




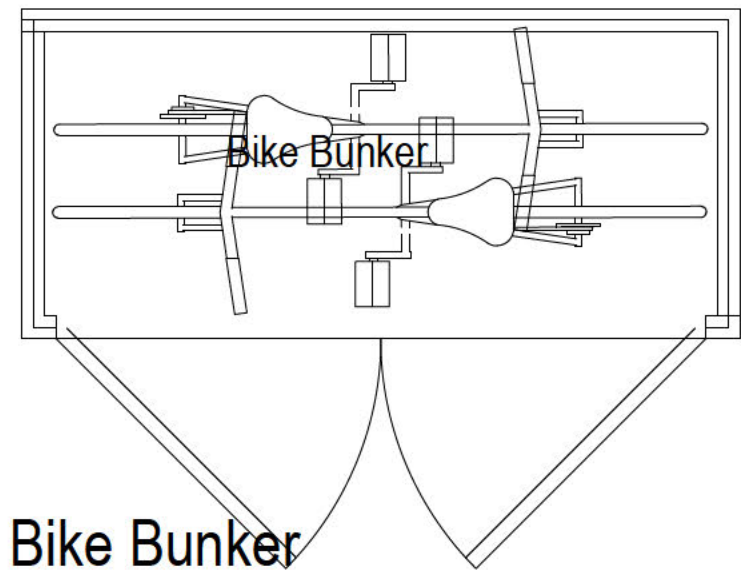


Bike Bunker

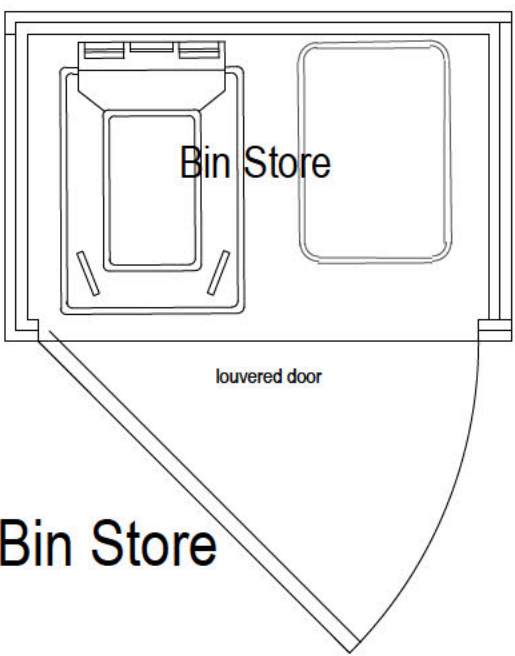

Bin Store

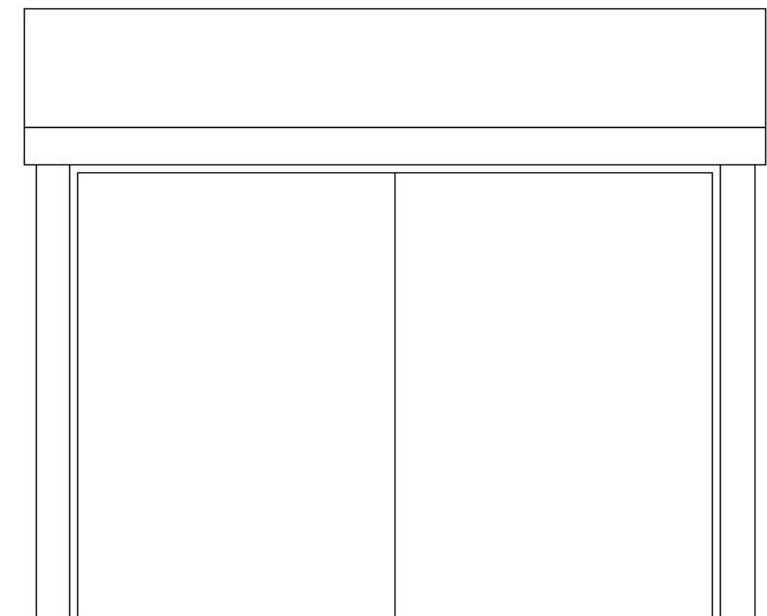


Proposed Front Elevation

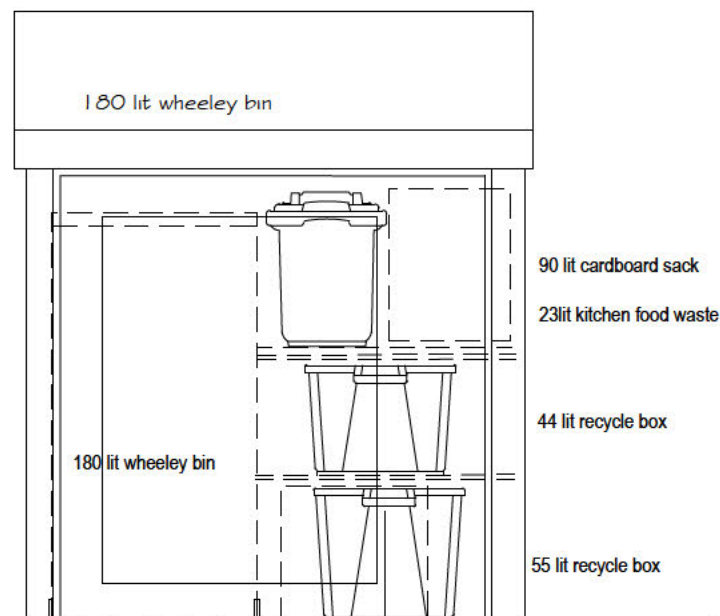


Proposed Front Elevation




Proposed Rear Elevation

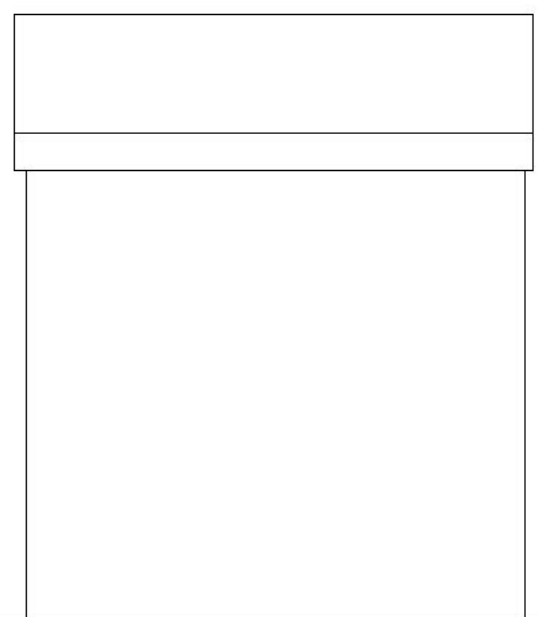

Proposed Rear Elevation

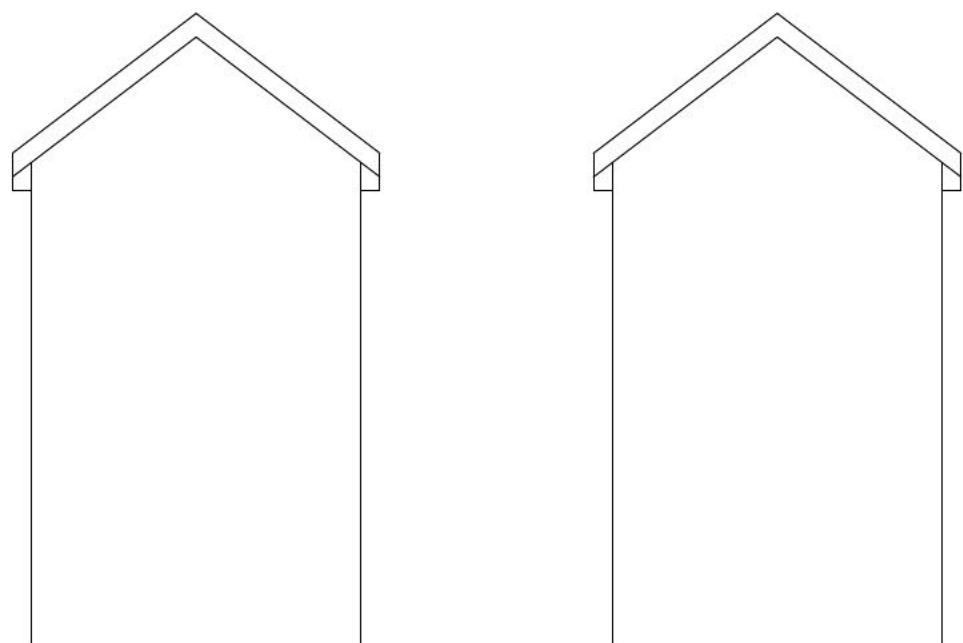

Proposed Side Elevations

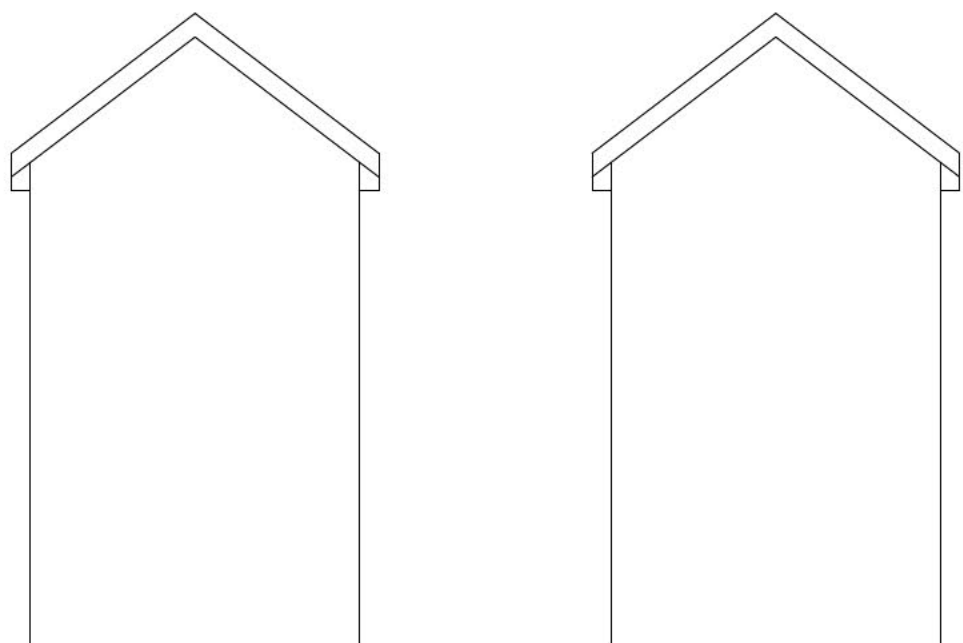

Proposed Side Elevations

Rev:	Date:	Note	Proposed Alterations and Extension to 15 Sterncroft Road Frenchay Bristol	Date: Apr 2025	Design Consultants Ltd Unit 2 Office 4 Tower Lane Business Park Warmley Bristol BS30 8XT Tel: [REDACTED] Email: [REDACTED]
**	**	**	Proposed Bin and Bike Store Details	Scale: 1:20 @ A2	
				DWG No: 3865/14	