

ADJAYE ASSOCIATES
NATIONAL HOLOCAUST MEMORIAL
PLANNING ISSUE
TO LATEST REGULATIONS AND POLICIES
2025/10/31



1 Proposed Site Plan
1:500

- KEY:**
- | | | | | | | |
|------------------------------------|------------------------------|----------------------------------|------------------------------------|------------------------------------|-----------------------|--------------------------------------|
| 1. Public WCs | 8. Main exit | 15. Escape stair exit | 21. Buxton seating area | 26. Houses of Parliament | 33. Existing lamppost | 40. Relocated existing dance chimers |
| 2. Café / Bike storage / Generator | 9. Emergency exit | 16. Skylight | 22. River Thames | 27. Lambeth Bridge | 34. Threshold | 41. Relocated existing water pump |
| 3. Playground | 10. Memorial courtyard | 17. Learning centre below ground | 23. Burghers of Calais | 28. Site Boundary | 35. Plant room | 42. Relocated existing wooden horses |
| 4. Spicer memorial | 11. Memorial firs | 18. Hostile vehicle perimeter | 24. Parliamentary education centre | 29. Garden entrance gates | 36. Exit ramps | 43. Existing sandpit |
| 5. Entrance pavilion | 12. Learning centre entrance | 19. Victoria tower gardens | 25. Monument to Emmeline Pankhurst | 30. Garden Bins | 37. Mezzanine level | 44. Relocated existing boulders |
| 6. Main entrance | 13. Passenger lift | 20. Buxton memorial | | 31. Hostile Vehicle perimeter | 38. Feature stair | |
| 7. Bag collection | 14. Good lift entrance | | | 32. Existing Thames overflow sewer | | |

General Notes:

Drawing to be read in conjunction with the specification and all relevant drawings.

Do not scale from this drawing.

Contractor to check all dimensions on site. Adjaye Associates to be advised of any discrepancies between this drawing and site conditions immediately.

Lead Architect: **Adjaye Associates**

Adjaye Associates
223-231 Old Marylebone Rd.
London NW1 5QT, UK.
Phone: +44 (0)20 7258 6140
email: info@adjaye.com

Memorial Architect: **Ron Arad Associates**

Ron Arad Associates
62 Chalk Farm Road,
London NW1 8AN, UK,
Phone: +44 (0) 20 7284 4963,
email: info@ronarad.com

Landscape Architect: **Gustafson Porter + Bowman**

Gustafson Porter + Bowman
1 Cobham Mews,
London NW1 9SB, UK,
Phone: +44 (0) 20 7284 8950,
email: enquiries@gp-b.com

WSP
WSP House
70 Chancery Lane
London WC2A 1AF, UK,
Phone: +44 (0) 20 7314 5000,
www.wsp.com

P0.4	25.10.31	Issued for Planning To Latest Regulations and Policies
P0.3	19.04.17	Planning Addendum
P0.2	18.11.28	Updates to Graphical Quality & Surrounding Environment Details
P0.1	18.11.16	Issue for Planning
Revision	Date	Description

Status: Issued for Planning

Rev.: P0.4

Client: **United Kingdom Holocaust Memorial Foundation**

Project: **National Holocaust Memorial**

Drawing Title: **Proposed Site Plan**

Drawing No.: **UKHM-AA-XX-ZZ-DR-A-03-002**

Scale: As indicated @ A1

Drawn By: GC


Date: 31/10/25

Checked By: JN





2 Key Section
1:1000

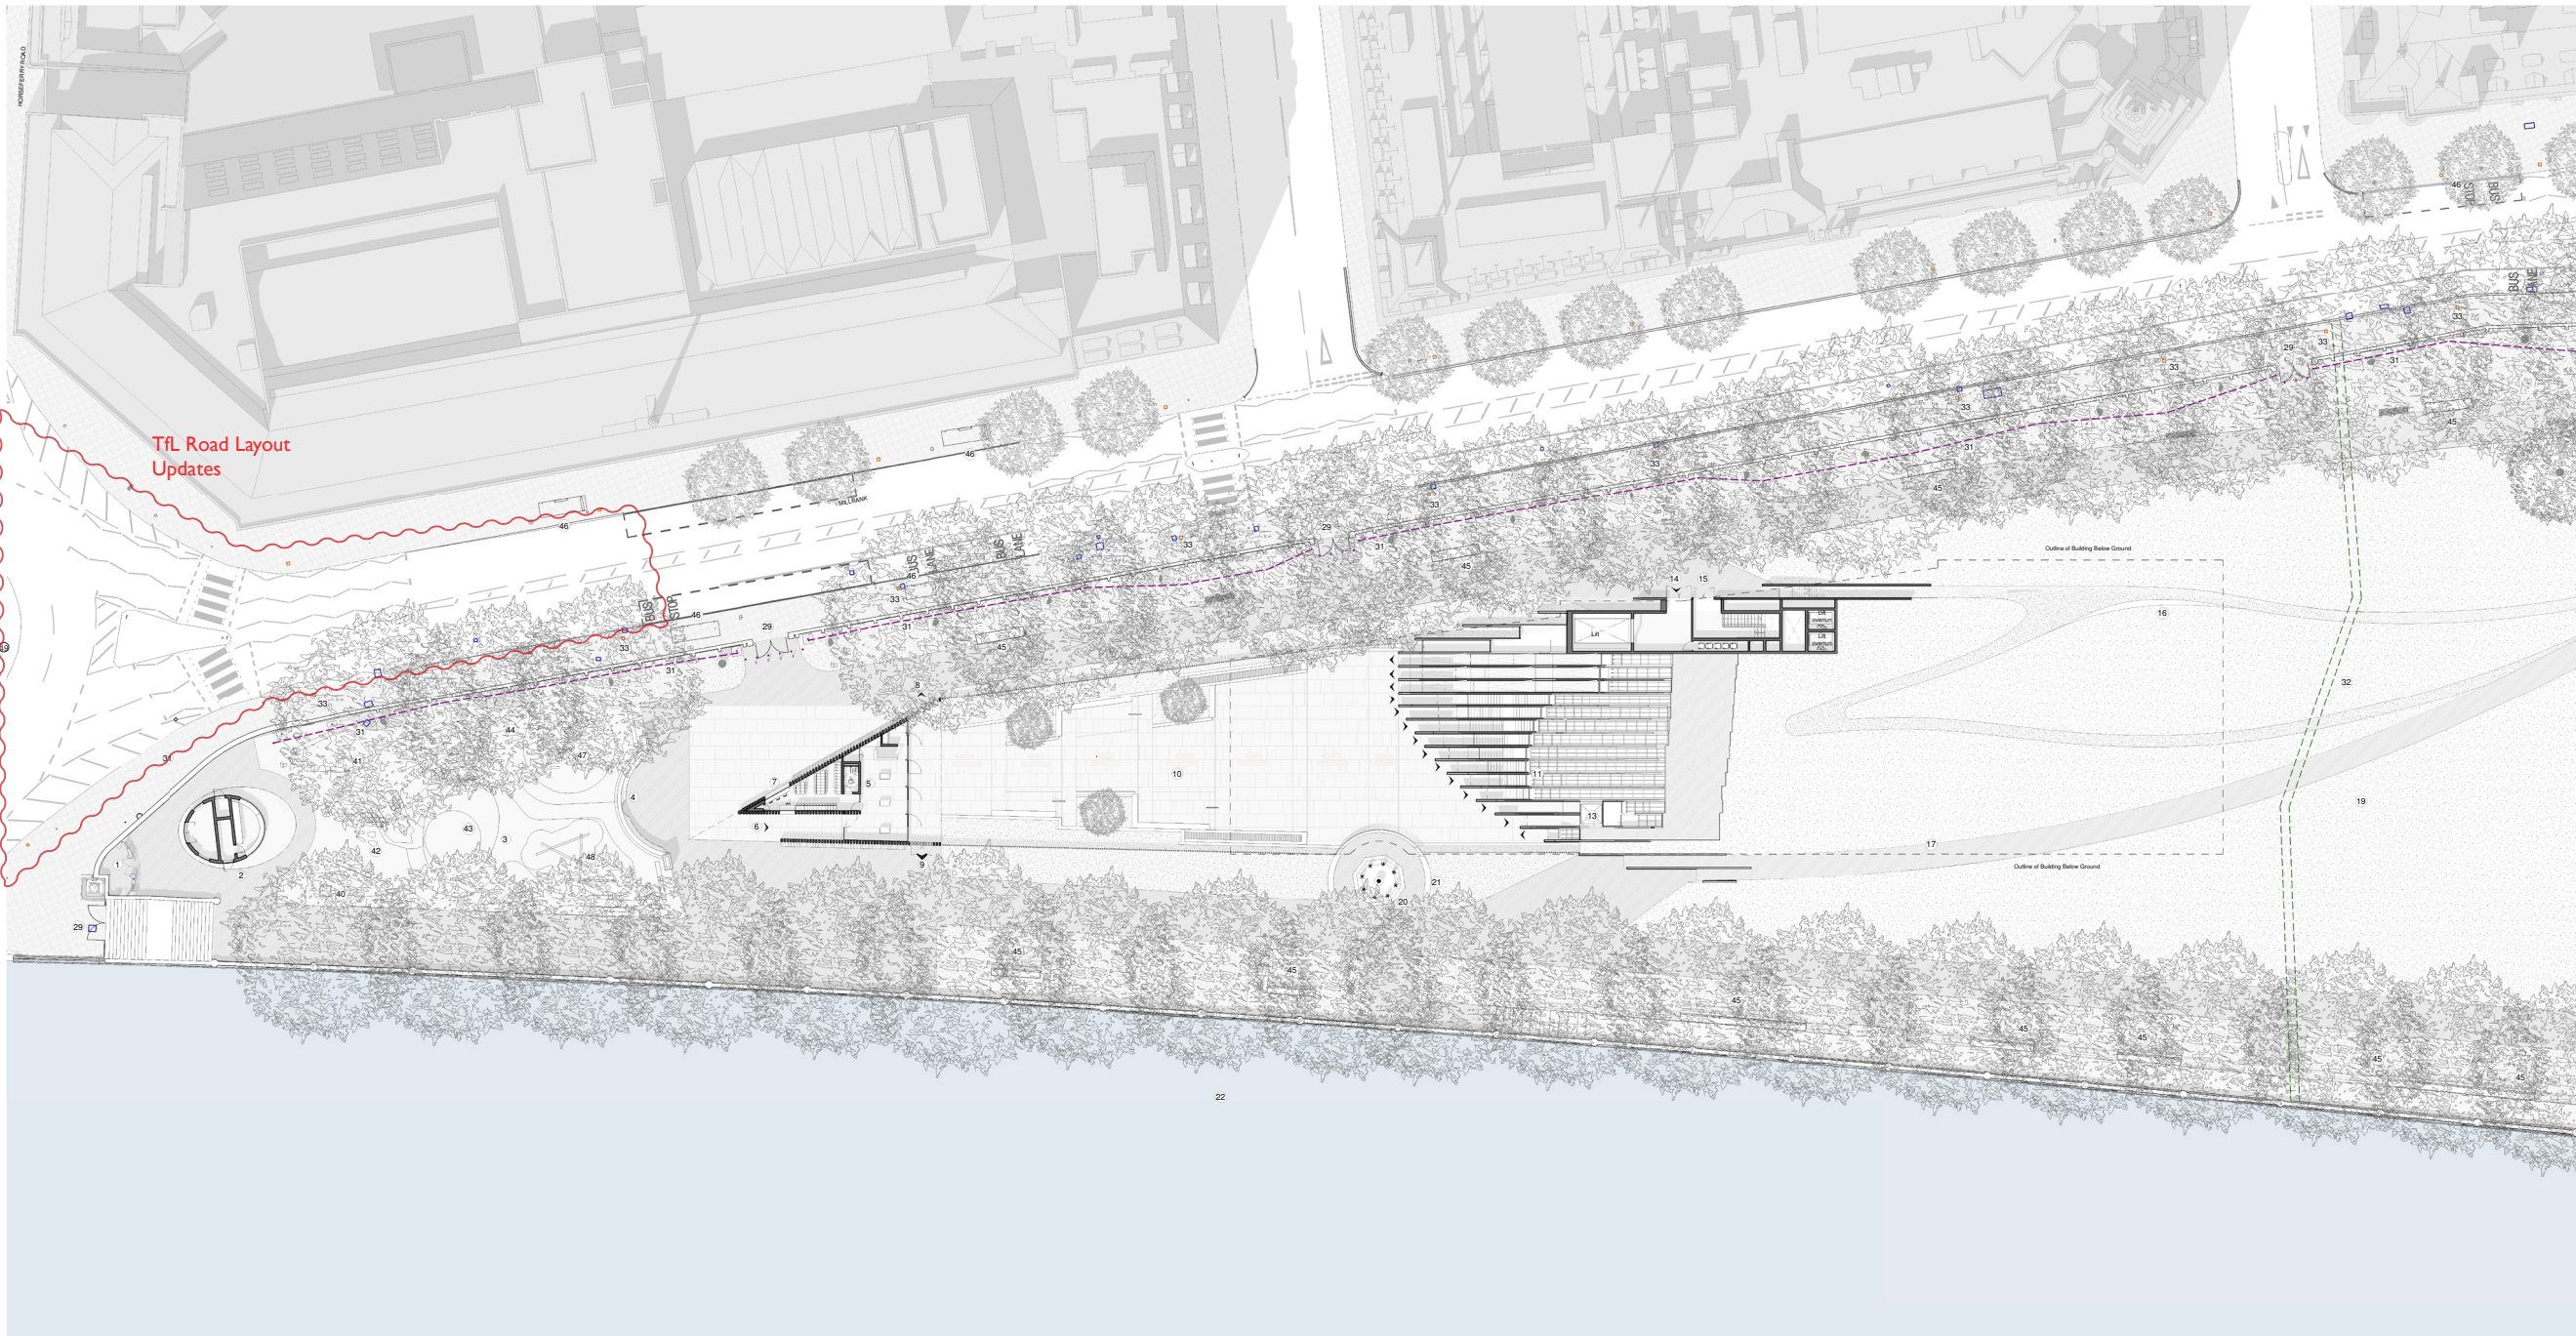


1 Proposed Ground - Part Section
1:250

- KEY:**
- | | | | | | | | |
|------------------------------------|------------------------------|----------------------------------|------------------------------------|------------------------------------|-----------------------|---------------------------------|----------------------------|
| 1. Public WCs | 8. Main exit | 15. Escape stair exit | 21. Buxton seating area | 26. Houses of Parliament | 33. Existing lamppost | 40. Relocated existing dance | 45. Garden bench |
| 2. Café / Bike storage / Generator | 9. Emergency exit | 16. Skylight | 22. River Thames | 27. Lambeth Bridge | 34. Threshold | 41. Relocated existing water | 46. Bus stop |
| 3. Playground | 10. Memorial courtyard | 17. Learning centre below ground | 23. Burghers of Calais | 28. Site Boundary | 35. Plant room | 42. Relocated existing wooden | 47. New basket swing |
| 4. Spoor memorial | 11. Memorial line | 18. Hostile vehicle perimeter | 24. Parliamentary education centre | 29. Garden entrance gates | 36. Exit ramp | 43. Existing sandpit | 48. New balancing mobile |
| 5. Entrance pavilion | 12. Learning centre entrance | 19. Victoria tower gardens | 25. Monument to Emmeline Parkhurst | 30. Garden bins | 37. Mezzanine level | 44. Relocated existing boulders | Manholes and Floor Gullies |
| 6. Main entrance | 13. Passenger lift | 20. Buxton memorial | | 31. Hostile vehicle perimeter | 38. Feature star | | |
| 7. Bag collection | 14. Good lift entrance | | | 32. Existing Thames overflow sewer | | | |

49. Amendment to Cycle and Road Layout at Millbank / Lambeth Bridge Roundabout

0 5 10 20 m

General Notes:		
Drawing to be read in conjunction with the specification and all relevant drawings.		
Do not scale from this drawing.		
Contractor to check all dimensions on site.		
Adjaye Associates to be advised of any discrepancies between this drawing and site conditions immediately.		
Lead Architect:		
Adjaye Associates 223-231 Old Marylebone Rd. London NW1 5DT, UK. Phone: +44 (0)20 7258 6140 email: info@adjaye.com		
Memorial Architect:		
Ron Arad Associates 62 Chalk Farm Road, London NW1 8AN, UK. Phone: +44 (0) 20 7284 4963, email: info@ronarad.com		
Landscape Architect:		
Gustafson Porter + Bowman 1 Cobham Mews, London NW1 9SB, UK. Phone: +44 (0) 20 7284 8950, email: enquiries@gp-b.com		
WSP WSP House 70 Chancery Lane London WC2A 1AF, UK. Phone: +44 (0) 20 7314 5000, www.wsp.com		

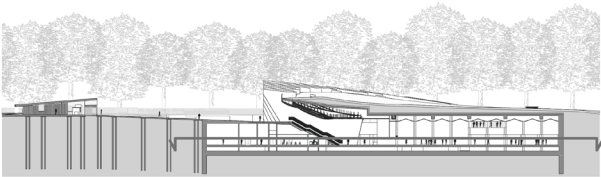

2 Key Section
1 : 1000

General Notes:

Drawing to be read in conjunction with the specification and all relevant drawings.

Do not scale from this drawing.

Contractor to check all dimensions on site. Adjaye Associates to be advised of any discrepancies between this drawing and site conditions immediately.

Lead Architect: Adjaye Associates

Adjaye Associates
223-231 Old Marylebone Rd.
London NW1 5QT, UK,
Phone: +44 (0)20 7258 6140
email: info@adjaye.com


Memorial Architect: *Ron Arad Architects*

Ron Arad Associates
62 Chalk Farm Road,
London NW1 8AN, UK,
Phone: + 44 (0) 20 7284 4963,
email: info@ronarad.com

Landscape Architect: Gustafson Porter + Bowman

Gustafson Porter + Bowman
1 Cobham Mews,
London NW1 9SB, UK,
Phone: +44 (0) 20 7284 8950,
email: enquiries@gp-b.com

WSP
WSP House
70 Chancery Lane
London WC2A 1AF, UK,
Phone: +44 (0) 20 7314 5000,
www.wsp.com

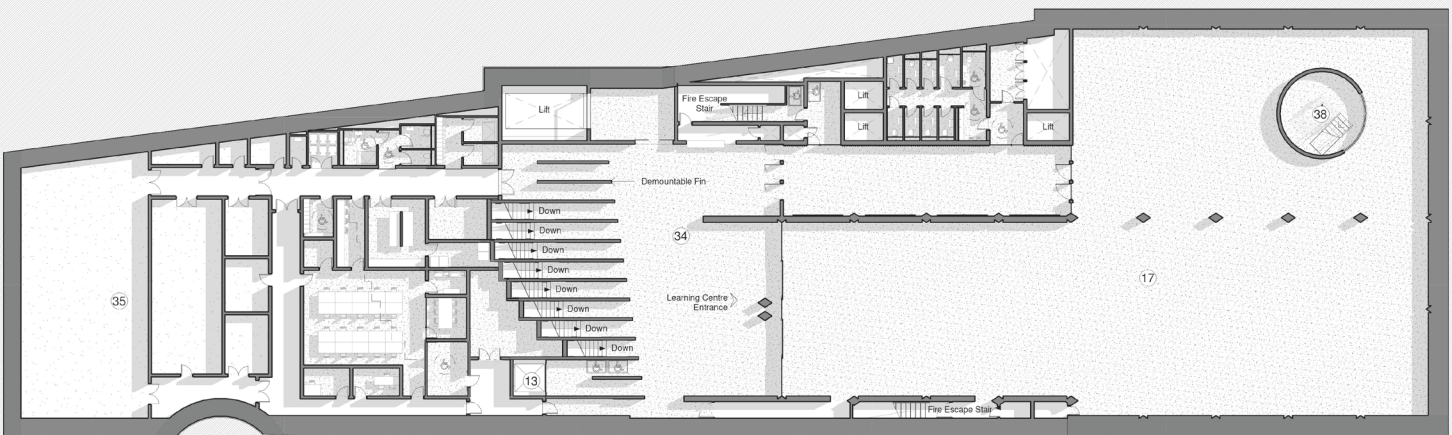

1 Proposed Basement Floor
1 : 250

- KEY:**
- | | | | | |
|------------------------------------|------------------------------|----------------------------------|------------------------------------|--------------------------|
| 1. Public WCs | 8. Main exit | 15. Escape stair exit | 21. Buxton seating area | 26. Houses of Parliament |
| 2. Café / Bike storage / Generator | 9. Emergency exit | 16. Skylight | 22. River Thames | 27. Lambeth Bridge |
| 3. Playground | 10. Memorial courtyard | 17. Learning centre below ground | 23. Burghers of Calais | 34. Threshold |
| 4. Spicer memorial | 11. Memorial fins | 18. Hostile vehicle perimeter | 24. Parliamentary education centre | 35. Plant room |
| 5. Entrance pavilion | 12. Learning centre entrance | 19. Victoria tower gardens | 25. Monument to Emmeline Pankhurst | 36. Exit ramps |
| 6. Main entrance | 13. Passenger lift | 20. Buxton memorial | | 37. Mezzanine level |
| 7. Bag collection | 14. Good lift entrance | | | 38. Feature stair |

0 5 10 20 m



P0.4	25.10.31	Issued for Planning To Latest Regulations and Policies
P0.3	19.04.17	Planning Addendum
P0.2	18.11.28	Updates to Graphical Quality & Surrounding Environment Details
P0.1	18.11.16	Issue for Planning
Revision	Date	Description


Status: Issued for Planning Rev.: P0.4

Client: United Kingdom Holocaust Memorial Foundation
Project: National Holocaust Memorial

Drawing Title: Proposed Basement Floor

Drawing No.: UKHM-AA-XX-B3-DR-A-03-101

Scale: As indicated @ A1 Drawn By: GC
Date: 31/10/25 Checked By: JN

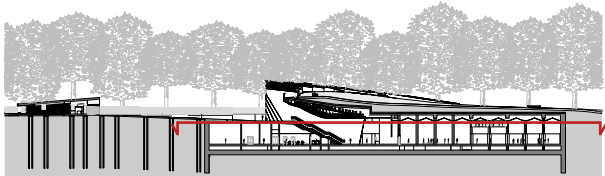

2 Key Section
1 : 1000

General Notes:

Drawing to be read in conjunction with the specification and all relevant drawings.

Do not scale from this drawing.

Contractor to check all dimensions on site. Adjaye Associates to be advised of any discrepancies between this drawing and site conditions immediately.

Lead Architect: **Adjaye Associates**
Adjaye Associates
223-231 Old Marylebone Rd.
London NW1 5QT, UK,
Phone: +44 (0)20 7258 6140
email: info@adjaye.com

Memorial Architect: **Ron Arad Architects**
Ron Arad Associates
62 Chalk Farm Road,
London NW1 8AN, UK,
Phone: + 44 (0) 20 7284 4963,
email: info@ronarad.com

Landscape Architect: **Gustafson Porter + Bowman**
Gustafson Porter + Bowman
1 Cobham Mews,
London NW1 9SB, UK,
Phone: +44 (0) 20 7284 8950,
email: enquiries@gp-b.com

WSP
WSP House
70 Chancery Lane
London WC2A 1AF, UK,
Phone: +44 (0) 20 7314 5000,
www.wsp.com

P0.4	25.10.31	Issued for Planning To Latest Regulations and Policies
P0.3	19.04.17	Planning Addendum
P0.2	18.11.28	Updates to Graphical Quality & Surrounding Environment Details
P0.1	18.11.16	Issue for Planning
Revision	Date	Description


Status: Issued for Planning Rev.: P0.4

Client: United Kingdom Holocaust Memorial Foundation
Project: National Holocaust Memorial

Drawing Title: Proposed Mezzanine Floor

Drawing No.: UKHM-AA-XX-B2-DR-A-03-102

Scale: As indicated @ A1 Drawn By: GC
Date: 31/10/25 Checked By: JN

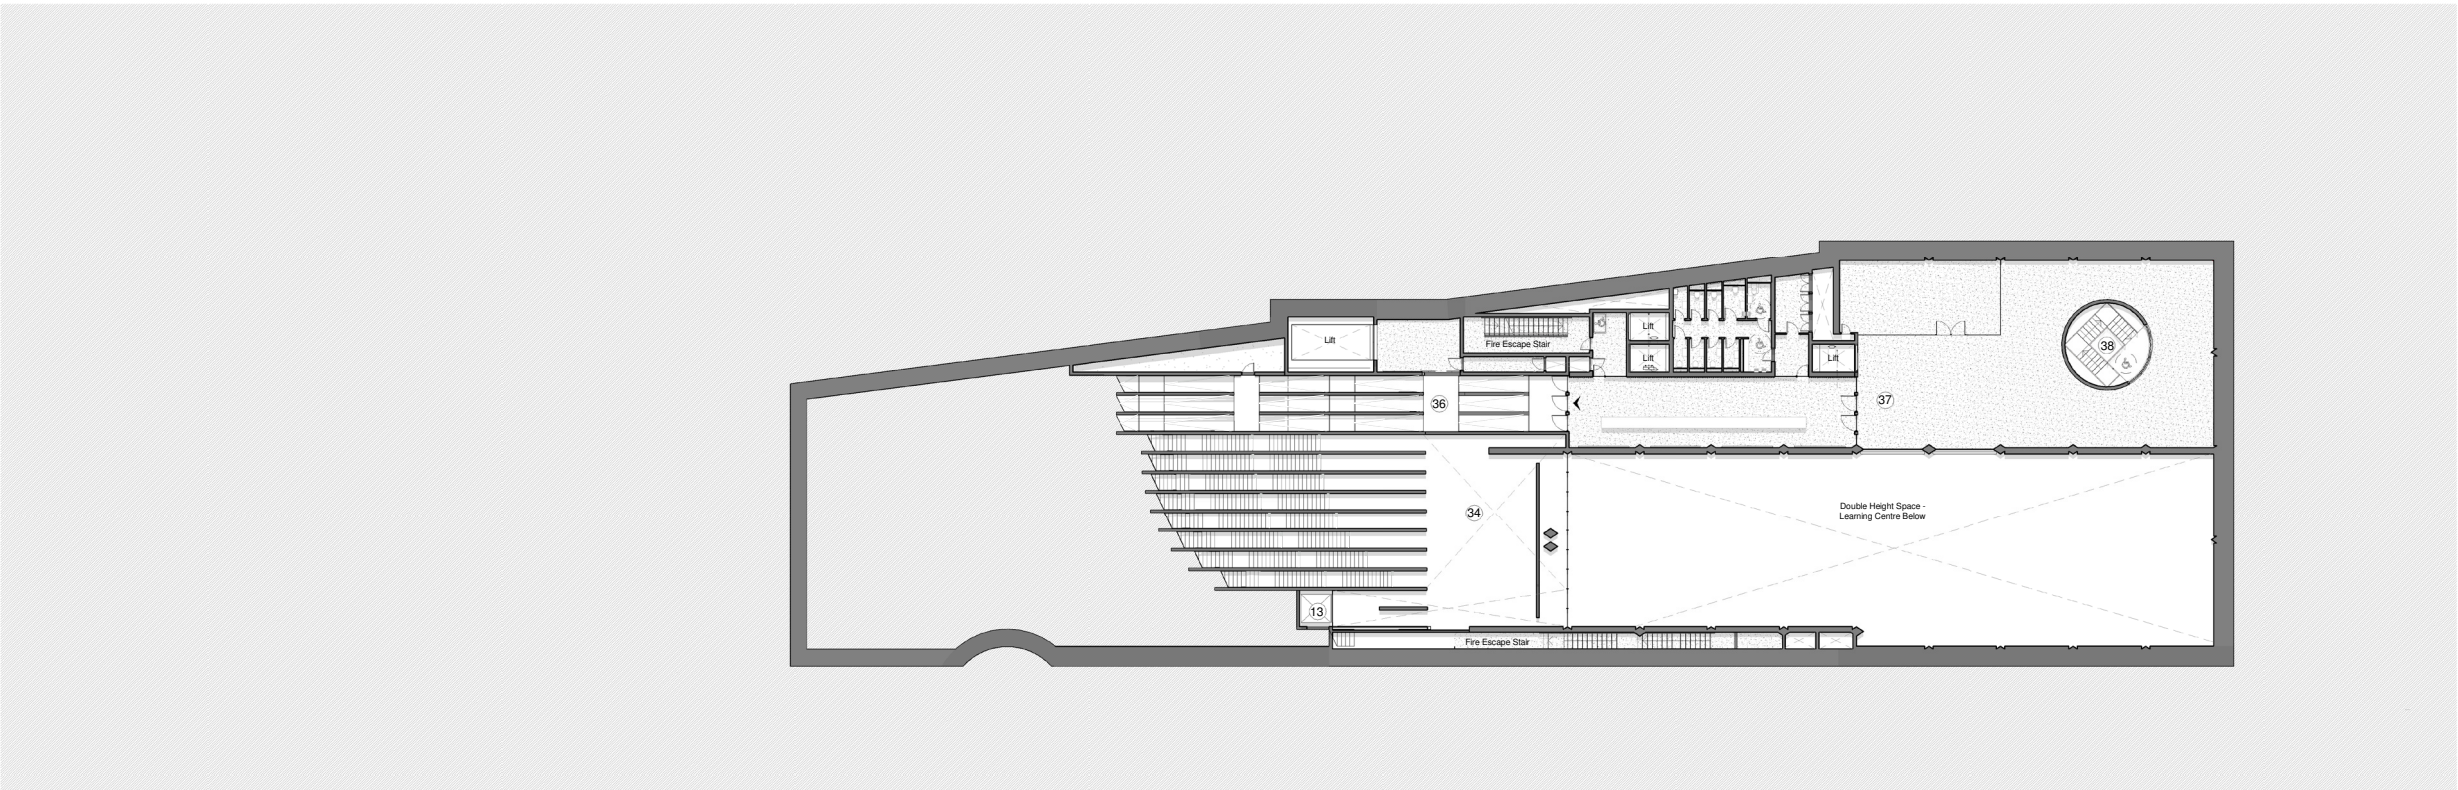


1 Proposed Mezzanine Floor
1 : 250

- KEY:**
- | | | | | |
|------------------------------------|------------------------------|--------------------------------------|------------------------------------|--------------------------|
| 1. Public WCs | 8. Main exit | 15. Escape stair exit | 21. Buxton seating area | 26. Houses of Parliament |
| 2. Café / Bike storage / Generator | 9. Emergency exit | 16. Skylight | 22. River Thames | 27. Lambeth Bridge |
| 3. Playground | 10. Memorial courtyard | 17. Learning centre below ground | 23. Burghers of Calais | 34. Threshold |
| 4. Spicer memorial | 11. Memorial fins | 18. Hostile vehicle perimeter centre | 24. Parliamentary education centre | 35. Plant room |
| 5. Entrance pavilion | 12. Learning centre entrance | 19. Victoria tower gardens | 25. Monument to Emmeline Pankhurst | 36. Exit ramps |
| 6. Main entrance | 13. Passenger lift | 20. Buxton memorial | | 37. Mezzanine level |
| 7. Bag collection | 14. Good lift entrance | | | 38. Feature stair |

0 5 10 20 m



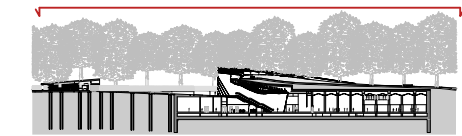

2 Key Section
1 : 1000

General Notes:
Drawing to be read in conjunction with the specification and all relevant drawings.
Do not scale from this drawing.
Contractor to check all dimensions on site.
Adjaye Associates to be advised of any discrepancies between this drawing and site conditions immediately.

Lead Architect: **Adjaye Associates**
Adjaye Associates
223-231 Old Marylebone Rd.
London NW1 5QY, UK,
Phone: +44 (0)20 7258 6140
email: info@adjaye.com

Memorial Architect: **Ron Arad Associates**
Ron Arad Associates
62 Chalk Farm Road,
London NW1 8AN, UK,
Phone: +44 (0) 20 7284 4963,
email: info@ronarad.com

Landscape Architect: **Gustafson Porter + Bowman**
Gustafson Porter + Bowman
1 Colburn Mews,
London NW1 9SB, UK,
Phone: +44 (0) 20 7284 8950,
email: enquiries@gp-b.com

WSP
WSP House
70 Chancery Lane
London WC2A 1AF, UK,
Phone: +44 (0) 20 7314 5000,
www.wsp.com



3 Proposed Roof Level
1 : 250

- KEY:**
- | | | | | | | | |
|------------------------------------|-------------------------------|----------------------------------|------------------------------------|------------------------------------|-----------------------|---------------------------------------|--------------------------|
| 1. Public WCs | 8. Main exit | 15. Escape stair exit | 21. Buxton seating area | 26. Houses of Parliament | 33. Existing lamppost | 40. Relocated existing dance chimneys | 45. Garden bench |
| 2. Café / Bike storage / Generator | 9. Emergency exit | 16. Skyline | 22. River Thames | 27. Lambeth Bridge | 34. Threshold | 41. Relocated existing water pump | 46. Bus stop |
| 3. Playground | 10. Memorial courtyard ground | 17. Learning centre below ground | 23. Burghes of Calais | 28. Site Boundary | 35. Plant room | 42. Relocated existing wooden horses | 47. New basket swing |
| 4. Spicer memorial | 11. Memorial fens | 18. Hostile vehicle perimeter | 24. Parliamentary education centre | 29. Garden entrance gates | 36. Exit ramps | 43. Existing sandpit | 48. New balancing mobile |
| 5. Entrance pavilion | 12. Learning centre entrance | 19. Victoria tower gardens | 25. Monument to Emmeline Pankhurst | 30. Garden bins | 37. Mezzanine level | 44. Relocated existing boulders | |
| 6. Main entrance | 13. Passenger lift | 20. Buxton memorial | | 31. Hostile Vehicle perimeter | 38. Feature stair | | |
| 7. Bag collection | 14. Good lift entrance | | | 32. Existing Thames overflow sewer | | | |
49. Amendment to Cycle and Road Layout at Millbank / Lambeth Bridge Roundabout

P0.4	25.10.31	Issued for Planning To Latest Regulations and Policies
P0.3	19.04.17	Planning Addendum
P0.2	18.11.28	Updates to Graphical Quality & Surrounding Environment Details
P0.1	18.11.16	Issue for Planning
Revision	Date	Description

Status: Issued for Planning
Rev: P0.4

Client: United Kingdom Holocaust Memorial Foundation
Project: National Holocaust Memorial


Drawing Title: Proposed Roof Level

Drawing No.: UKHM-AA-XX-RF-DR-A-03-103

Scale: As indicated @ A0
Date: 31/10/25
Checked By: JIN




2 Key Plan
1 : 4000

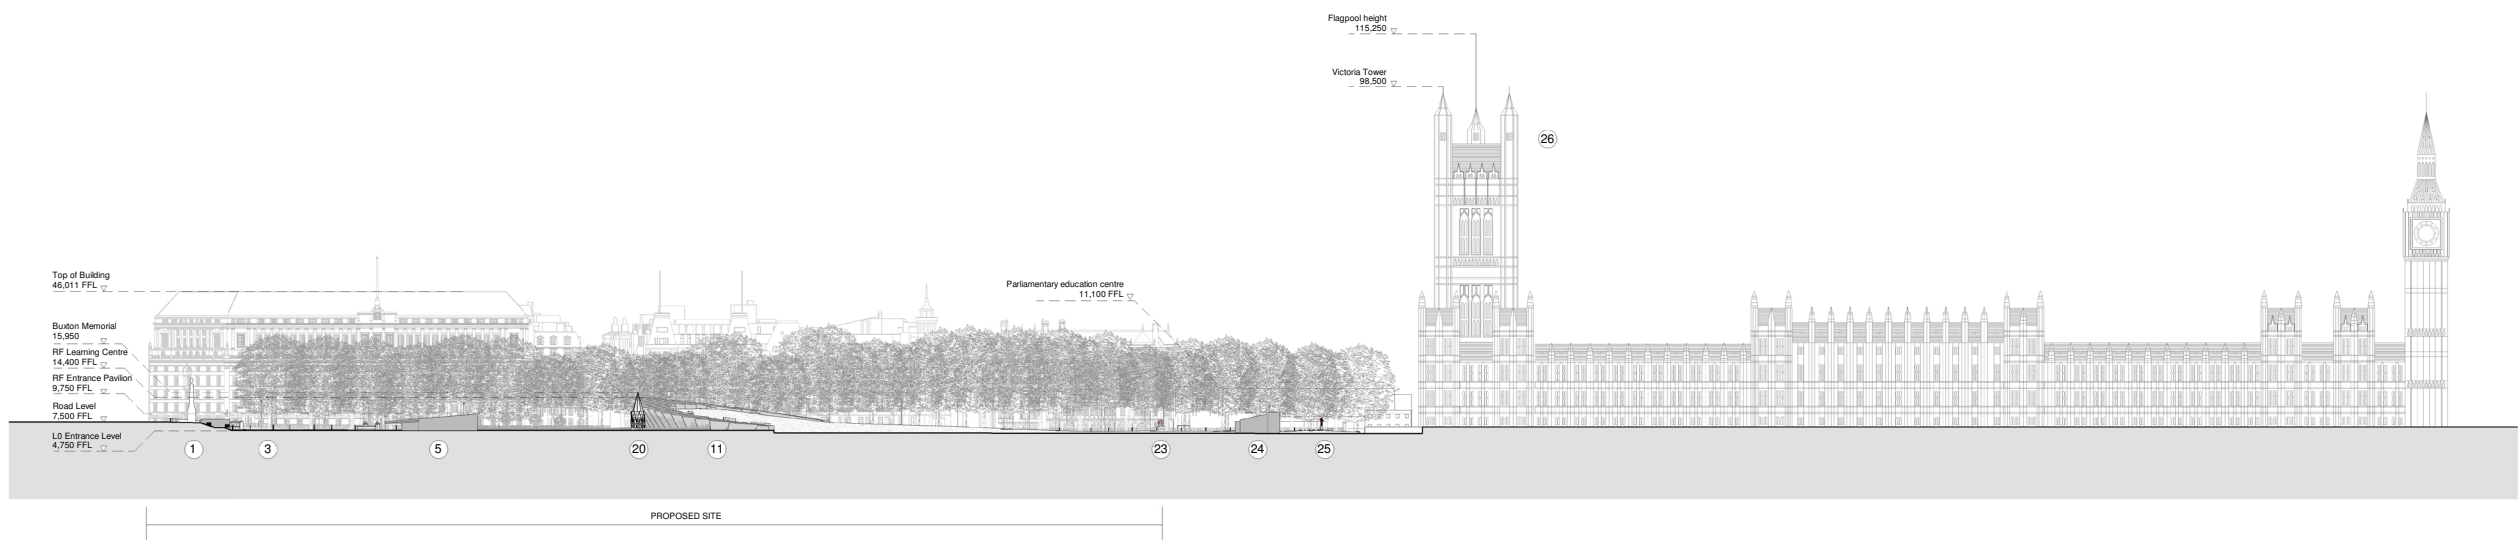

1 Proposed East Elevation
1 : 1000

- KEY:**
- | | | | | |
|------------------------------------|------------------------------|----------------------------------|------------------------------------|--------------------------|
| 1. Public WCs | 8. Main exit | 15. Escape stair exit | 21. Buxton seating area | 26. Houses of Parliament |
| 2. Café / Bike storage / Generator | 9. Emergency courtyard | 16. Skylight | 22. River Thames | 27. Lambeth Bridge |
| 3. Playground | 10. Memorial courtyard | 17. Learning centre below ground | 23. Burghers of Calais | |
| 4. Spicer memorial | 11. Memorial fins | 18. Hostile vehicle perimeter | 24. Parliamentary education centre | |
| 5. Entrance pavilion | 12. Learning centre entrance | 19. Victoria tower gardens | 25. Monument to Emmeline Pankhurst | |
| 6. Main entrance | 13. Passenger lift | 20. Buxton memorial | | |
| 7. Bag collection | 14. Good lift entrance | | | |

 

General Notes:

Drawing to be read in conjunction with the specification and all relevant drawings.

Do not scale from this drawing.

Contractor to check all dimensions on site. Adjaye Associates to be advised of any discrepancies between this drawing and site conditions immediately.

Lead Architect: **Adjaye Associates**

Adjaye Associates
223-231 Old Marylebone Rd.
London NW1 5QT, UK
Phone: +44 (0)20 7258 6140
email: info@adjaye.com

Memorial Architect: **Ron Arad Associates**

Ron Arad Associates
62 Chalk Farm Road,
London NW1 8AN, UK,
Phone: + 44 (0) 20 7284 4963,
email: info@ronarad.com

Landscape Architect: **Gustafson Porter + Bowman**

Gustafson Porter + Bowman
1 Cobham Mews,
London NW1 9SB, UK,
Phone: +44 (0) 20 7284 8950,
email: enquiries@gp-b.com

WSP
WSP House
70 Chancery Lane
London WC2A 1AF, UK,
Phone: +44 (0) 20 7314 5000,
www.wsp.com

P0.4	25.10.31	Issued for Planning To Latest Regulations and Policies
P0.3	19.04.17	Planning Addendum
P0.2	18.11.28	Updates to Graphical Quality & Surrounding Environment Details
P0.1	18.11.16	Issue for Planning
Revision	Date	Description

Status: **Issued for Planning** Rev.: **P0.4**

Client:
United Kingdom Holocaust Memorial Foundation

Project:
National Holocaust Memorial


Drawing Title:
Proposed East Elevation

Drawing No.:
UKHM-AA-XX-ZZ-DR-A-03-220

Scale: As indicated @ A1 Drawn By: GC
Date: 31/10/25 Checked By: JN




2 Key Plan
1 : 4000

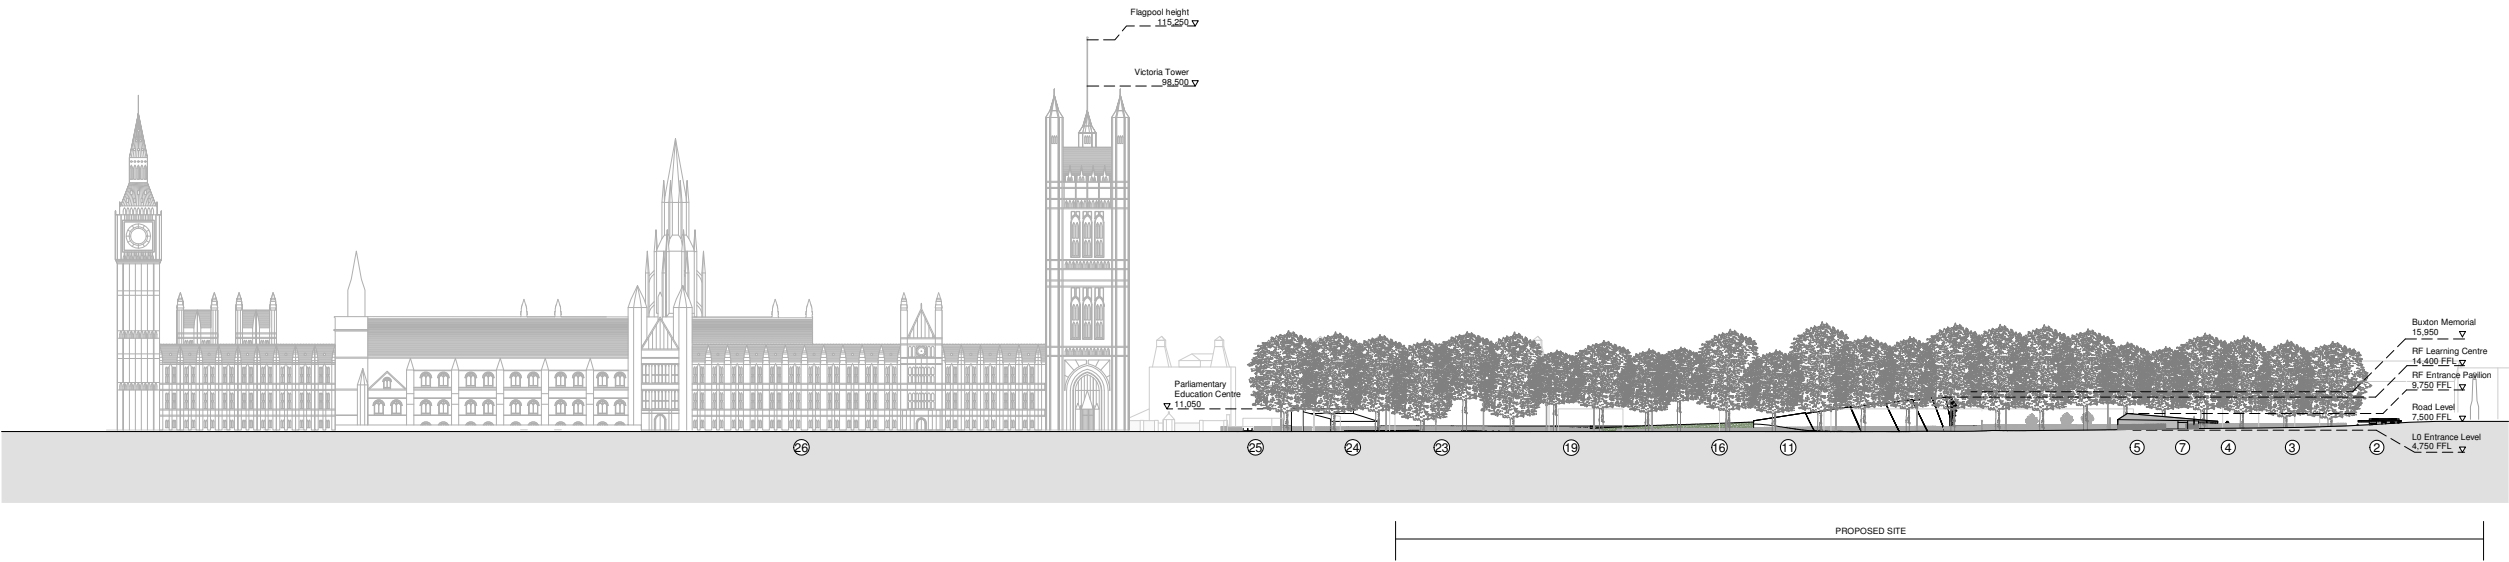

1 Proposed West Elevation
1 : 1000

- KEY:**
- | | | | | |
|------------------------------------|------------------------------|----------------------------------|------------------------------------|--------------------------|
| 1. Public WCs | 8. Main exit | 15. Escape stair exit | 21. Buxton seating area | 26. Houses of Parliament |
| 2. Café / Bike storage / Generator | 9. Emergency exit | 16. Skylight | 22. River Thames | 27. Lambeth Bridge |
| 3. Playground | 10. Memorial courtyard | 17. Learning centre below ground | 23. Burglars of Calais | |
| 4. Spicer memorial | 11. Memorial fins | 18. Hostile vehicle perimeter | 24. Parliamentary education centre | |
| 5. Entrance pavilion | 12. Learning centre entrance | 19. Victoria tower gardens | 25. Monument to Emmeline Pankhurst | |
| 6. Main entrance | 13. Passenger lift | 20. Buxton memorial | | |
| 7. Bag collection | 14. Good lift entrance | | | |

 

General Notes:

Drawing to be read in conjunction with the specification and all relevant drawings.

Do not scale from this drawing.

Contractor to check all dimensions on site. Adjaye Associates to be advised of any discrepancies between this drawing and site conditions immediately.

Lead Architect: **Adjaye Associates**

Adjaye Associates
223-231 Old Marylebone Rd.
London NW1 5QT, UK,
Phone: +44 (0)20 7258 6140
email: info@adjaye.com

Memorial Architect: **Ron Arad Associates**

Ron Arad Associates
62 Chalk Farm Road,
London NW1 8AN, UK,
Phone: + 44 (0) 20 7284 4963,
email: info@ronarad.com

Landscape Architect: **Gustafson Porter + Bowman**

Gustafson Porter + Bowman
1 Cobham Mews,
London NW1 9SB, UK,
Phone: +44 (0) 20 7284 8950,
email: enquiries@gp-b.com

WSP

WSP House
70 Chancery Lane
London WC2A 1AF, UK,
Phone: +44 (0) 20 7314 5000,
www.wsp.com

P0.4	25.10.31	Issued for Planning To Latest Regulations and Policies
P0.3	19.04.17	Planning Addendum
P0.2	18.11.28	Updates to Graphical Quality & Surrounding Environment Details
P0.1	18.11.16	Issue for Planning
Revision	Date	Description


Status: Issued for Planning Rev.: P0.4

Client: United Kingdom Holocaust Memorial Foundation
Project: National Holocaust Memorial

Drawing Title: Proposed West Elevation

Drawing No.: UKHM-AA-XX-ZZ-DR-A-03-221

Scale: As indicated @ A1 Drawn By: KM
Date: 31/10/25 Checked By: JN

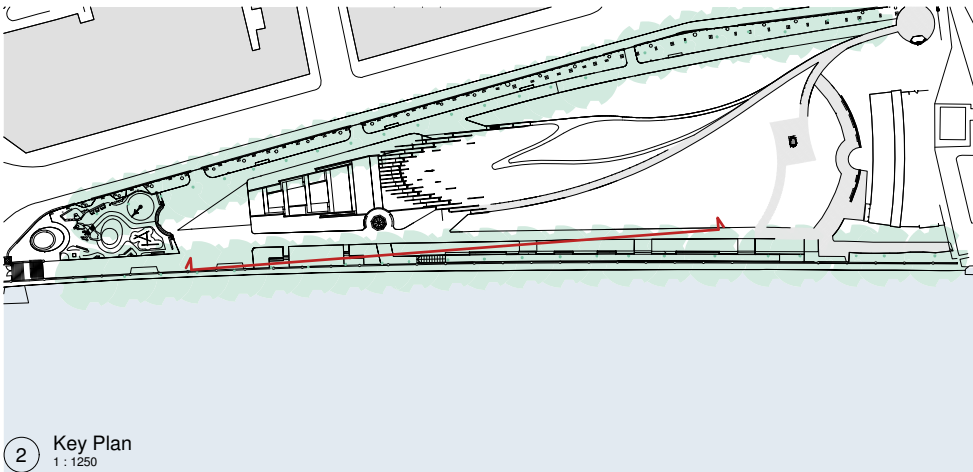

2 Key Plan
1 : 1250

General Notes:

- Drawing to be read in conjunction with the specification and all relevant drawings.
- Do not scale from this drawing.
- Contractor to check all dimensions on site. Adjaye Associates to be advised of any discrepancies between this drawing and site conditions immediately.

Lead Architect: **Adjaye Associates**
Adjaye Associates
223-231 Old Marylebone Rd.
London NW1 5QT, UK,
Phone: +44 (0)20 7258 6140
email: info@adjaye.com

Memorial Architect: **Ron Arad Architects**
Ron Arad Associates
62 Chalk Farm Road,
London NW1 8AN, UK,
Phone: + 44 (0) 20 7284 4963,
email: info@ronarad.com

Landscape Architect: **Gustafson Porter + Bowman**
Gustafson Porter + Bowman
1 Cobham Mews,
London NW1 9SB, UK,
Phone: +44 (0) 20 7284 8950,
email: enquiries@gp-b.com

WSP
WSP House
70 Chancery Lane
London WC2A 1AF, UK,
Phone: +44 (0) 20 7314 5000,
www.wsp.com



1 Proposed East Elevation - Entrance Pavilion & Memorial Fins
1 : 250

- KEY:**
- | | | | | |
|------------------------------------|------------------------------|----------------------------------|------------------------------------|--------------------------|
| 1. Public WCs | 8. Main exit | 15. Escape stair exit | 21. Buxton seating area | 26. Houses of Parliament |
| 2. Café / Bike storage / Generator | 9. Emergency exit | 16. Skylight | 22. River Thames | 27. Lambeth Bridge |
| 3. Playground | 10. Memorial courtyard | 17. Learning centre below ground | 23. Burghers of Calais | |
| 4. Spicer memorial | 11. Memorial fins | 18. Hostile vehicle perimeter | 24. Parliamentary education centre | |
| 5. Entrance pavilion | 12. Learning centre entrance | 19. Victoria tower gardens | 25. Monument to Emmeline Pankhurst | |
| 6. Main entrance | 13. Passenger lift | 20. Buxton memorial | | |
| 7. Bag collection | 14. Good lift entrance | | | |




P0.4	25.10.31	Issued for Planning To Latest Regulations and Policies
P0.3	19.04.17	Planning Addendum
P0.2	18.11.28	Updates to Graphical Quality & Surrounding Environment Details
P0.1	18.11.16	Issue for Planning
Revision	Date	Description

Status: Issued for Planning Rev.: P0.4

Client: United Kingdom Holocaust Memorial Foundation
Project: National Holocaust Memorial

Drawing Title: Proposed East Elevation - Entrance Pavilion & Memorial Fins
Drawing Code: UKHM-AA-XX-ZZ-DR-A-03-240

Scale: As indicated @ A1 Drawn By: GC
Date: 31/10/25 Checked By: JN

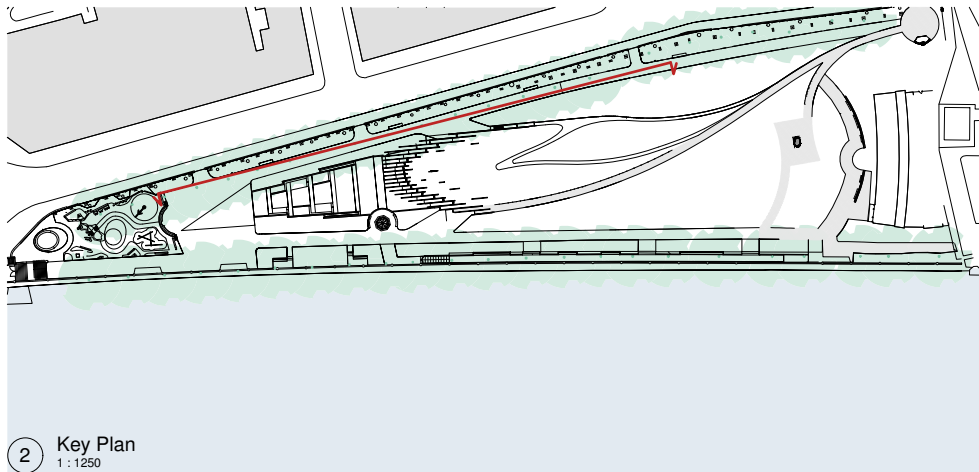

2 Key Plan
1:1250

General Notes:
Drawing to be read in conjunction with the specification and all relevant drawings.
Do not scale from this drawing.
Contractor to check all dimensions on site. Adjaye Associates to be advised of any discrepancies between this drawing and site conditions immediately.


Lead Architect: **Adjaye Associates**
Adjaye Associates
223-231 Old Marylebone Rd.
London NW1 5QT, UK,
Phone: +44 (0)20 7258 6140
email: info@adjaye.com

Memorial Architect: **Ron Arad Associates**
Ron Arad Associates
62 Chaik Farm Road,
London NW1 8AN, UK,
Phone: + 44 (0) 20 7284 4963,
email: info@ronarad.com

Landscape Architect: **Gustafson Porter + Bowman**
Gustafson Porter + Bowman
1 Cobham Mews,
London NW1 9SB, UK,
Phone: +44 (0) 20 7284 8950,
email: enquiries@gp-b.com

WSP
WSP House
70 Chancery Lane
London WC2A 1AF, UK,
Phone: +44 (0) 20 7314 5000,
www.wsp.com

wsp

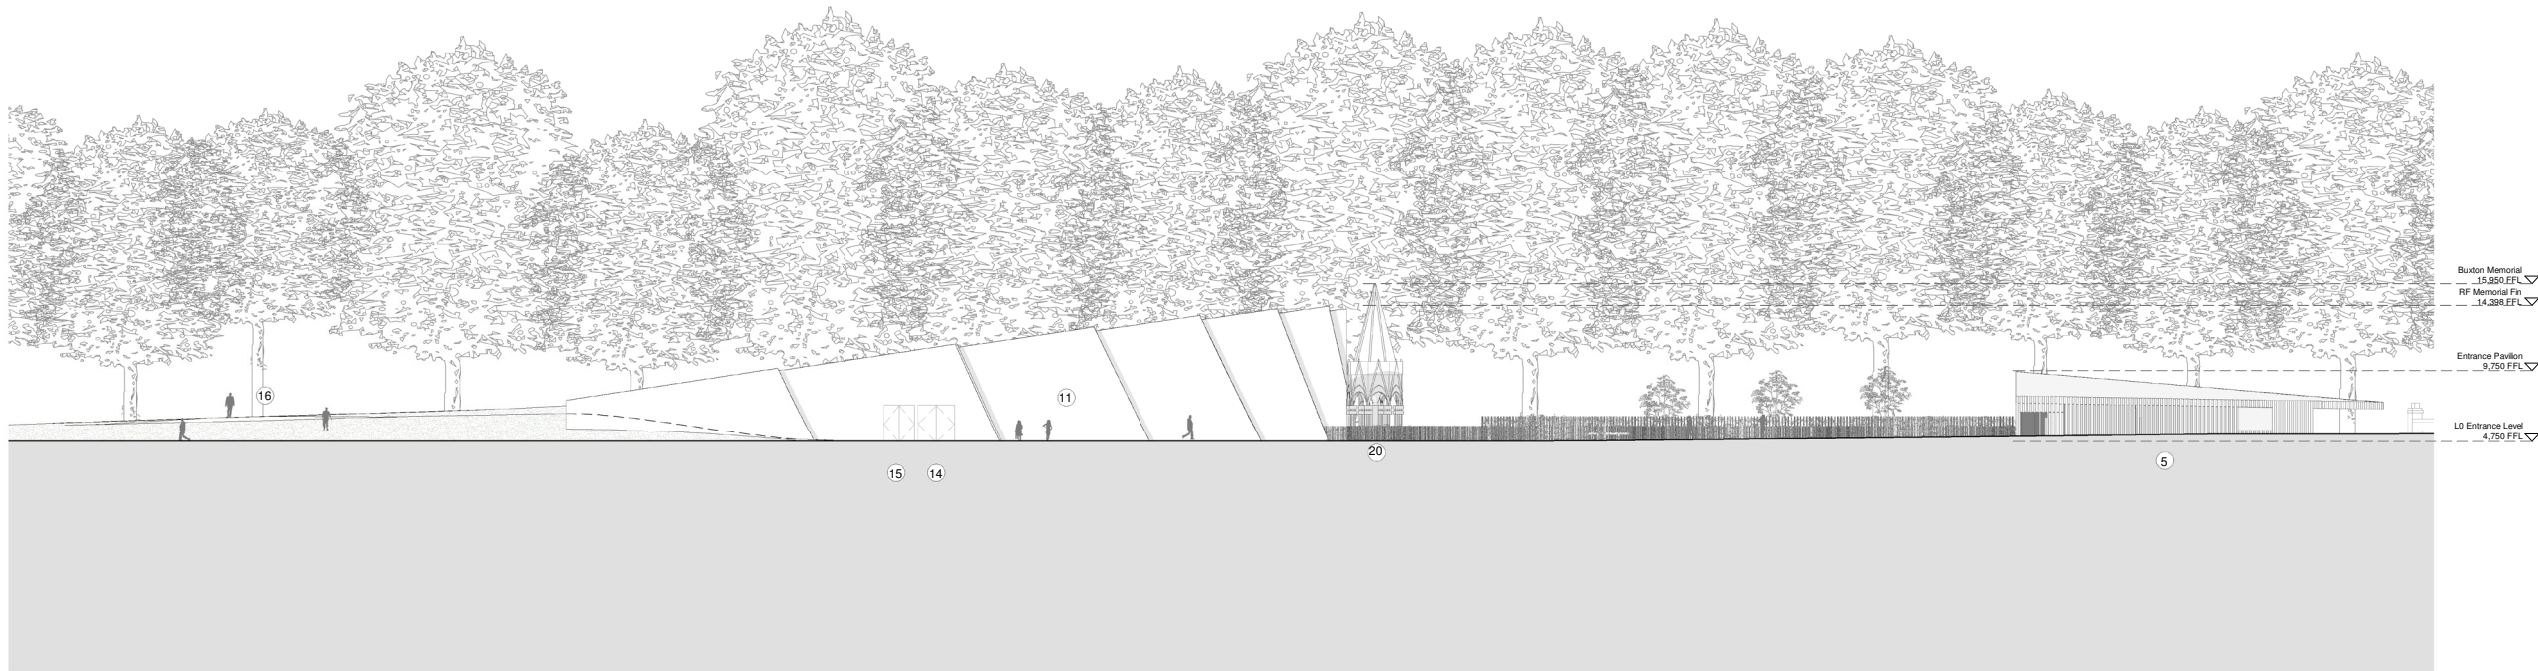

1 Proposed West Elevation - Entrance Pavilion & Memorial Fins
1:250

- KEY:**
- | | | | | |
|------------------------------------|------------------------------|----------------------------------|------------------------------------|--------------------------|
| 1. Public WCs | 8. Main exit | 15. Escape stair exit | 21. Buxton seating area | 26. Houses of Parliament |
| 2. Café / Bike storage / Generator | 9. Emergency exit | 16. Skylight | 22. River Thames | 27. Lambeth Bridge |
| 3. Playground | 10. Memorial courtyard | 17. Learning centre below ground | 23. Burghers of Calais | |
| 4. Spicer memorial | 11. Memorial fins | 18. Hostile vehicle perimeter | 24. Parliamentary education centre | |
| 5. Entrance pavilion | 12. Learning centre entrance | 19. Victoria tower gardens | 25. Monument to Emmeline Pankhurst | |
| 6. Main entrance | 13. Passenger lift | 20. Buxton memorial | | |
| 7. Bag collection | 14. Good lift entrance | | | |

0 5 10 20 m




P0.4	25.10.31	Issued for Planning To Latest Regulations and Policies
P0.3	19.04.17	Planning Addendum
P0.2	18.11.28	Updates to Graphical Quality & Surrounding Environment Details
P0.1	18.11.16	Issue for Planning
Revision	Date	Description

Status: Issued for Planning Rev.: P0.4

Client: United Kingdom Holocaust Memorial Foundation
Project: National Holocaust Memorial

Drawing Title: Proposed West Elevation - Entrance Pavilion & Memorial Fins
UKHM-AA-XX-ZZ-DR-A-03-241

Scale: As indicated @ A1 Drawn By: GC
Date: 31/10/25 Checked By: JN

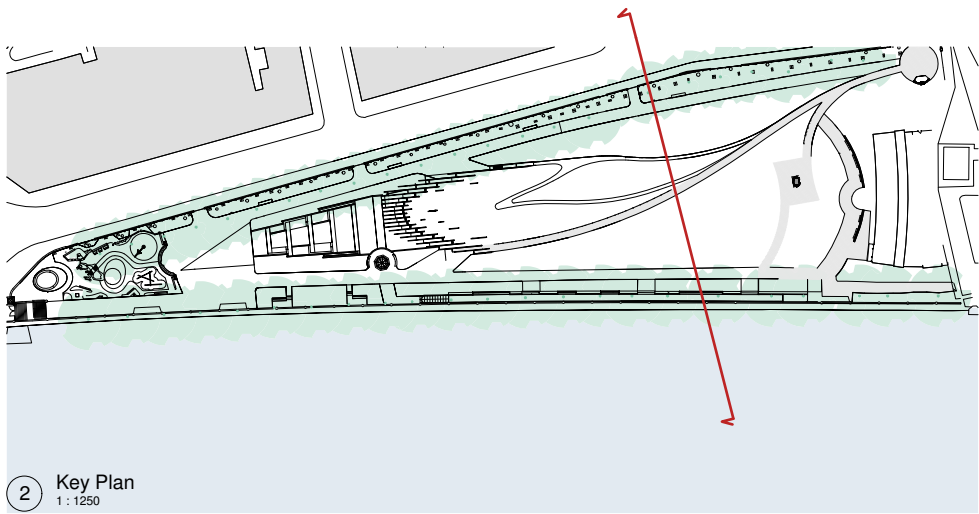

2 Key Plan
1 : 1250

General Notes:
Drawing to be read in conjunction with the specification and all relevant drawings.
Do not scale from this drawing.
Contractor to check all dimensions on site. Adjaye Associates to be advised of any discrepancies between this drawing and site conditions immediately.

Lead Architect: **Adjaye Associates**
Adjaye Associates
223-231 Old Marylebone Rd.
London NW1 5QT, UK,
Phone: +44 (0)20 7258 6140
email: info@adjaye.com

Memorial Architect: **Ron Arad Associates**
Ron Arad Architects
62 Chalk Farm Road,
London NW1 8AN, UK,
Phone: + 44 (0) 20 7284 4963,
email: info@ronarad.com

Landscape Architect: **Gustafson Porter + Bowman**
Gustafson Porter + Bowman
1 Cobham Mews,
London NW1 9SB, UK,
Phone: +44 (0) 20 7284 8950,
email: enquiries@gp-b.com

WSP
WSP House
70 Chancery Lane
London WC2A 1AF, UK,
Phone: +44 (0) 20 7314 5000,
www.wsp.com

WSP House
70 Chancery Lane
London WC2A 1AF, UK,
Phone: +44 (0) 20 7314 5000,
www.wsp.com

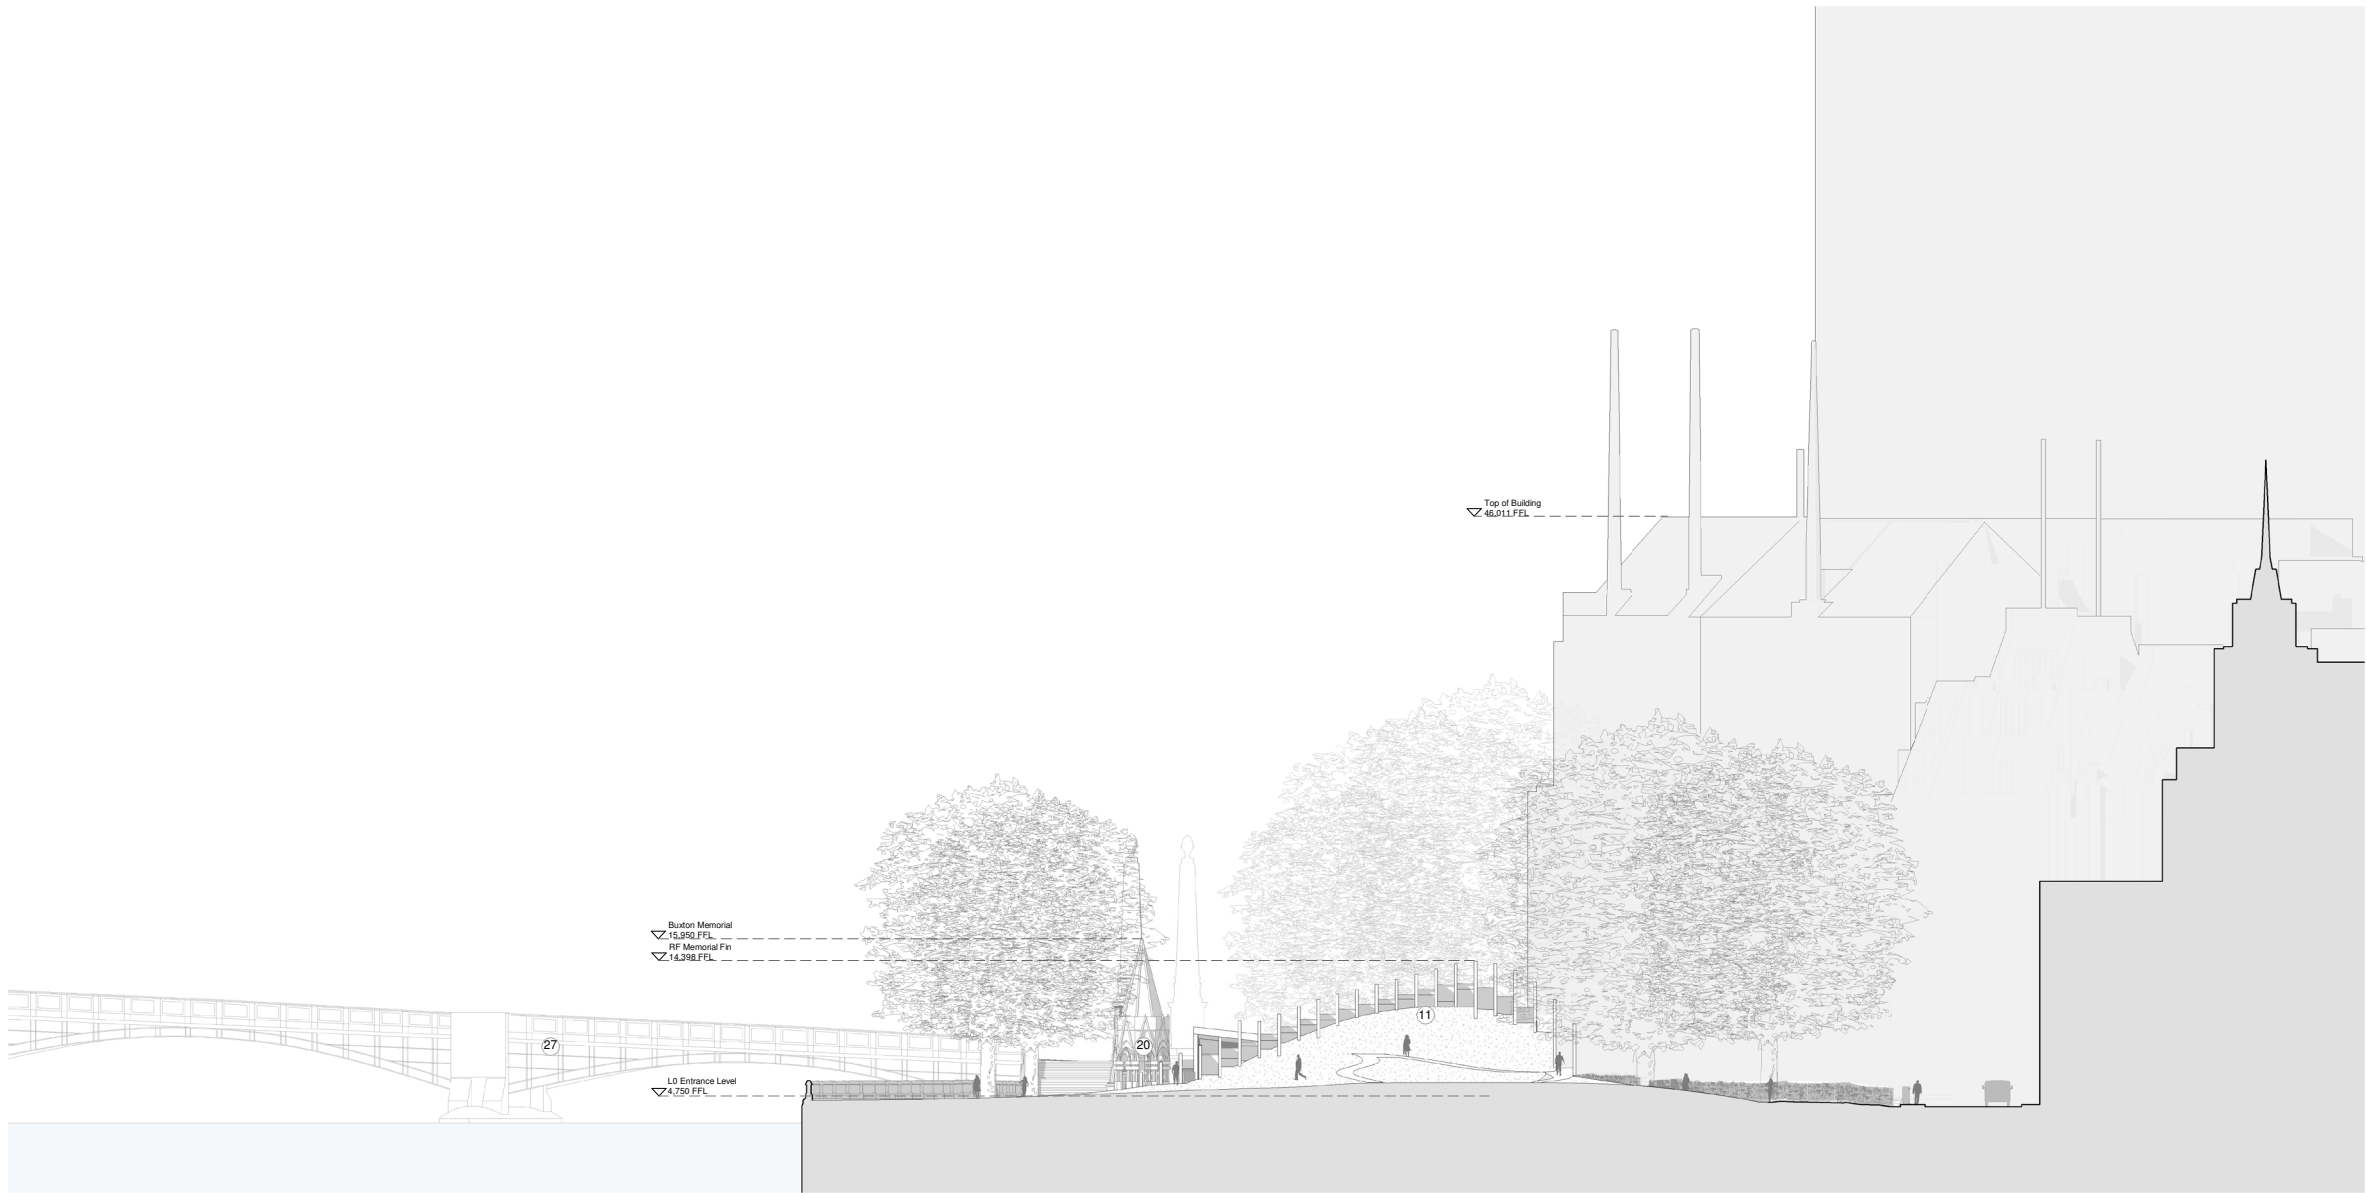


1 Proposed North Elevation
1 : 250

- KEY:**
- | | | | | |
|------------------------------------|------------------------------|----------------------------------|------------------------------------|--------------------------|
| 1. Public WCs | 8. Main exit | 15. Escape stair exit | 21. Buxton seating area | 26. Houses of Parliament |
| 2. Café / Bike storage / Generator | 9. Emergency exit | 16. Skylight | 22. River Thames | 27. Lambeth Bridge |
| 3. Playground | 10. Memorial courtyard | 17. Learning centre below ground | 23. Burghers of Calais | |
| 4. Spicer memorial | 11. Memorial fins | 18. Hostile vehicle perimeter | 24. Parliamentary education centre | |
| 5. Entrance pavilion | 12. Learning centre entrance | 19. Victoria tower gardens | 25. Monument to Emmeline Pankhurst | |
| 6. Main entrance | 13. Passenger lift | 20. Buxton memorial | | |
| 7. Bag collection | 14. Good lift entrance | | | |

0 5 10 20 m




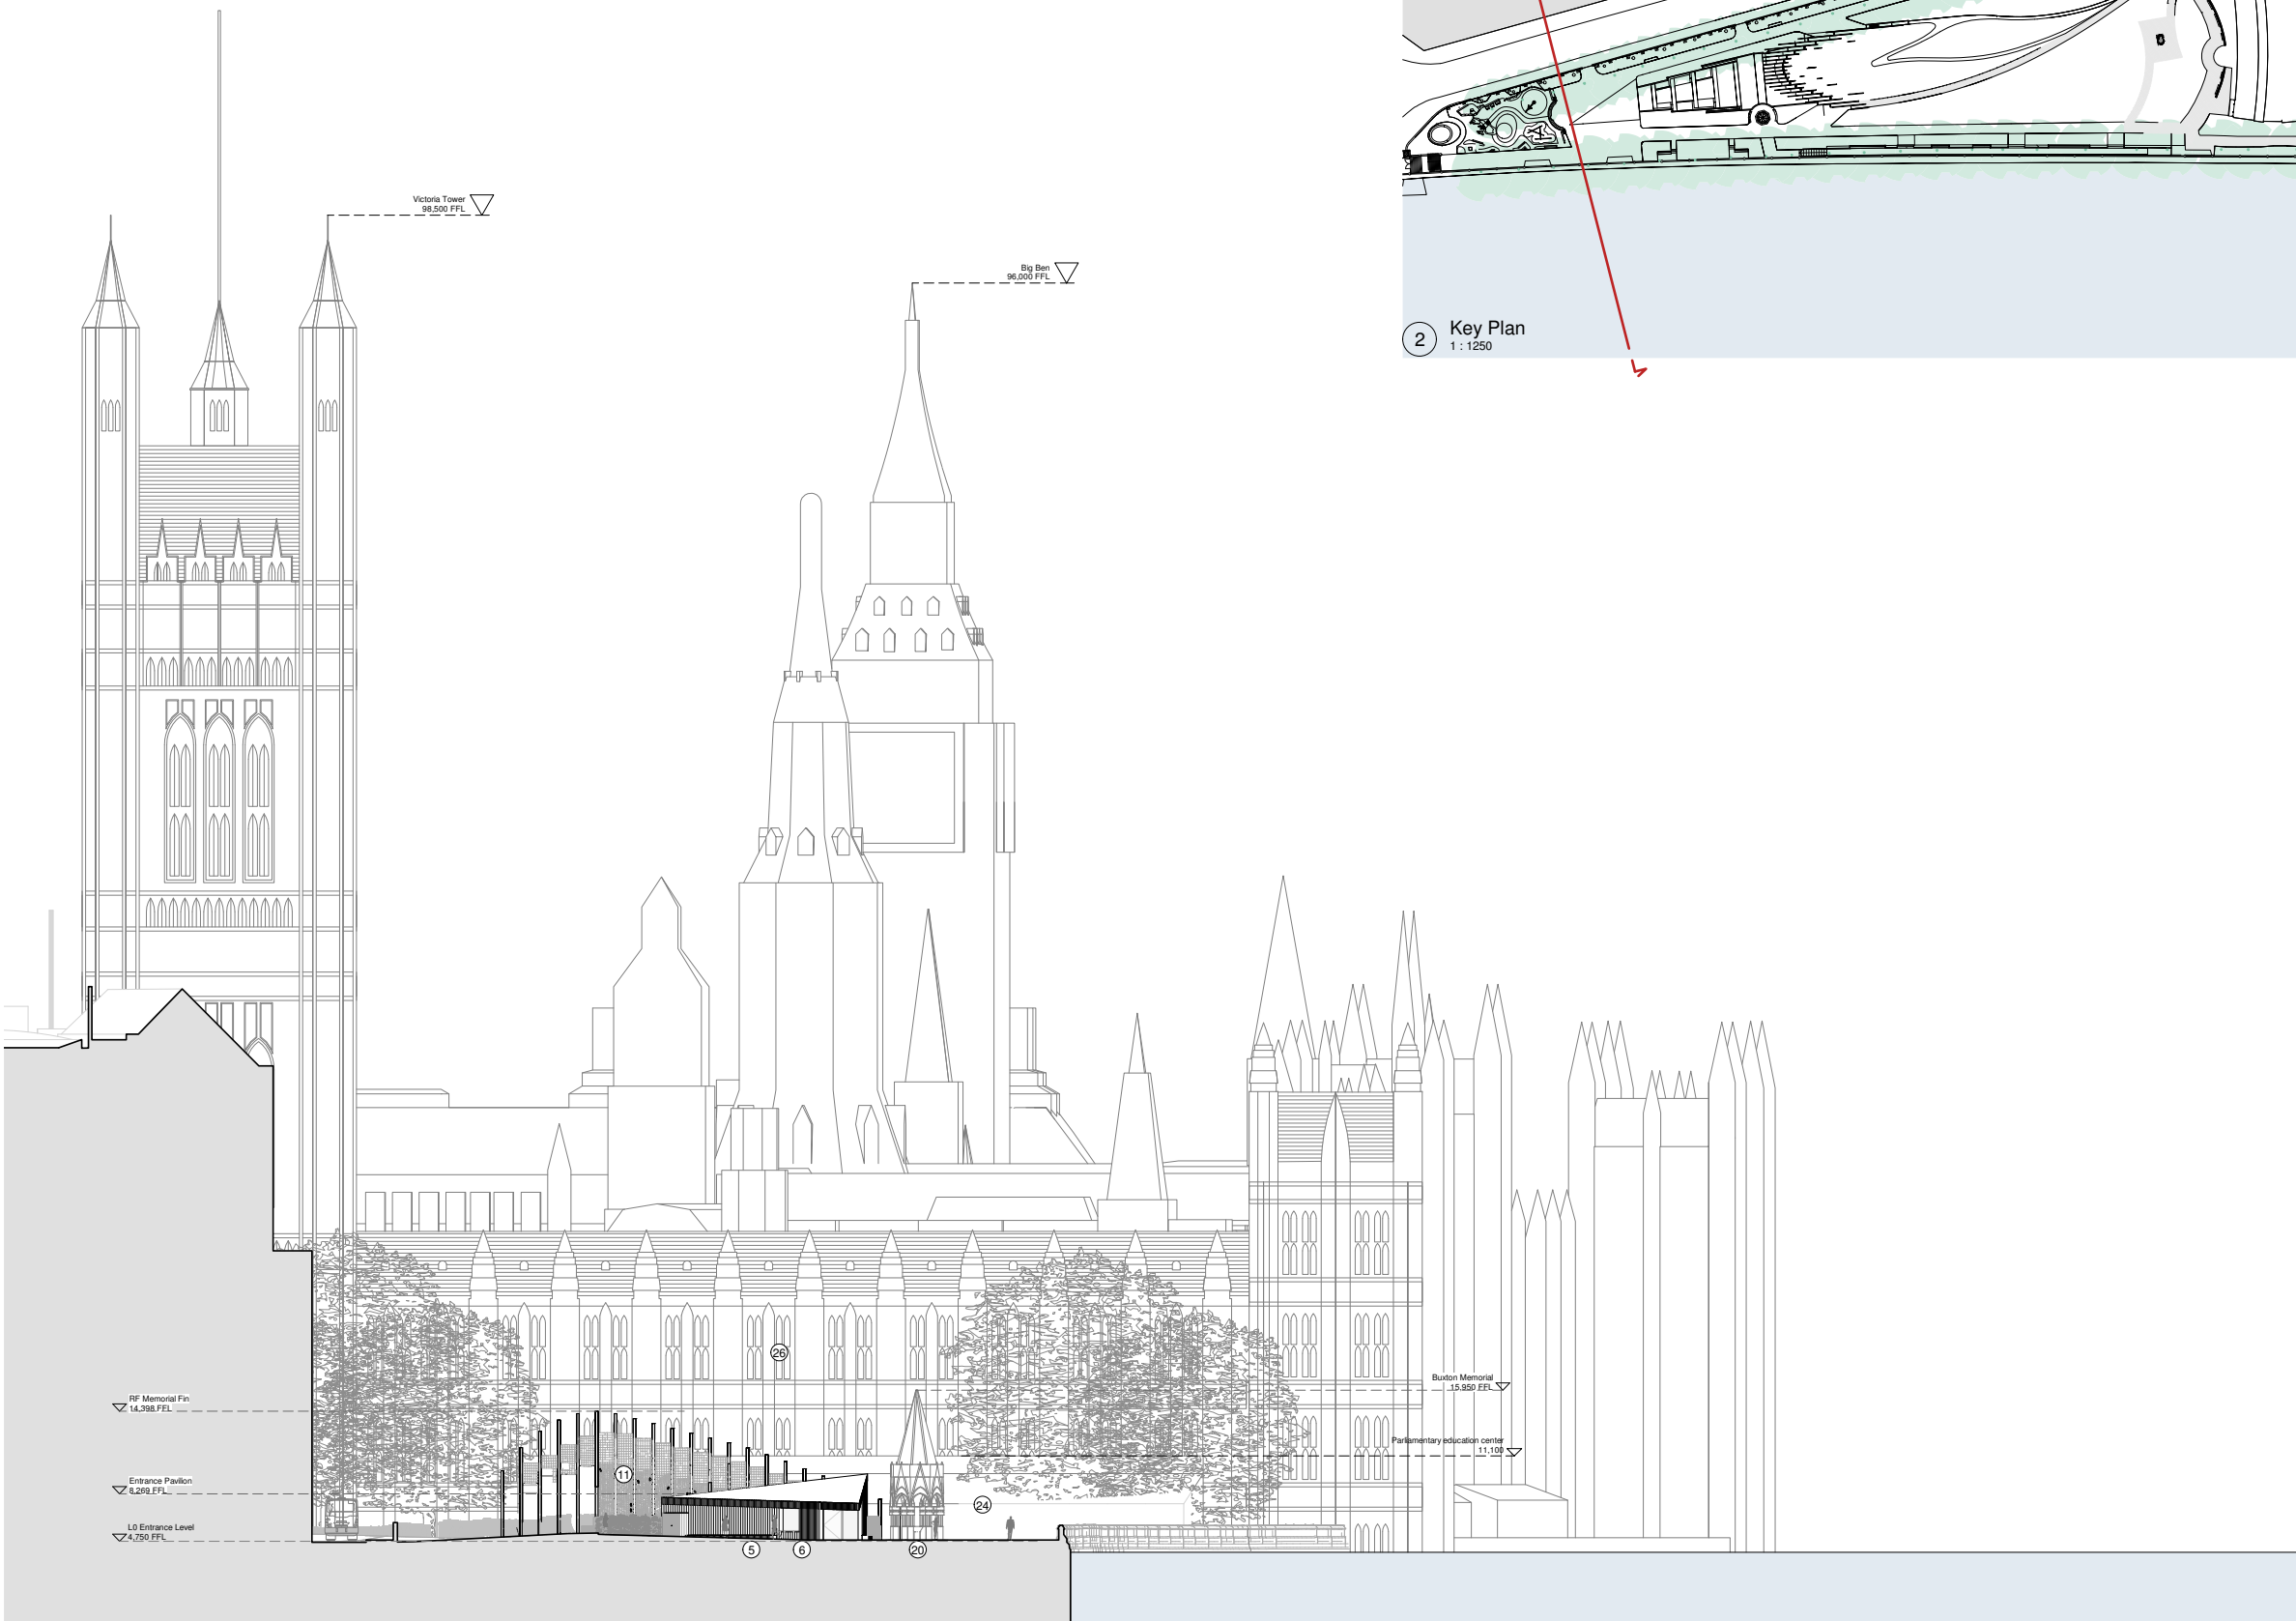

1 Proposed South Elevation
1 : 250

KEY:

- | | | | | |
|------------------------------------|------------------------------|----------------------------------|------------------------------------|--------------------------|
| 1. Public WCs | 8. Main exit | 15. Escape stair exit | 21. Buxton seating area | 26. Houses of Parliament |
| 2. Café / Bike storage / Generator | 9. Emergency exit | 16. Skylight | 22. River Thames | 27. Lambeth Bridge |
| 3. Playground | 10. Memorial courtyard | 17. Learning centre below ground | 23. Burghers of Calais | |
| 4. Spicer memorial | 11. Memorial fins | 18. Hostile vehicle perimeter | 24. Parliamentary education centre | |
| 5. Entrance pavilion | 12. Learning centre entrance | 19. Victoria tower gardens | 25. Monument to Emmeline Pankhurst | |
| 6. Main entrance | 13. Passenger lift | 20. Buxton memorial | | |
| 7. Bag collection | 14. Good lift entrance | | | |

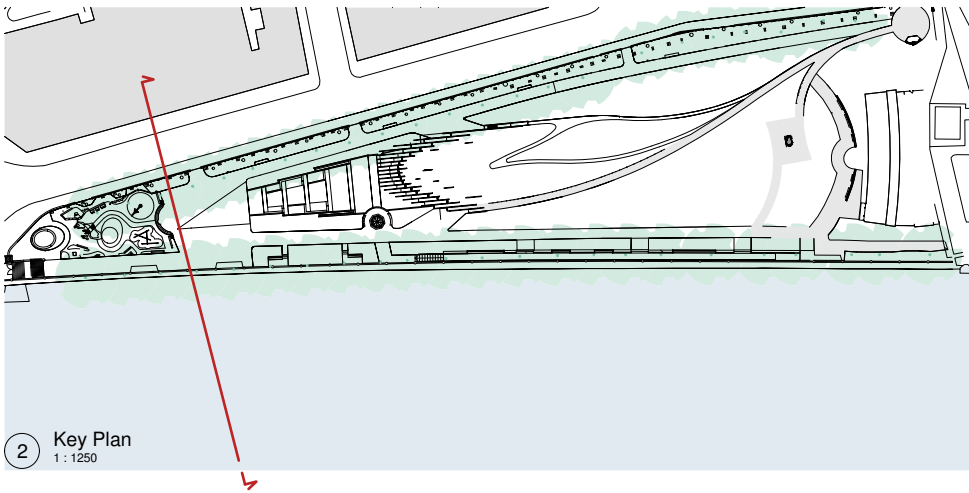

2 Key Plan
1 : 1250

General Notes:
Drawing to be read in conjunction with the specification and all relevant drawings.
Do not scale from this drawing.
Contractor to check all dimensions on site. Adjaye Associates to be advised of any discrepancies between this drawing and site conditions immediately.

Lead Architect: **Adjaye Associates**

Adjaye Associates
223-231 Old Marylebone Rd.
London NW1 5QT, UK,
Phone: +44 (0)20 7258 6140
email: info@adjaye.com

Memorial Architect: **Ron Arad Architects**

Ron Arad Associates
62 Chalk Farm Road,
London NW1 8AN, UK,
Phone: + 44 (0) 20 7284 4963,
email: info@ronarad.com

Landscape Architect: **Gustafson Porter + Bowman**

Gustafson Porter + Bowman
1 Cobham Mews,
London NW1 9SB, UK,
Phone: +44 (0) 20 7284 8950,
email: enquiries@gp-b.com

WSP
WSP House
70 Chancery Lane
London WC2A 1AF, UK,
Phone: +44 (0) 20 7314 5000,
www.wsp.com

Client: **United Kingdom Holocaust Memorial Foundation**
Project: **National Holocaust Memorial**

P0.4	25.10.31	Issued for Planning To Latest Regulations and Policies
P0.3	19.04.17	Planning Addendum
P0.2	18.11.28	Updates to Graphical Quality & Surrounding Environment Details
P0.1	18.11.16	Issue for Planning
Revision	Date	Description

Status: **Issued for Planning** Rev.: **P0.4**


Client: **United Kingdom Holocaust Memorial Foundation**
Project: **National Holocaust Memorial**

Drawing Title: **Proposed South Elevation**

Drawing No.: **UKHM-AA-XX-ZZ-DR-A-03-243**

Scale: As indicated @ A1 Drawn By: GC

Date: 31/10/25 Checked By: JN

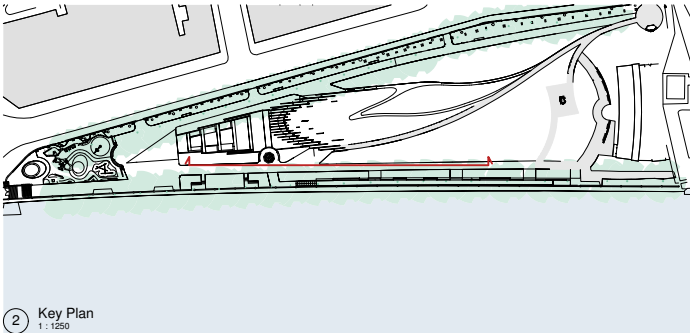

2 Key Plan
1:1250

General Notes:
1 Drawing to be read in conjunction with the specification and all relevant drawings.
2 Do not scale from this drawing.
3 Contractor to check all dimensions on site. Adjaye Associates to be advised of any discrepancies between this drawing and site conditions immediately.

Lead Architect: **Adjaye Associates**
Adjaye Associates
223-231 Old Marylebone Rd.
London NW1 5QT, UK,
Phone: +44 (0)20 7258 6140
email: info@adjaye.com

Memorial Architect: **Ron Arad Architects**
Ron Arad Architects
62 Chalk Farm Road,
London NW1 8AN, UK,
Phone: +44 (0) 20 7394 4963,
email: info@ronarad.com


Landscape Architect: **Gustafson Porter + Bowman**
Gustafson Porter + Bowman
1 Colburn Mews,
London NW1 9SB, UK,
Phone: +44 (0) 20 7284 8950,
email: enquiries@gp-b.com

wsp
WSP House
70 Chancery Lane
London WC2A 1AF, UK,
Phone: +44 (0) 20 7314 5000,
www.wsp.com




1 Proposed East Elevation - Memorial Fins
1:100

- KEY:
- | | | | | |
|------------------------------------|-------------------------------|--------------------------------------|------------------------------------|--------------------------|
| 1. Public WCs | 8. Main exit | 15. Escape stair exit | 21. Buxton seating area | 26. Houses of Parliament |
| 2. Café / Bike storage / Generator | 9. Emergency exit | 16. Skylight | 22. River Thames | 27. Lambeth Bridge |
| 3. Playground | 10. Memorial courtyard ground | 17. Learning centre below ground | 23. Burghers of Calais | |
| 4. Spicer memorial | 11. Memorial fins | 18. Hostile vehicle perimeter centre | 24. Parliamentary education centre | |
| 5. Entrance pavilion | 12. Learning centre entrance | 19. Victoria tower gardens | 25. Monument to Emmeline Pankhurst | |
| 6. Main entrance | 13. Passenger lift | 20. Buxton memorial | | |
| 7. Bag collection | 14. Good lift entrance | | | |

 

P0.4	25.10.31	Issued for Planning To Latest Regulations and Policies
P0.3	19.04.17	Planning Addendum
P0.2	18.11.28	Updates to Graphical Quality & Surrounding Environment Details
P0.1	18.11.16	Issue for Planning
Revision	Date	Description
Status:	Issued for Planning	Rev: P0.4
Client:	United Kingdom Holocaust Memorial Foundation	
Project:	National Holocaust Memorial	
Drawing Title:	Proposed East Elevation - Memorial Fins	
Drawn By:	UKHM-AA-XX-ZZ-DR-A-03-250	
Scale:	As indicated @ A0	Drawn By: GC
Date:	31/10/25	Checked By: JN

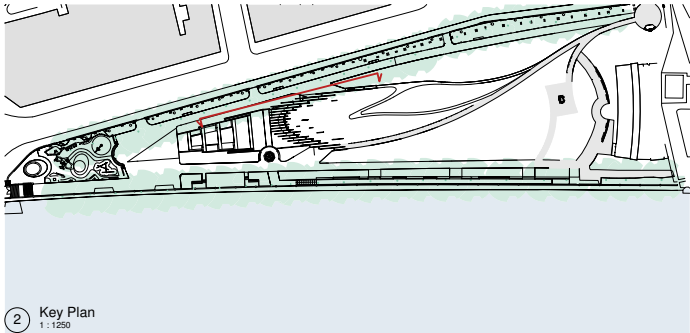


General Notes:
Drawing to be read in conjunction with the specification and all relevant drawings.
Do not scale from this drawing.
Contractor to check all dimensions on site. Adjaye Associates to be advised of any discrepancies between this drawing and site conditions immediately.

Lead Architect: **Adjaye Associates**
Adjaye Associates
223-231 Old Marylebone Rd.
London NW1 5QJ, UK,
Phone: +44 (0)20 7258 6140
email: info@adjaye.com

Memorial Architect: **Ron Arad Associates**
Ron Arad Associates
62 Chalk Farm Road,
London NW1 8AN, UK,
Phone: +44 (0) 20 7284 4963,
email: info@ronarad.com


Landscape Architect: **Gustafson Porter + Bowman**
Gustafson Porter + Bowman
1 Cobham Mews,
London NW1 9SB, UK,
Phone: +44 (0) 20 7284 8950,
email: enquiries@gp-b.com

WSP
WSP House
70 Chancery Lane
London WC2A 1AF, UK,
Phone: +44 (0) 20 7314 5000,
www.wsp.com

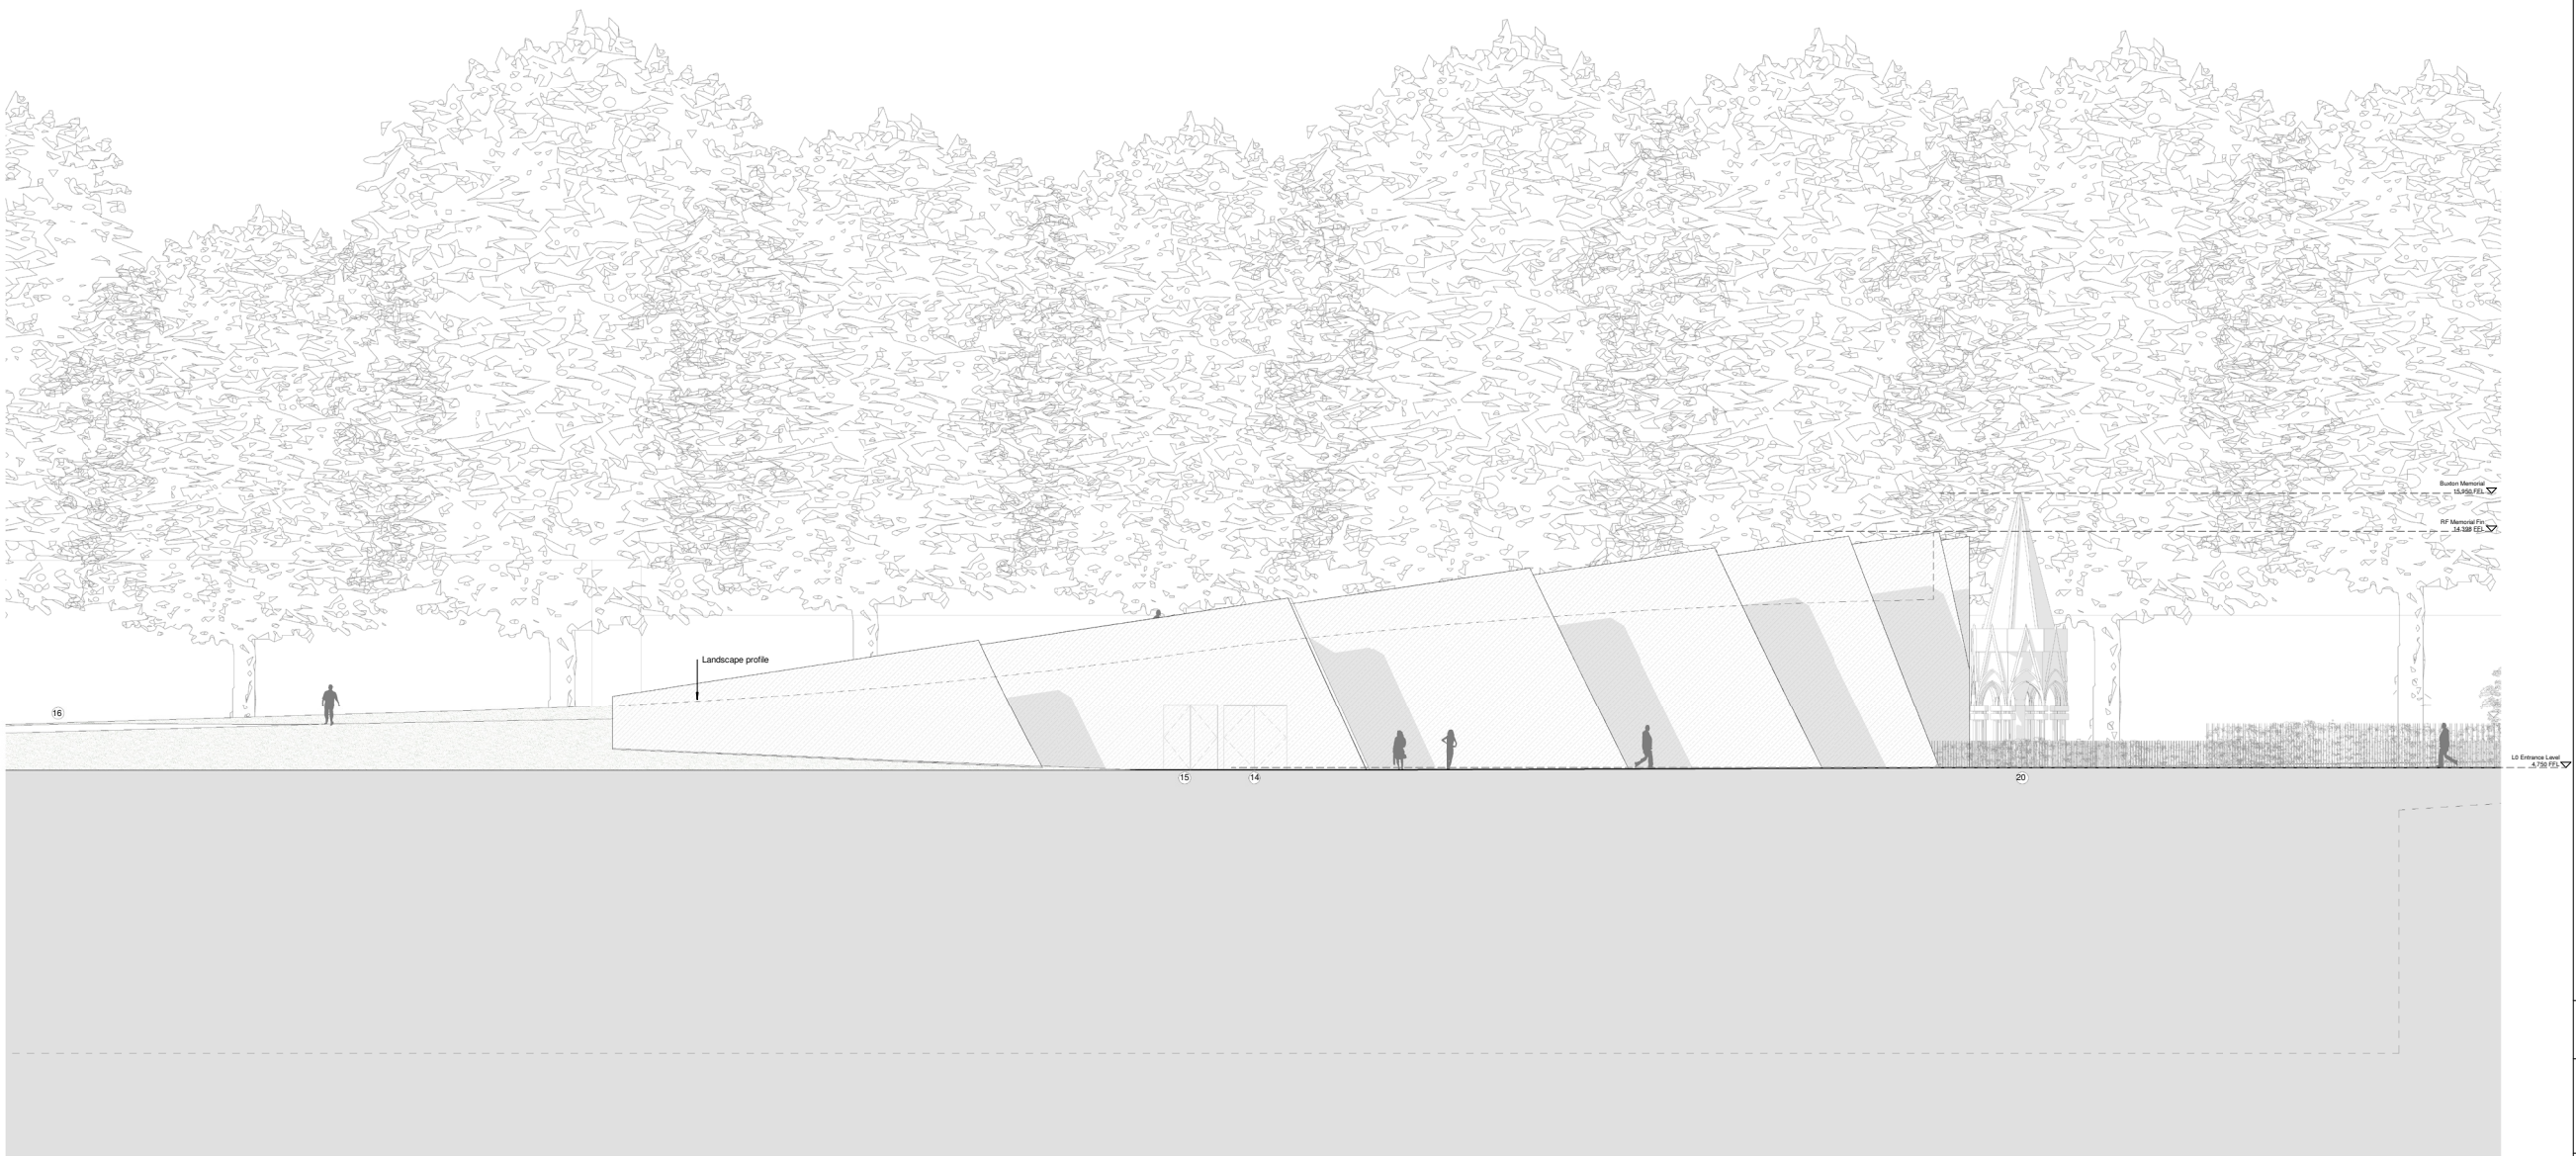

- 1 Proposed West Elevation - Memorial Fins
1:100
- KEY:**
- | | | | | |
|------------------------------------|------------------------------|----------------------------------|------------------------------------|--------------------------|
| 1. Public WCs | 8. Main exit | 15. Escape stair exit | 21. Buxton seating area | 26. Houses of Parliament |
| 2. Café / Bike storage / Generator | 9. Emergency exit | 16. Skylight | 22. River Thames | 27. Lambeth Bridge |
| 3. Playground | 10. Memorial courtyard | 17. Learning centre below ground | 23. Burghers of Calais | |
| 4. Spicer memorial | 11. Memorial fins | 18. Hostile vehicle perimeter | 24. Parliamentary education centre | |
| 5. Entrance pavilion | 12. Learning centre entrance | 19. Victoria tower gardens | 25. Monument to Emmeline Pankhurst | |
| 6. Main entrance | 13. Passenger lift | 20. Buxton memorial | | |
| 7. Bag collection | 14. Good lift entrance | | | |

P0.4	25.10.31	Issued for Planning To Latest Regulations and Policies
P0.3	19.04.17	Planning Addendum
P0.2	18.11.28	Updates to Graphical Quality & Surrounding Environment Details
P0.1	18.11.16	Issue for Planning
Revision	Date	Description
Status:	Issued for Planning	
Rev:	P0.4	
Client:	United Kingdom Holocaust Memorial Foundation	
Project:	National Holocaust Memorial	
Drawing Title:	Proposed West Elevation - Memorial Fins	
Drawing No.:	UKHM-AA-XX-ZZ-DR-A-03-251	
Scale:	As Indicated @ A0	Drawn By: GC
Date:	31/10/25	Checked By: JN

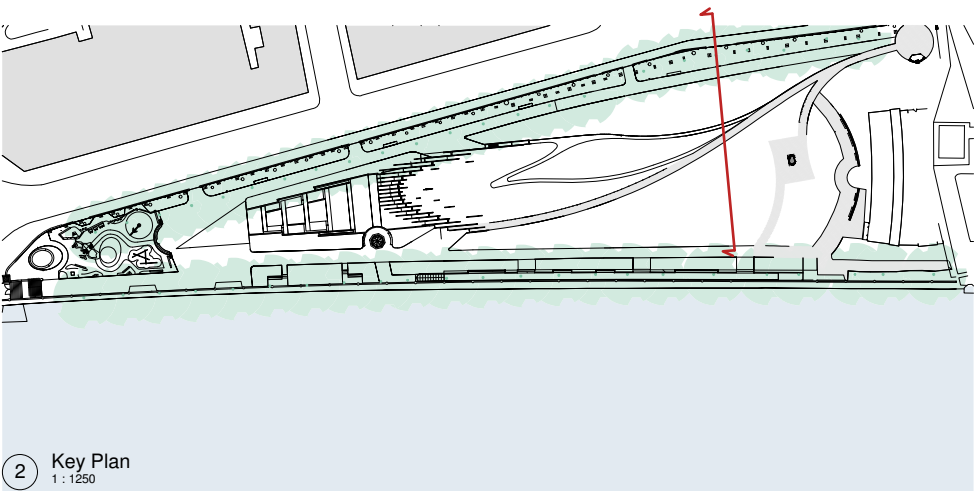

2 Key Plan
1 : 1250

General Notes:

- Drawing to be read in conjunction with the specification and all relevant drawings.
- Do not scale from this drawing.
- Contractor to check all dimensions on site. Adjaye Associates to be advised of any discrepancies between this drawing and site conditions immediately.

Lead Architect: **Adjaye Associates**
Adjaye Associates
223-231 Old Marylebone Rd.
London NW1 5DT, UK.
Phone: +44 (0)20 7258 6140
email: info@adjaye.com

Memorial Architect: **Ron Arad Associates**
Ron Arad Associates
62 Chalk Farm Road,
London NW1 8AN, UK,
Phone: + 44 (0) 20 7284 4963,
email: info@ronarad.com

Landscape Architect: **Gustafson Porter + Bowman**
Gustafson Porter + Bowman
1 Cobham Mews,
London NW1 9SB, UK,
Phone: +44 (0) 20 7284 8950,
email: enquiries@gp-b.com

WSP
WSP House
70 Chancery Lane
London WC2A 1AF, UK,
Phone: +44 (0) 20 7314 5000,
www.wsp.com

wsp



P0.4	25.10.31	Issued for Planning To Latest Regulations and Policies
P0.3	19.04.17	Planning Addendum
P0.2	18.11.28	Updates to Graphical Quality & Surrounding Environment Details
P0.1	18.11.16	Issue for Planning
Revision	Date	Description

Status: Issued for Planning Rev: P0.4


Client: United Kingdom Holocaust Memorial Foundation
Project: National Holocaust Memorial


Drawing Title: Proposed North Elevation - Memorial Fins
Drawing No.: UKHM-AA-XX-ZZ-DR-A-03-252

Scale: As indicated @ A1 Drawn By: GC
Date: 31/10/25 Checked By: JN

1 Proposed North Elevation - Memorial Fins
1 : 100


- KEY:
- | | | | | |
|------------------------------------|------------------------------|--------------------------------------|------------------------------------|--------------------------|
| 1. Public WCs | 8. Main exit | 15. Escape stair exit | 21. Buxton seating area | 26. Houses of Parliament |
| 2. Café / Bike storage / Generator | 9. Emergency exit | 16. Skylight | 22. River Thames | 27. Lambeth Bridge |
| 3. Playground | 10. Memorial courtyard | 17. Learning centre below ground | 23. Burghers of Calais | |
| 4. Spicer memorial | 11. Memorial fins | 18. Hostile vehicle perimeter centre | 24. Parliamentary education centre | |
| 5. Entrance pavilion | 12. Learning centre entrance | 19. Victoria tower gardens | 25. Monument to Emmeline Pankhurst | |
| 6. Main entrance | 13. Passenger lift | 20. Buxton memorial | | |
| 7. Bag collection | 14. Good lift entrance | | | |

 

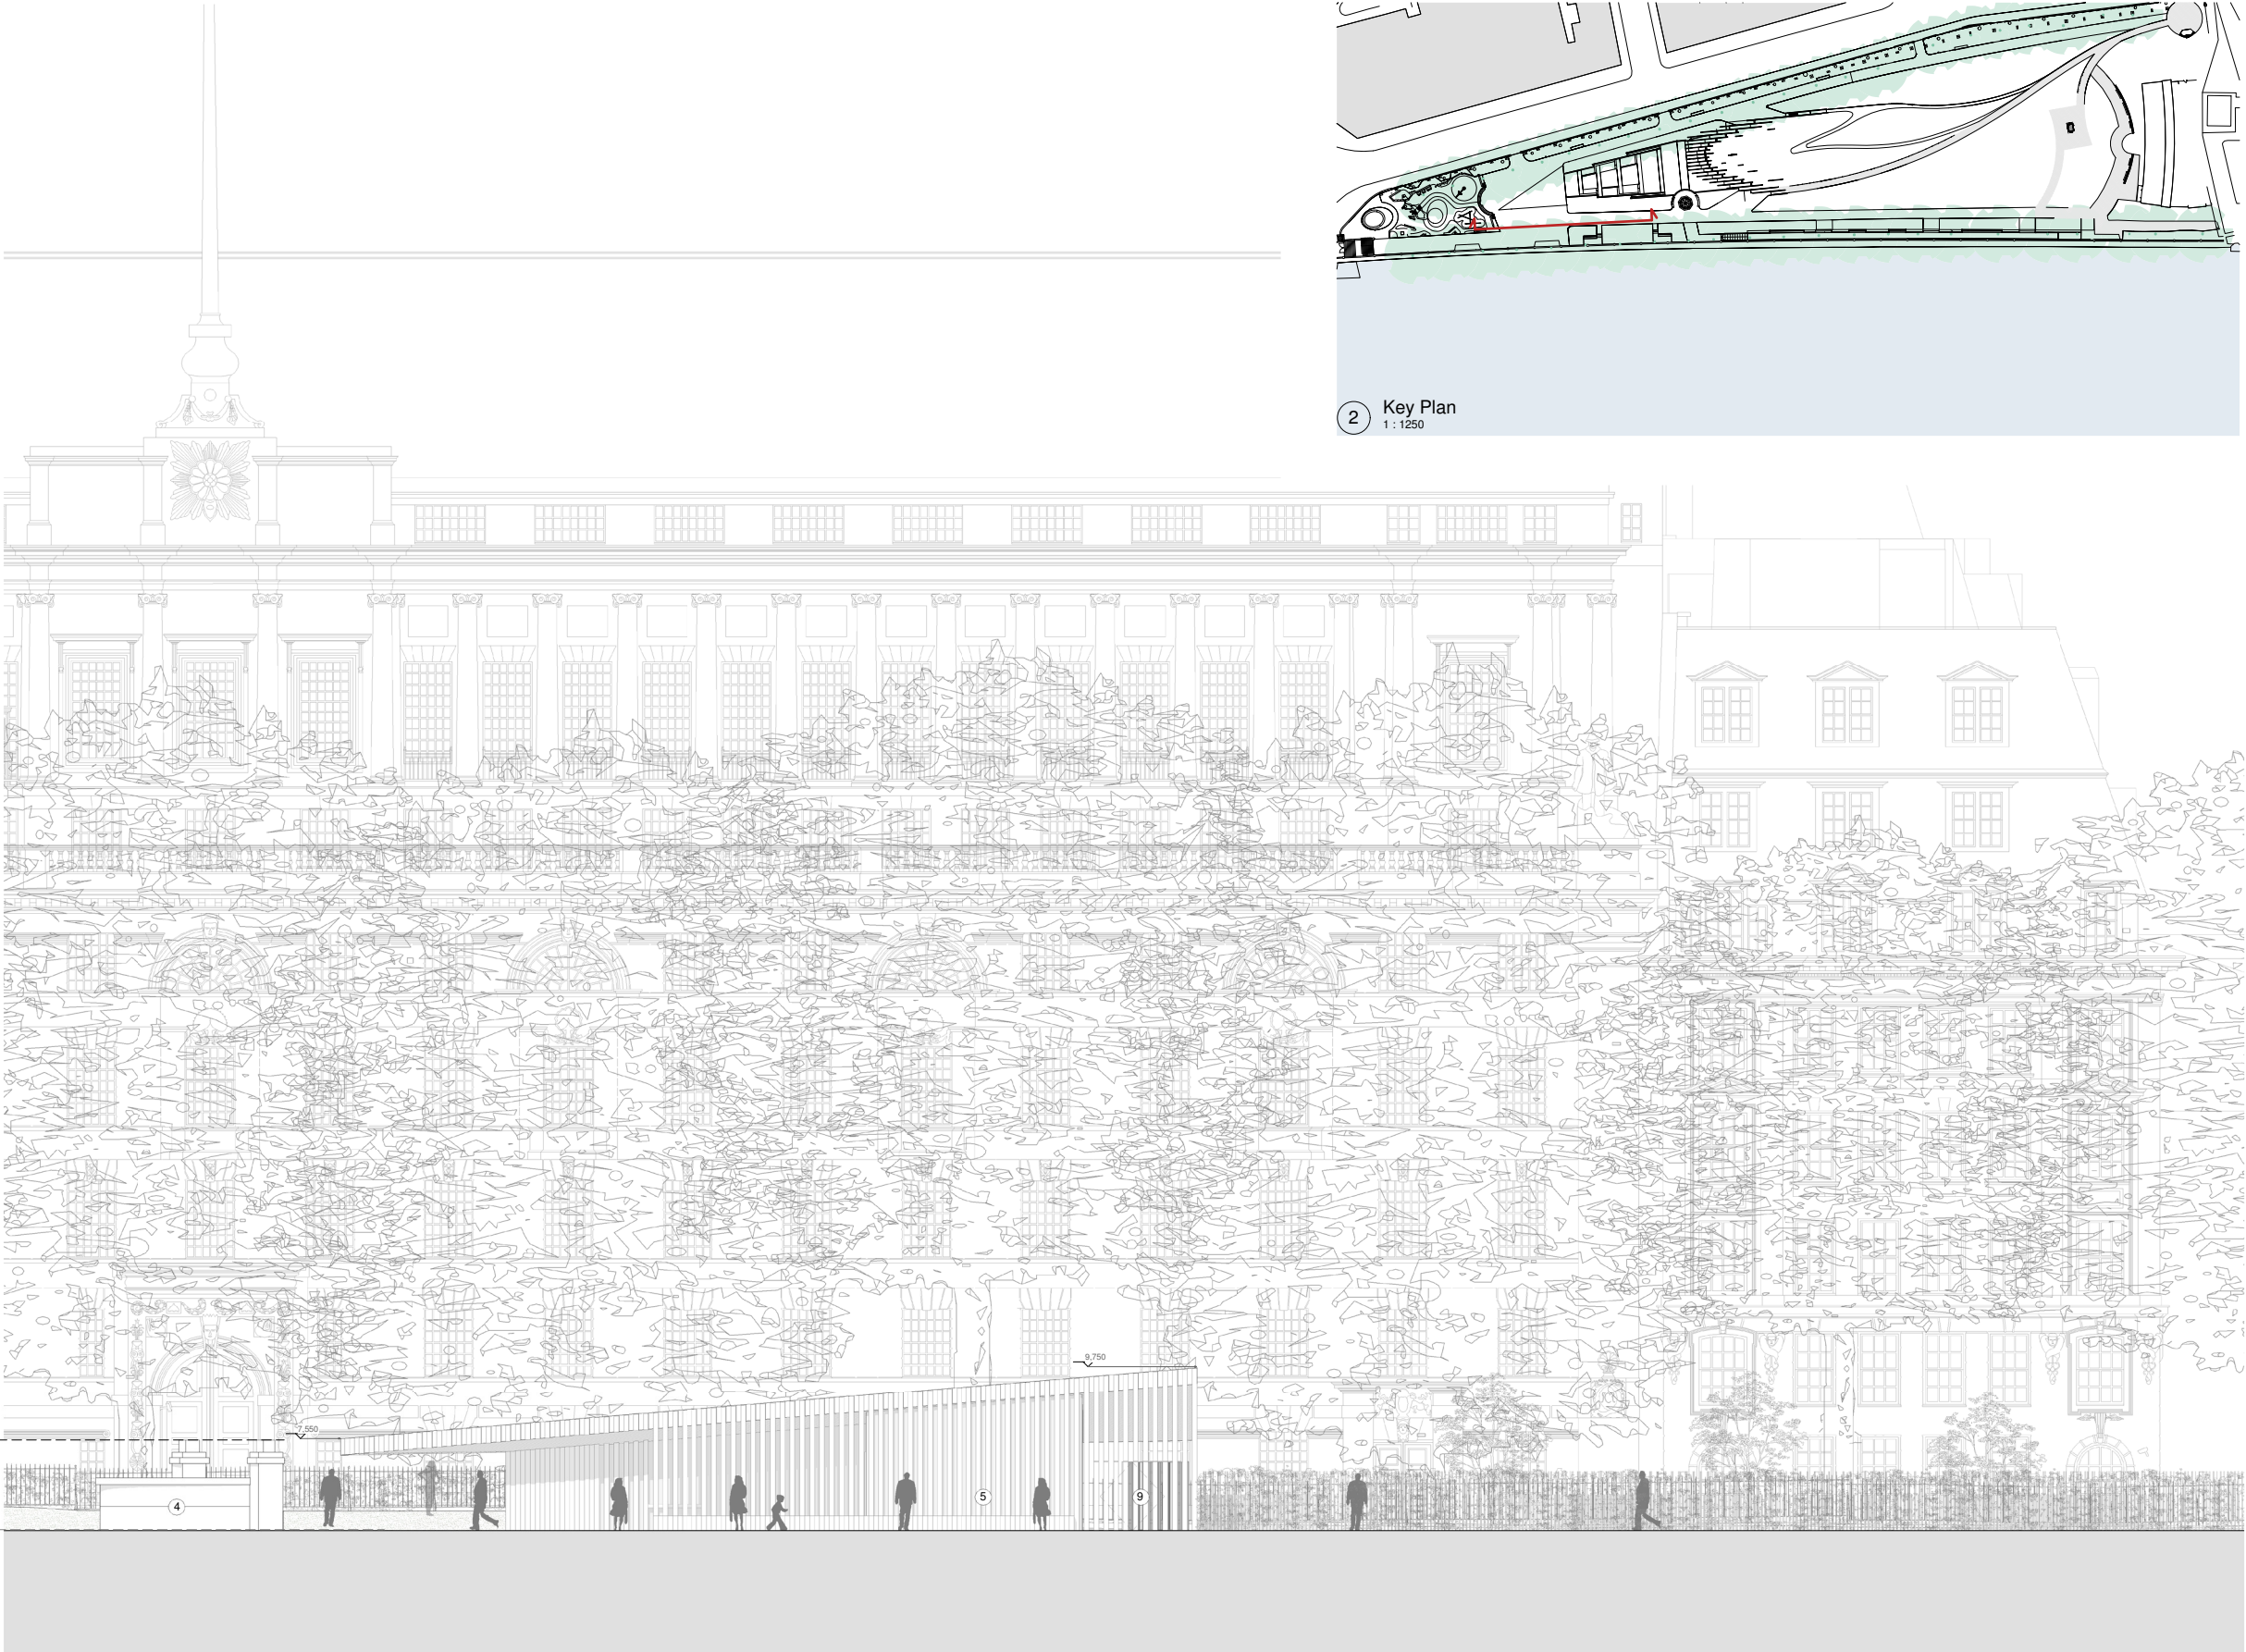

1 Proposed East Elevation - Entrance Pavilion
1:100

- KEY:**
- | | | | | |
|------------------------------------|-------------------------------|--------------------------------------|------------------------------------|--------------------------|
| 1. Public WCs | 8. Main exit | 15. Escape stair exit | 21. Buxton seating area | 26. Houses of Parliament |
| 2. Café / Bike storage / Generator | 9. Emergency exit | 16. Skylight | 22. River Thames | 27. Lambeth Bridge |
| 3. Playground | 10. Memorial courtyard ground | 17. Learning centre below | 23. Burghers of Calais | |
| 4. Spicer memorial | 11. Memorial line | 18. Hostile vehicle perimeter centre | 24. Parliamentary education centre | |
| 5. Entrance pavilion | 12. Learning centre entrance | 19. Victoria tower gardens | 25. Monument to Emmeline Pankhurst | |
| 6. Main entrance | 13. Passenger lift | 20. Buxton memorial | | |
| 7. Bag collection | 14. Good lift entrance | | | |

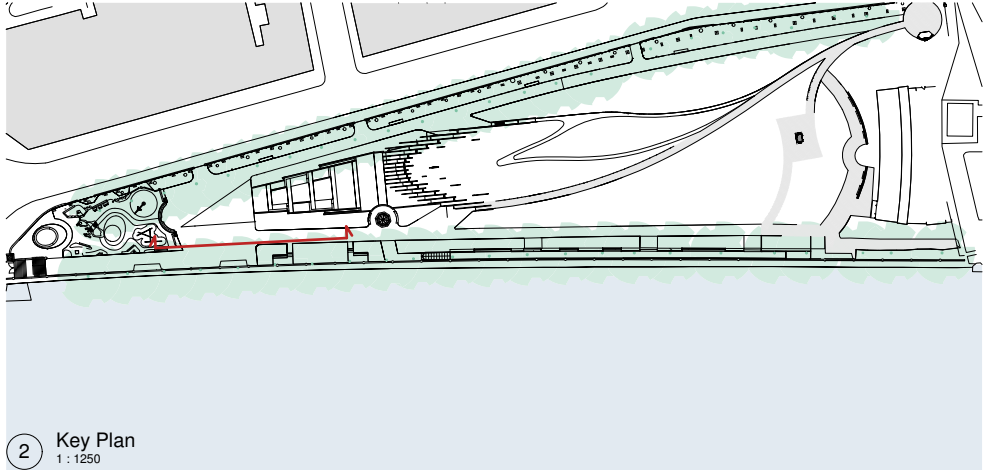

2 Key Plan
1:1250

General Notes:

Drawing to be read in conjunction with the specification and all relevant drawings.

Do not scale from this drawing.

Contractor to check all dimensions on site. Adjaye Associates to be advised of any discrepancies between this drawing and site conditions immediately.

Lead Architect: **Adjaye Associates**

Adjaye Associates
223-231 Old Marylebone Rd.
London NW1 5QT, UK,
Phone: +44 (0)20 7258 6140
email: info@adjaye.com

Memorial Architect: **Ron Arad Architects**

Ron Arad Associates
62 Chalk Farm Road,
London NW1 8AN, UK,
Phone: + 44 (0) 20 7284 4963,
email: info@ronarad.com

Landscape Architect: **Gustafson Porter + Bowman**

Gustafson Porter + Bowman
1 Cobham Mews,
London NW1 9SB, UK,
Phone: +44 (0) 20 7284 8950,
email: enquiries@gp-b.com

WSP
WSP House
70 Chancery Lane
London WC2A 1AF, UK,
Phone: +44 (0) 20 7314 5000,
www.wsp.com

P0.4	25.10.31	Issued for Planning To Latest Regulations and Policies
P0.3	19.04.17	Planning Addendum
P0.2	18.11.28	Updates to Graphical Quality & Surrounding Environment Details
P0.1	18.11.16	Issue for Planning
Revision	Date	Description

Status: **Issued for Planning** Rev.: **P0.4**

Client: **United Kingdom Holocaust Memorial Foundation**

Project: **National Holocaust Memorial**


Drawing Title: **Proposed East Elevation - Entrance Pavilion**

Drawing No.: **UKHM-AA-XX-ZZ-DR-A-03-254**

Scale: **As indicated @ A1** Drawn By: **DA**

Date: **31/10/25** Checked By: **JIN**



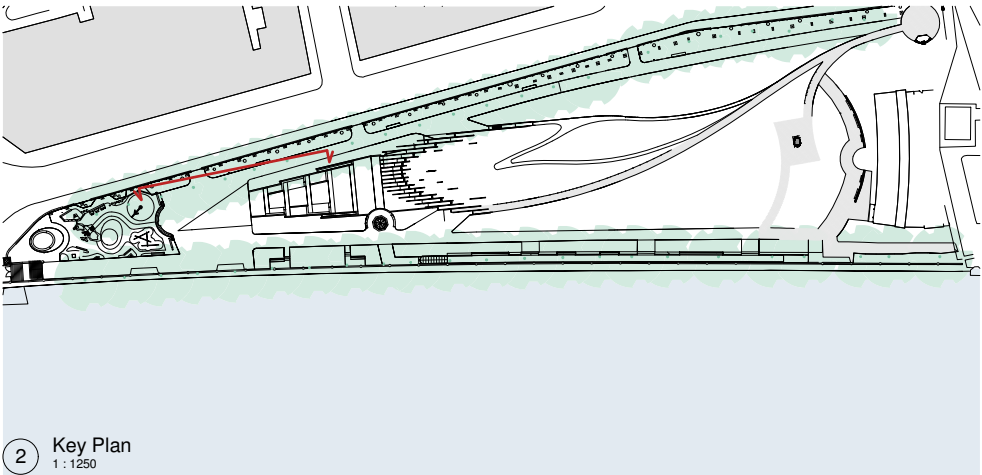

2 Key Plan
1 : 1250


General Notes:
Drawing to be read in conjunction with the specification and all relevant drawings.
Do not scale from this drawing.
Contractor to check all dimensions on site. Adjaye Associates to be advised of any discrepancies between this drawing and site conditions immediately.

Lead Architect: **Adjaye Associates**
Adjaye Associates
223-231 Old Marylebone Rd.
London NW1 5QT, UK,
Phone: +44 (0)20 7258 6140
email: info@adjaye.com

Memorial Architect: **Ron Arad Associates**
Ron Arad Associates
62 Chalk Farm Road,
London NW1 8AN, UK,
Phone: + 44 (0) 20 7284 4963,
email: info@ronarad.com

Landscape Architect: **Gustafson Porter + Bowman**
Gustafson Porter + Bowman
1 Cobham Mews,
London NW1 9SB, UK,
Phone: +44 (0) 20 7284 8950,
email: enquiries@gp-b.com

WSP
WSP House
70 Chancery Lane
London WC2A 1AF, UK,
Phone: +44 (0) 20 7314 5000,
www.wsp.com

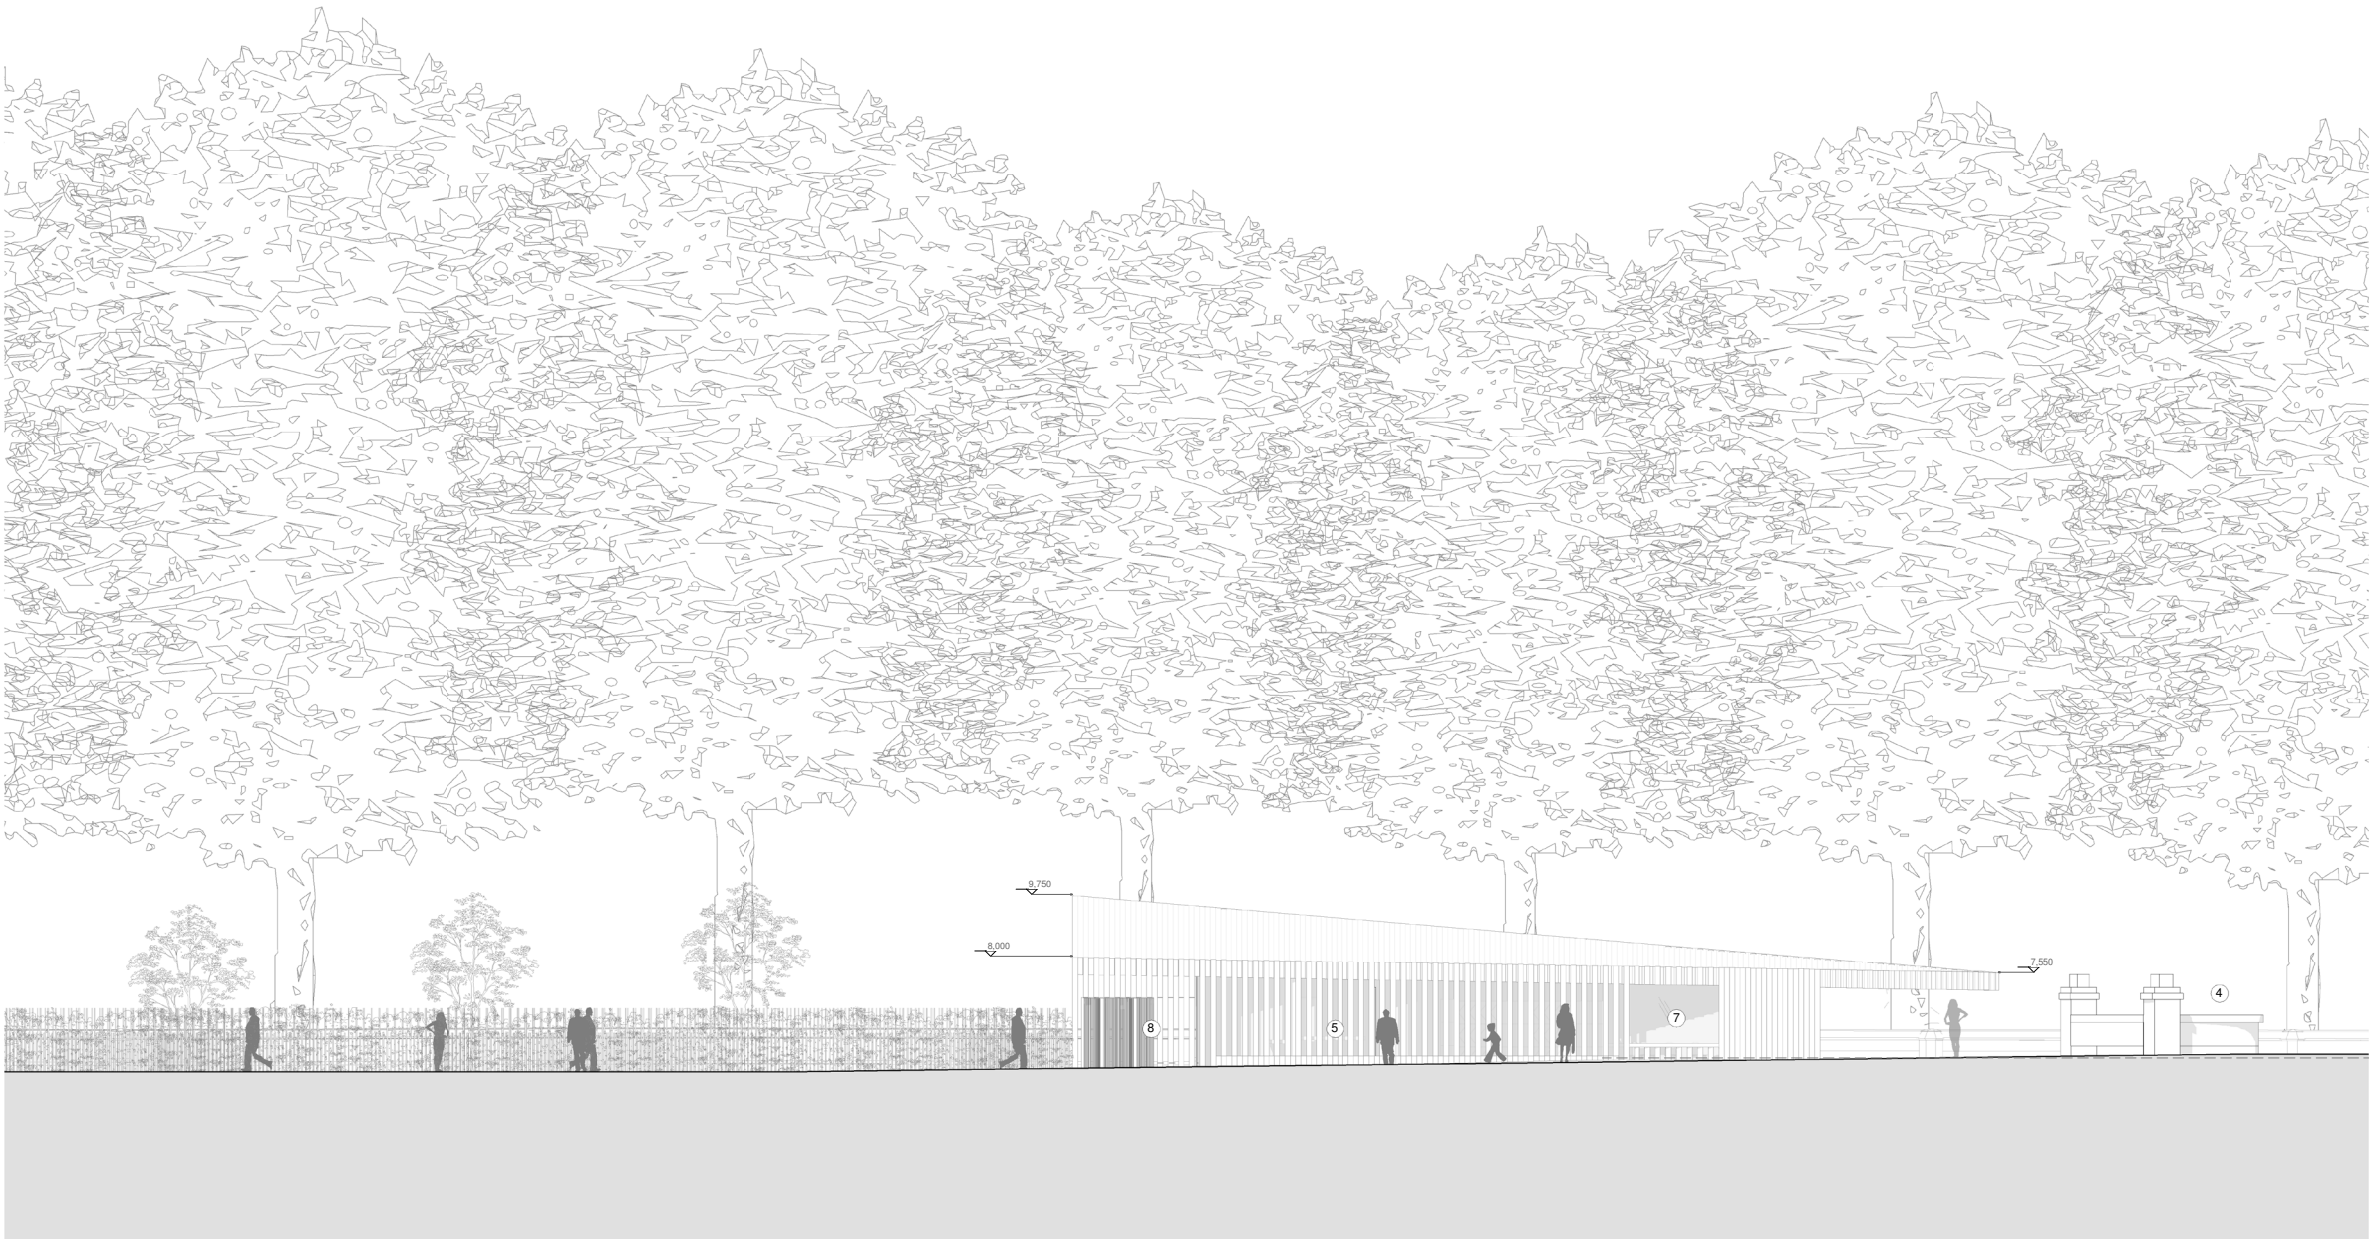

1 Proposed West Elevation - Entrance Pavilion
1 : 100

- KEY:**
- | | | | | |
|------------------------------------|------------------------------|----------------------------------|------------------------------------|--------------------------|
| 1. Public WCs | 8. Main exit | 15. Escape stair exit | 21. Buxton seating area | 26. Houses of Parliament |
| 2. Café / Bike storage / Generator | 9. Emergency exit | 16. Skylight | 22. River Thames | 27. Lambeth Bridge |
| 3. Playground | 10. Memorial courtyard | 17. Learning centre below ground | 23. Burghers of Calais | |
| 4. Spicer memorial | 11. Memorial fins | 18. Hostile vehicle perimeter | 24. Parliamentary education centre | |
| 5. Entrance pavilion | 12. Learning centre entrance | 19. Victoria tower gardens | 25. Monument to Emmeline Pankhurst | |
| 6. Main entrance | 13. Passenger lift | 20. Buxton memorial | | |
| 7. Bag collection | 14. Good lift entrance | | | |


P0.4	25.10.31	Issued for Planning To Latest Regulations and Policies
P0.3	19.04.17	Planning Addendum
P0.2	18.11.28	Updates to Graphical Quality & Surrounding Environment Details
P0.1	18.11.16	Issue for Planning
Revision	Date	Description


Status: Issued for Planning
Rev.: P0.4

Client: United Kingdom Holocaust Memorial Foundation
Project: National Holocaust Memorial

Drawing Title: Proposed West Elevation - Entrance Pavilion
Drawing No.: UKHM-AA-XX-ZZ-DR-A-03-255

Scale: As indicated @ A1
Date: 31/10/25
Drawn By: GC
Checked By: JN

 

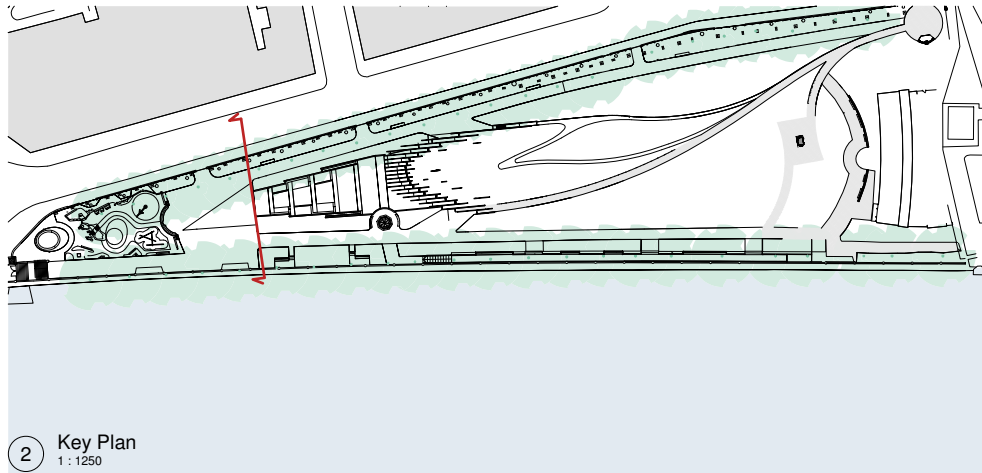

2 Key Plan
1 : 1250

General Notes:

- Drawing to be read in conjunction with the specification and all relevant drawings.
- Do not scale from this drawing.
- Contractor to check all dimensions on site. Adjaye Associates to be advised of any discrepancies between this drawing and site conditions immediately.

Lead Architect: **Adjaye Associates**

Adjaye Associates
223-231 Old Marylebone Rd.
London NW1 5QT, UK
Phone: +44 (0)20 7258 6140
email: info@adjaye.com

Memorial Architect: **Ron Arad Architects**

Ron Arad Associates
62 Chalk Farm Road,
London NW1 8AN, UK
Phone: + 44 (0) 20 7284 4963,
email: info@ronarad.com

Landscape Architect: **Gustafson Porter + Bowman**


Gustafson Porter + Bowman
1 Cobham Mews,
London NW1 9SB, UK
Phone: +44 (0) 20 7284 8950,
email: enquires@gp-b.com

WSP
WSP House
70 Chancery Lane
London WC2A 1AF, UK
Phone: +44 (0) 20 7314 5000,
www.wsp.com



1 Proposed North Elevation - Entrance Pavilion
1 : 100

- KEY:**
- | | | | | |
|------------------------------------|------------------------------|----------------------------------|------------------------------------|--------------------------|
| 1. Public WCs | 8. Main exit | 15. Escape stair exit | 21. Buxton seating area | 26. Houses of Parliament |
| 2. Café / Bike storage / Generator | 9. Emergency exit | 16. Skylight | 22. River Thames | 27. Lambeth Bridge |
| 3. Playground | 10. Memorial courtyard | 17. Learning centre below ground | 23. Burghers of Calais | |
| 4. Spicer memorial | 11. Memorial fins | 18. Hostile vehicle perimeter | 24. Parliamentary education centre | |
| 5. Entrance pavilion | 12. Learning centre entrance | 19. Victoria tower gardens | 25. Monument to Emmeline Pankhurst | |
| 6. Main entrance | 13. Passenger lift | 20. Buxton memorial | | |
| 7. Bag collection | 14. Good lift entrance | | | |

 


P0.4	25.10.31	Issued for Planning To Latest Regulations and Policies
P0.3	19.04.17	Planning Addendum
P0.2	18.11.28	Updates to Graphical Quality & Surrounding Environment Details
P0.1	18.11.16	Issue for Planning
Revision	Date	Description

Status: Issued for Planning
Rev.: P0.4

Client: United Kingdom Holocaust Memorial Foundation
Project: National Holocaust Memorial

Drawing Title: Proposed North Elevation - Entrance Pavilion
Drawing No.: UKHM-AA-XX-ZZ-DR-A-03-256


Scale: As indicated @ A1
Date: 31/10/25
Drawn By: GC
Checked By: JN

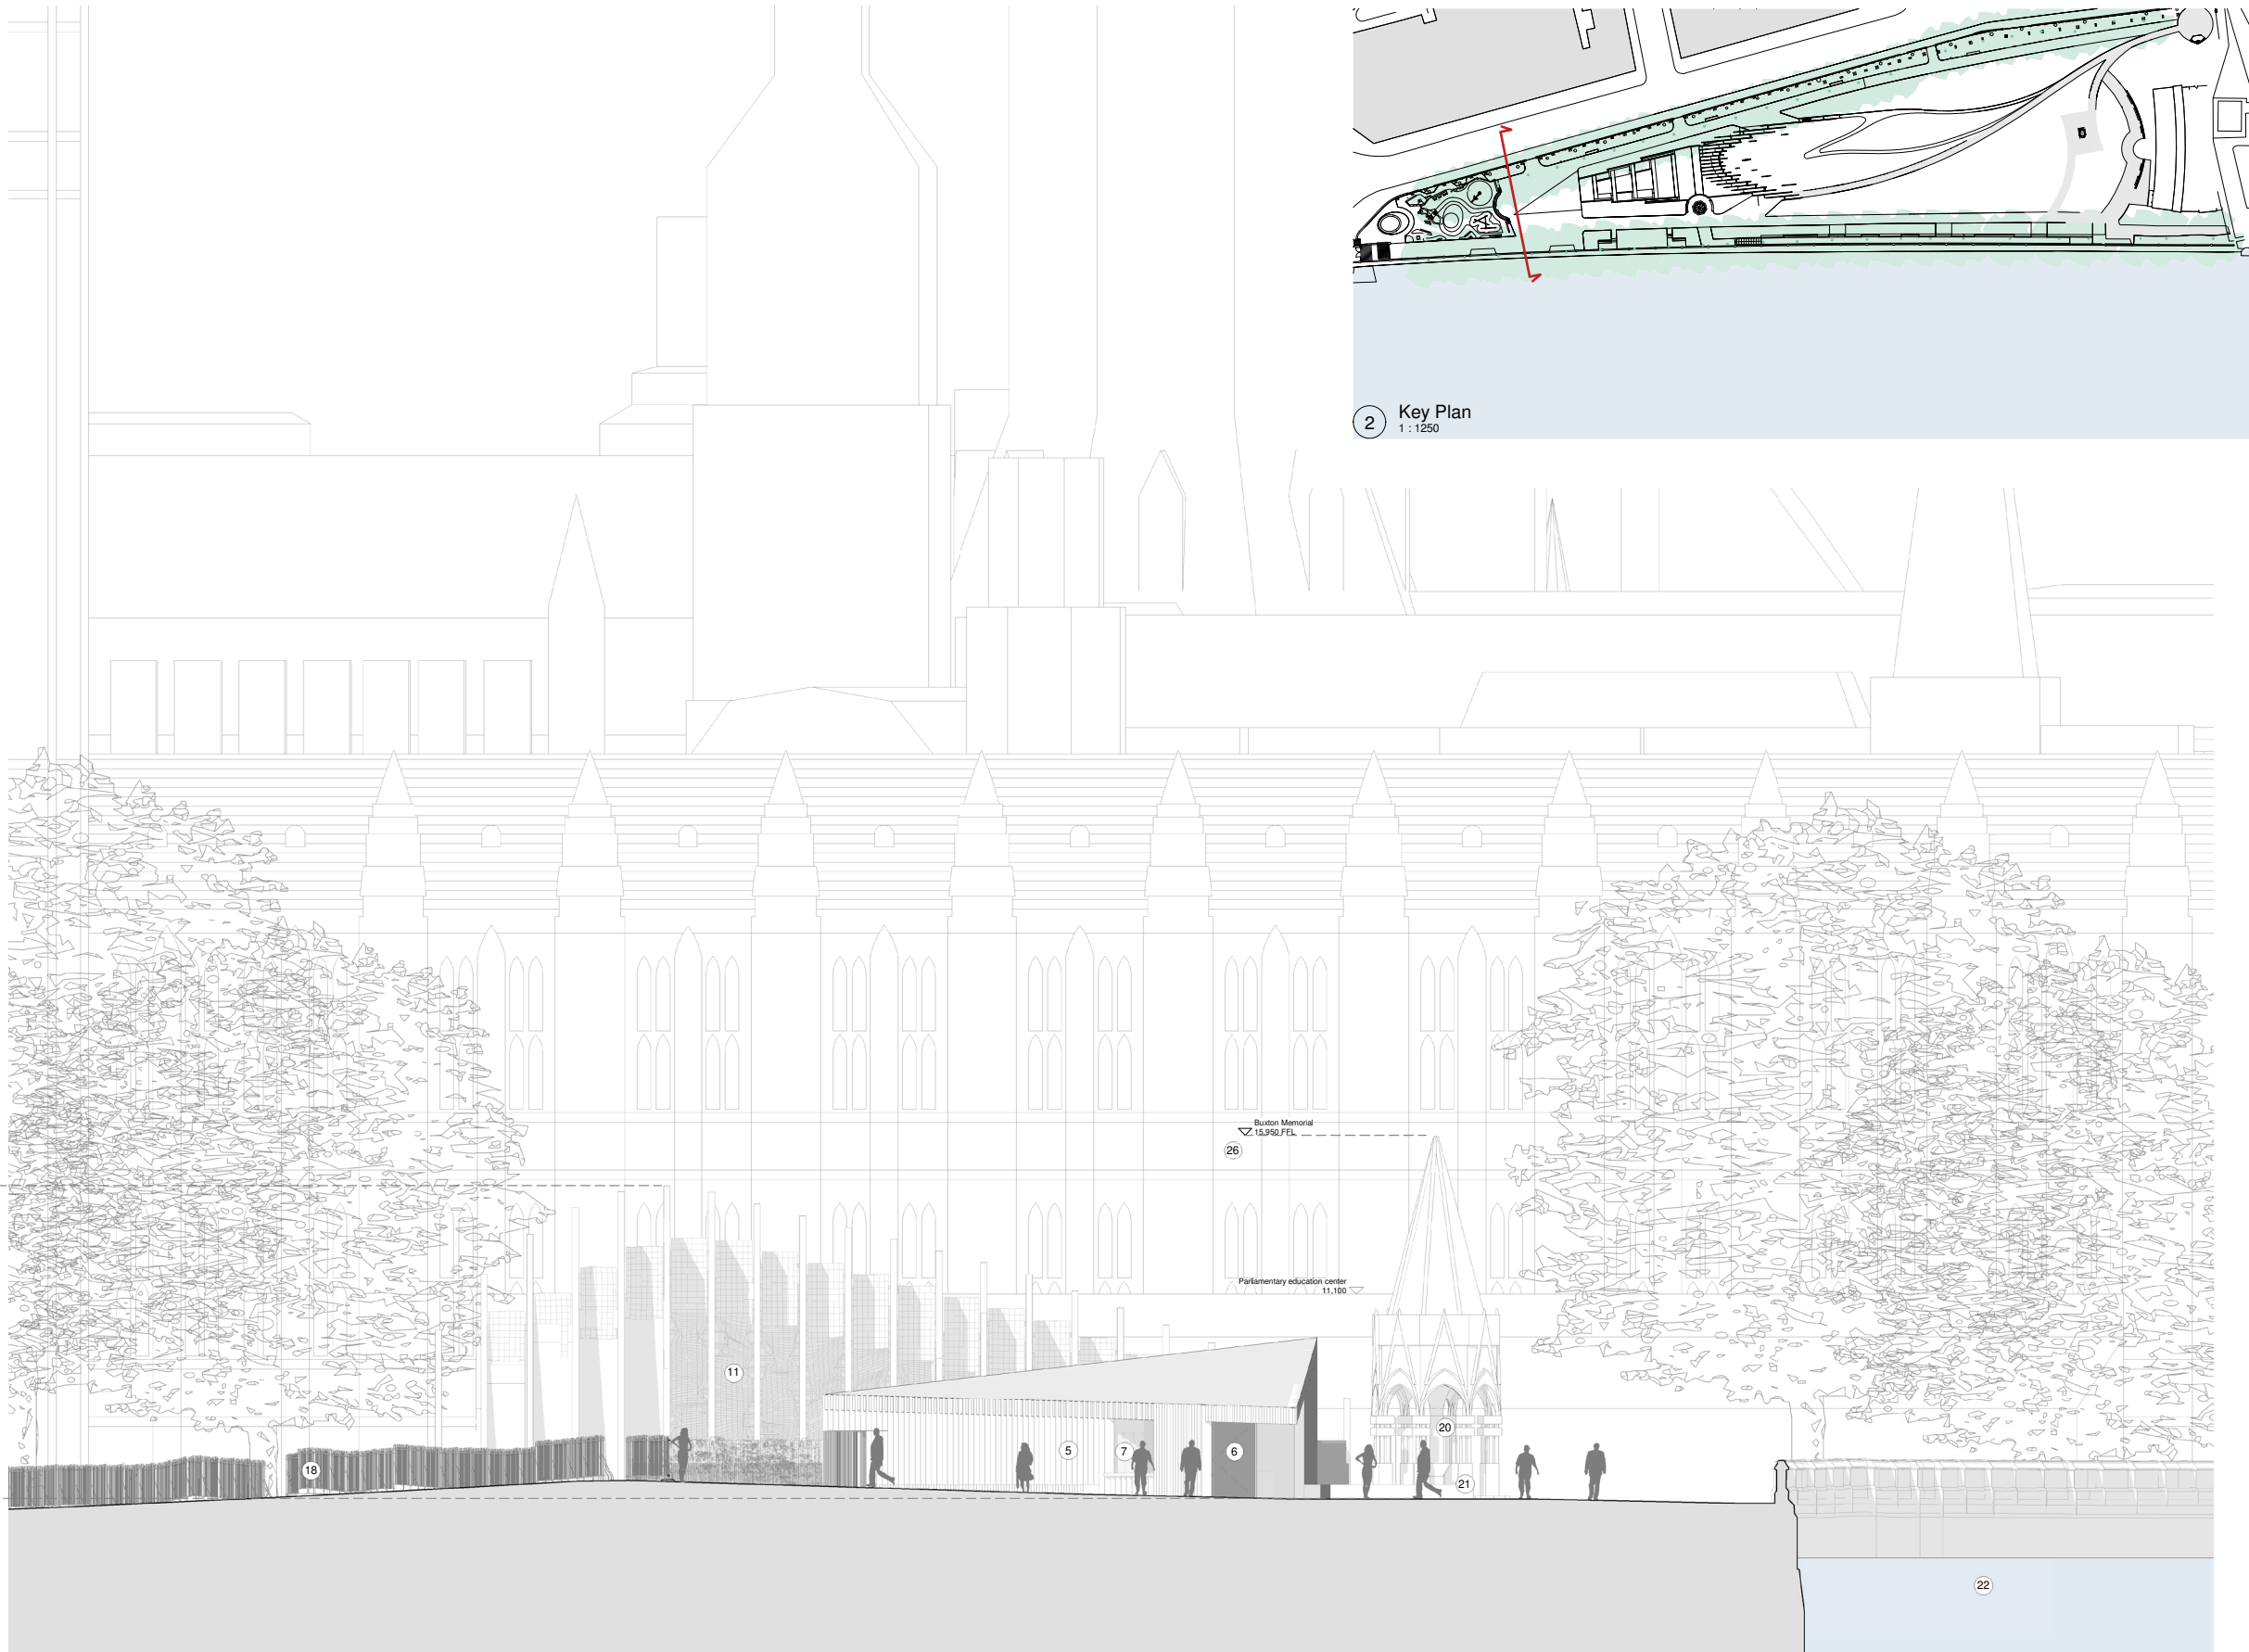

1 Proposed South Elevation - Entrance Pavilion
1 : 100

KEY:

- | | | | | |
|------------------------------------|------------------------------|----------------------------------|------------------------------------|--------------------------|
| 1. Public WCs | 8. Main exit | 15. Escape stair exit | 21. Buxton seating area | 26. Houses of Parliament |
| 2. Café / Bike storage / Generator | 9. Emergency exit | 16. Skylight | 22. River Thames | 27. Lambeth Bridge |
| 3. Playground | 10. Memorial courtyard | 17. Learning centre below ground | 23. Burghers of Calais | |
| 4. Spicer memorial | 11. Memorial fins | 18. Hostile vehicle perimeter | 24. Parliamentary education centre | |
| 5. Entrance pavilion | 12. Learning centre entrance | 19. Victoria tower gardens | 25. Monument to Emmeline Pankhurst | |
| 6. Main entrance | 13. Passenger lift | 20. Buxton memorial | | |
| 7. Bag collection | 14. Good lift entrance | | | |

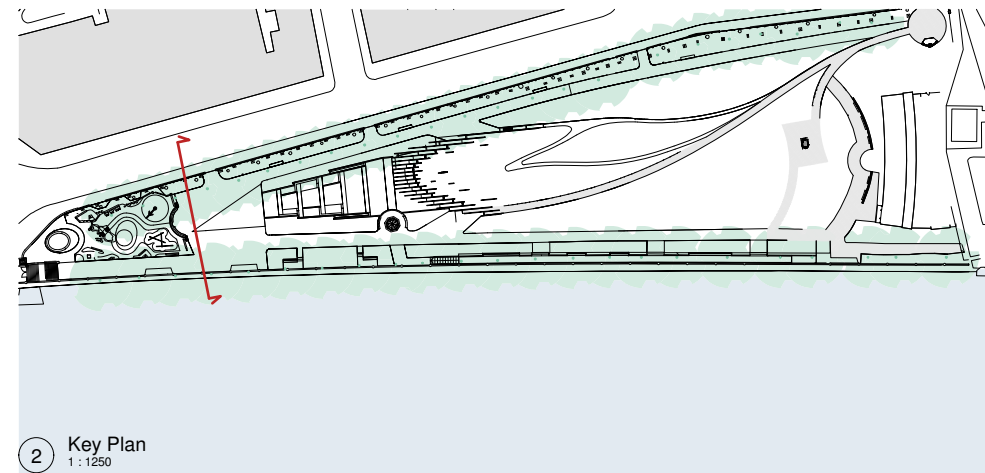

General Notes:

- Drawing to be read in conjunction with the specification and all relevant drawings.
- Do not scale from this drawing.
- Contractor to check all dimensions on site. Adjaye Associates to be advised of any discrepancies between this drawing and site conditions immediately.

Lead Architect: **Adjaye Associates**

Adjaye Associates
223-231 Old Marylebone Rd.
London NW1 5QT, UK,
Phone: +44 (0)20 7258 6140
email: info@adjaye.com

Memorial Architect: **Ron Arad Architects**

Ron Arad Associates
62 Chalk Farm Road,
London NW1 8AN, UK,
Phone: + 44 (0) 20 7284 4963,
email: info@ronarad.com

Landscape Architect: **Gustafson Porter + Bowman**

Gustafson Porter + Bowman
1 Cobham Mews,
London NW1 9SB, UK,
Phone: +44 (0) 20 7284 8950,
email: enquiries@gp-b.com

WSP
WSP House
70 Chancery Lane
London WC2A 1AF, UK,
Phone: +44 (0) 20 7314 5000,
www.wsp.com

P0.4	25.10.31	Issued for Planning To Latest Regulations and Policies
P0.3	19.04.17	Planning Addendum
P0.2	18.11.28	Updates to Graphical Quality & Surrounding Environment Details
P0.1	18.11.16	Issue for Planning
Revision	Date	Description


Status: **Issued for Planning** Rev.: **P0.4**

Client: **United Kingdom Holocaust Memorial Foundation**
Project: **National Holocaust Memorial**

Drawing Title: **Proposed South Elevation - Entrance Pavilion**
Drawing No.: **UKHM-AA-XX-ZZ-DR-A-03-257**

Scale: As indicated @ A1 Drawn By: GC
Date: 31/10/255 Checked By: JN




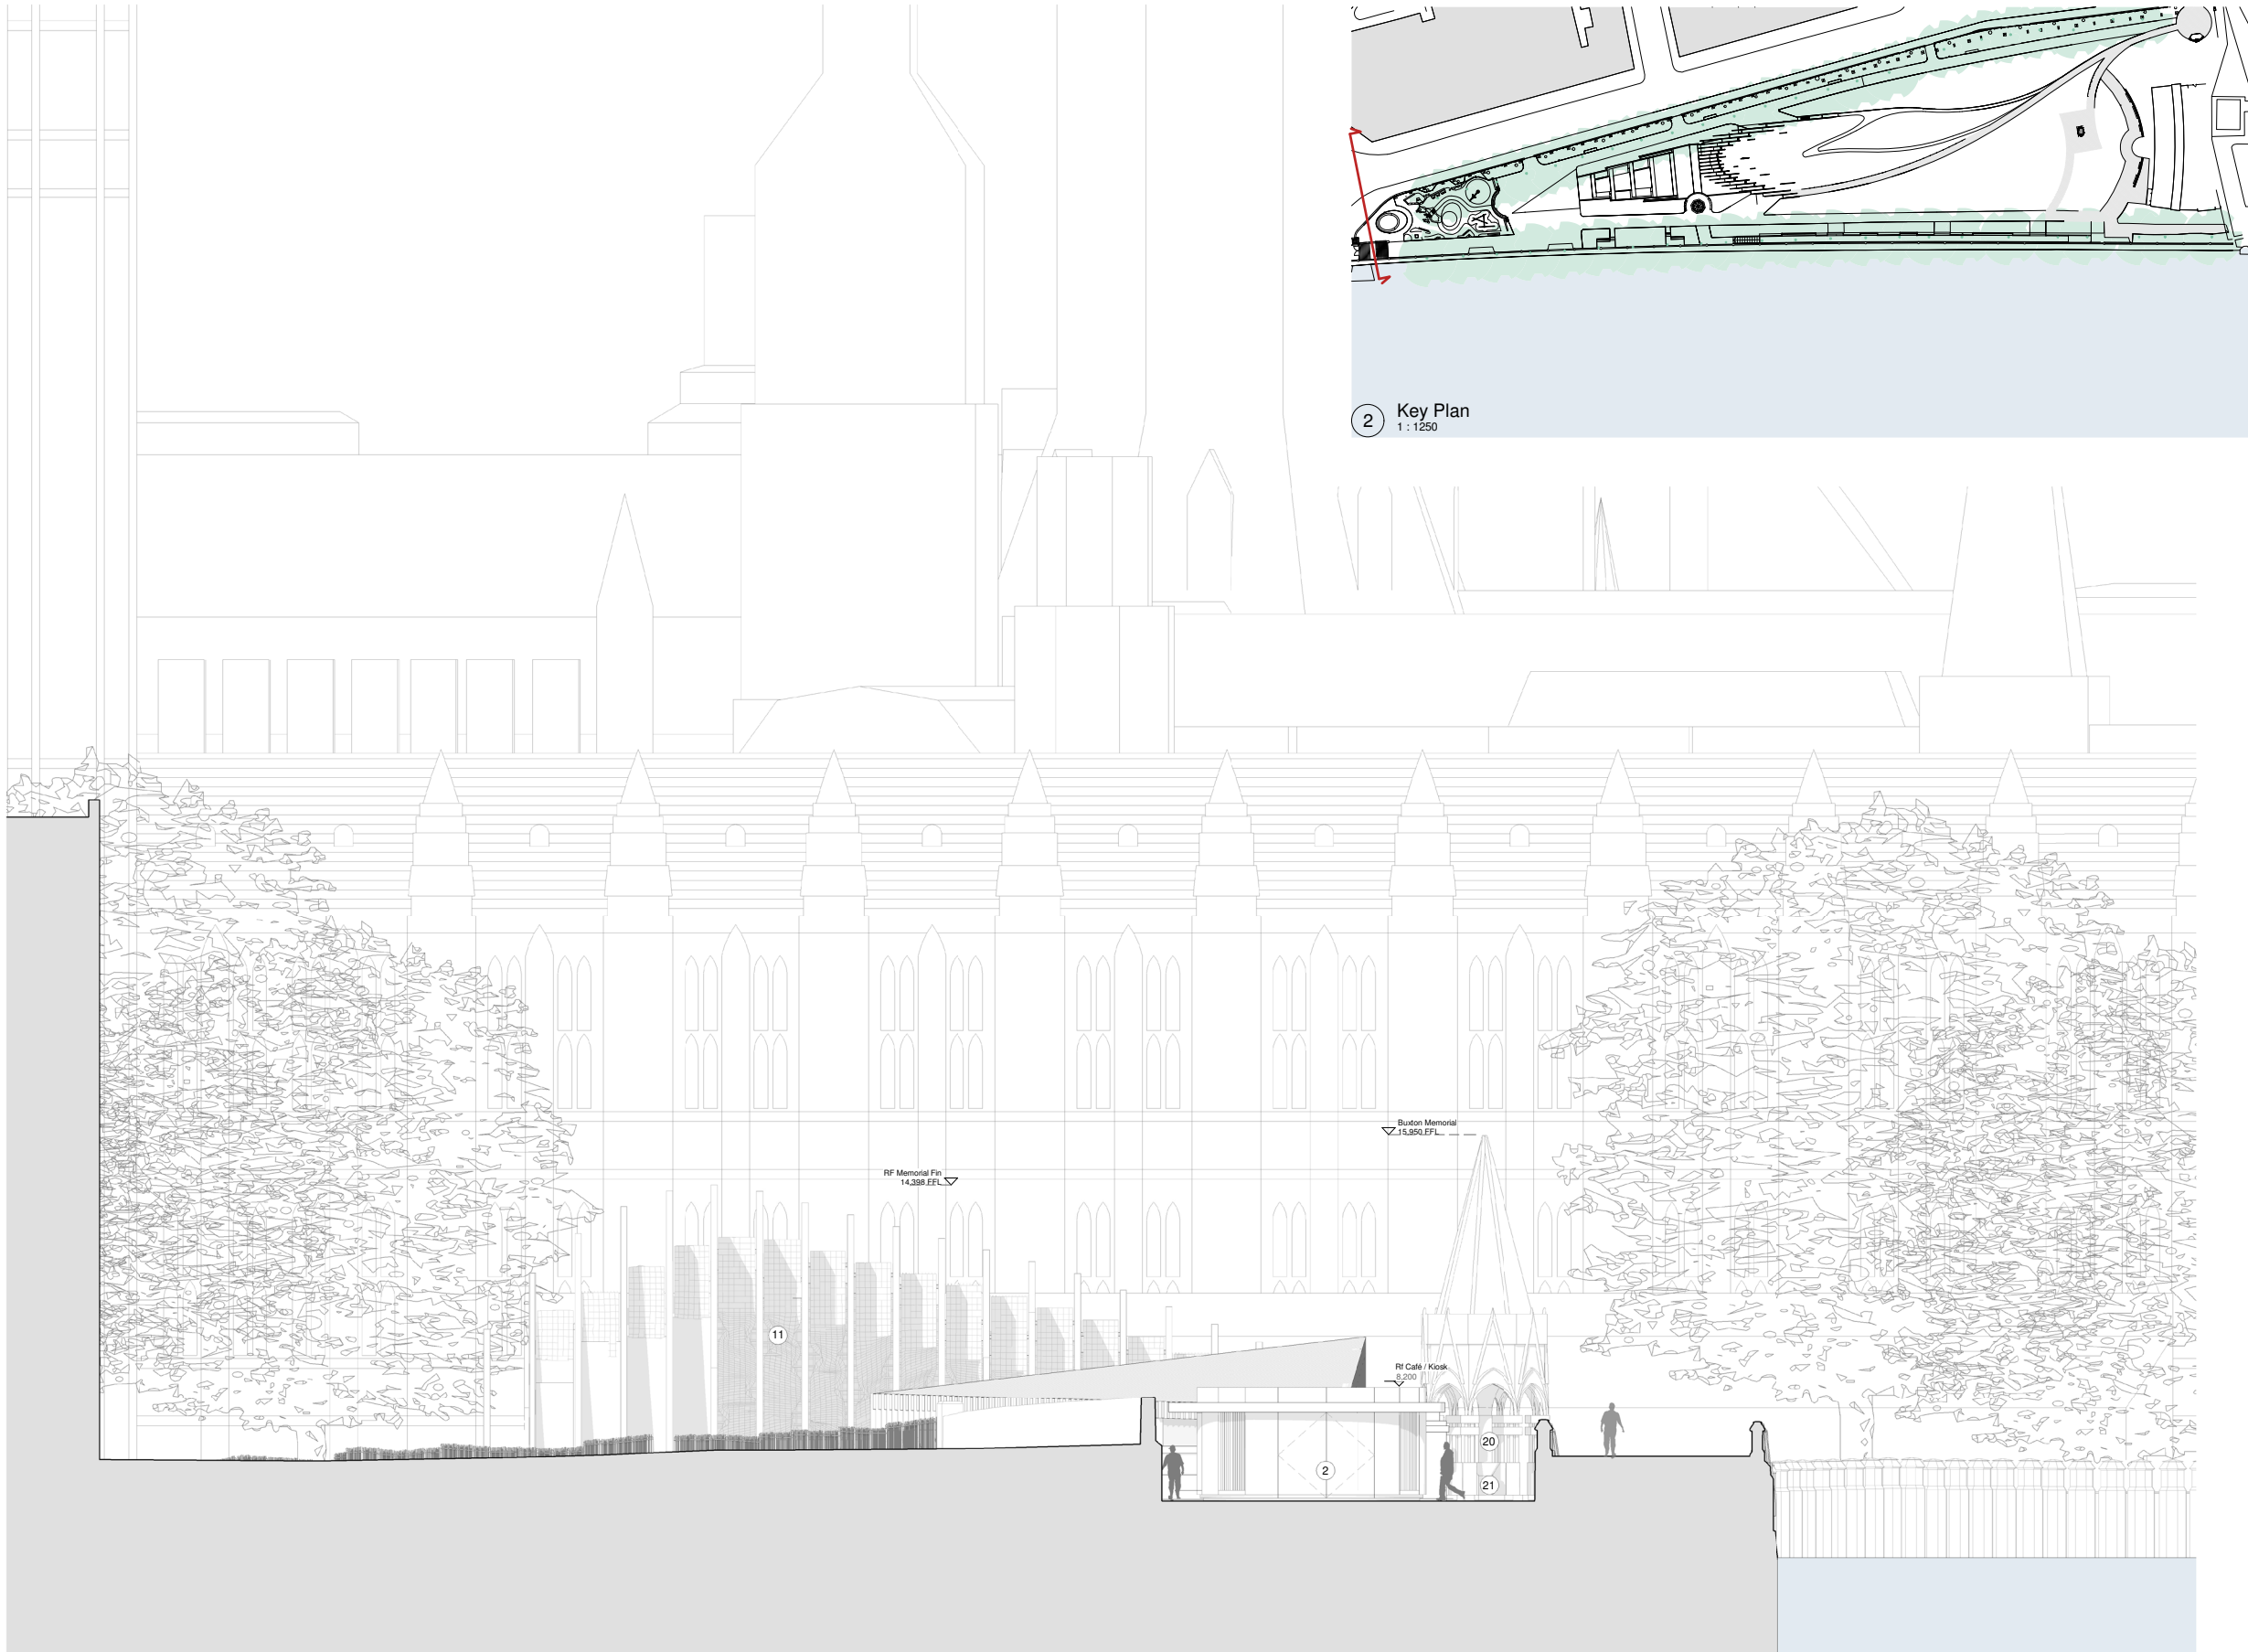

1 Proposed South Elevation - Café / Kiosk
1 : 100

KEY:

- | | | | | |
|------------------------------------|------------------------------|----------------------------------|------------------------------------|--------------------------|
| 1. Public WCs | 8. Main exit | 15. Escape stair exit | 21. Buxton seating area | 26. Houses of Parliament |
| 2. Café / Bike storage / Generator | 9. Emergency exit | 16. Skylight | 22. River Thames | 27. Lambeth Bridge |
| 3. Playground | 10. Memorial courtyard | 17. Learning centre below ground | 23. Burghers of Calais | |
| 4. Spicer memorial | 11. Memorial fins | 18. Hostile vehicle perimeter | 24. Parliamentary education centre | |
| 5. Entrance pavilion | 12. Learning centre entrance | 19. Victoria tower gardens | 25. Monument to Emmeline Pankhurst | |
| 6. Main entrance | 13. Passenger lift | 20. Buxton memorial | | |
| 7. Bag collection | 14. Good lift entrance | | | |

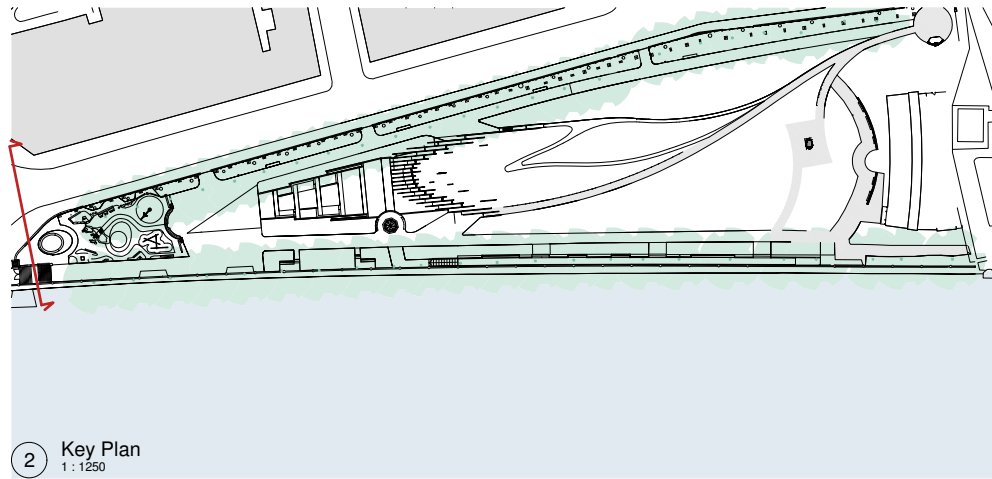

General Notes:

- Drawing to be read in conjunction with the specification and all relevant drawings.
- Do not scale from this drawing.
- Contractor to check all dimensions on site. Adjaye Associates to be advised of any discrepancies between this drawing and site conditions immediately.

Lead Architect: **Adjaye Associates**

Adjaye Associates
223-231 Old Marylebone Rd.
London NW1 5QT, UK,
Phone: +44 (0)20 7258 6140
email: info@adjaye.com

Memorial Architect: **Ron Arad Associates**

Ron Arad Associates
62 Chalk Farm Road,
London NW1 8AN, UK,
Phone: + 44 (0) 20 7284 4963,
email: info@ronarad.com

Landscape Architect: **Gustafson Porter + Bowman**

Gustafson Porter + Bowman
1 Cobham Mews,
London NW1 9SB, UK,
Phone: +44 (0) 20 7284 8950,
email: enquiries@gp-b.com

WSP

WSP House
70 Chancery Lane
London WC2A 1AF, UK,
Phone: +44 (0) 20 7314 5000,
www.wsp.com

P0.4	25.10.31	Issued for Planning To Latest Regulations and Policies
P0.3	19.04.17	Planning Addendum
P0.2	18.11.28	Updates to Graphical Quality & Surrounding Environment Details
P0.1	18.11.16	Issue for Planning
Revision	Date	Description

Status: Issued for Planning Rev.: P0.4


Client: United Kingdom Holocaust Memorial Foundation
Project: National Holocaust Memorial


Drawing Title: Proposed South Elevation - Café / Kiosk

Drawing No.: UKHM-AA-XX-ZZ-DR-A-03-261

Scale: As indicated @ A1 Drawn By: GC

Date: 31/10/25 Checked By: JN

 

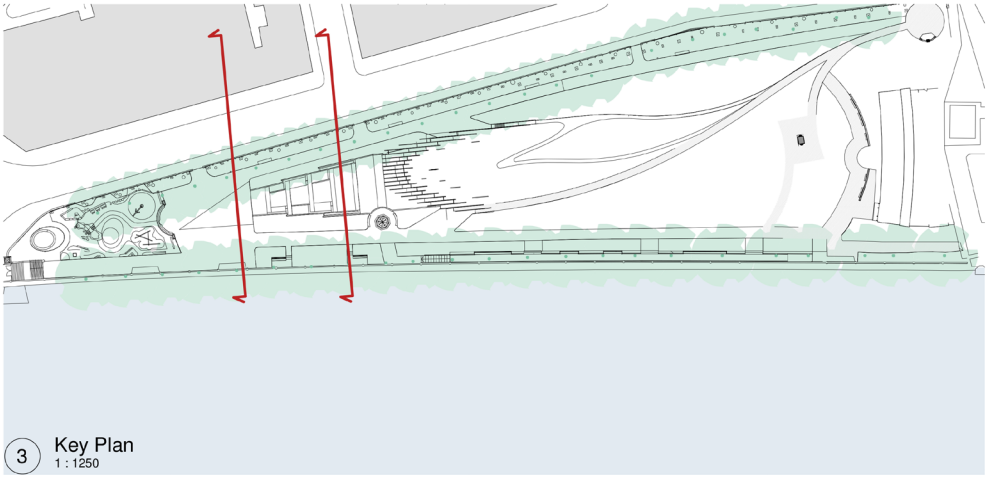

General Notes:

Drawing to be read in conjunction with the specification and all relevant drawings.

Do not scale from this drawing.

Contractor to check all dimensions on site. Adjaye Associates to be advised of any discrepancies between this drawing and site conditions immediately.

Lead Architect: Adjaye Associates

Adjaye Associates
223-231 Old Marylebone Rd.
London NW1 5QT, UK,
Phone: +44 (0)20 7258 6140
email: info@adjaye.com


Memorial Architect: *Ron Arad Architects*

Ron Arad Associates
62 Chalk Farm Road,
London NW1 8AN, UK,
Phone: + 44 (0) 20 7284 4963,
email: info@ronarad.com

Landscape Architect: Gustafson Porter + Bowman


Gustafson Porter + Bowman
1 Cobham Mews,
London NW1 9SB, UK,
Phone: +44 (0) 20 7284 8950,
email: enquiries@gp-b.com

WSP
WSP House
70 Chancery Lane
London WC2A 1AF, UK,
Phone: +44 (0) 20 7314 5000,
www.wsp.com

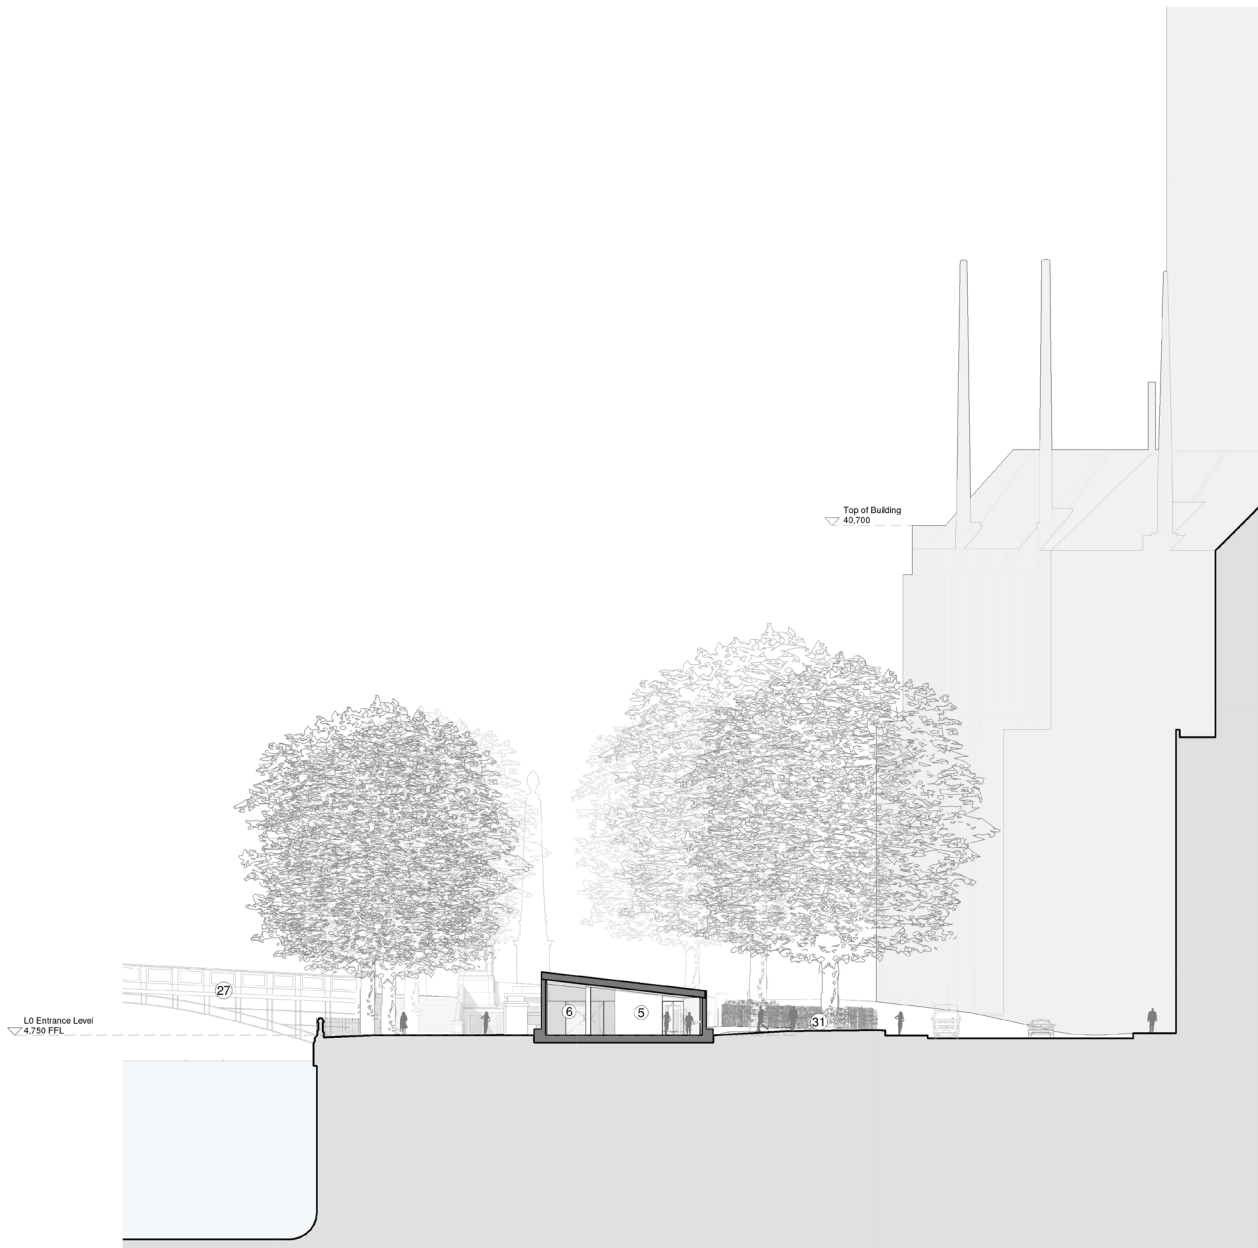

1 Cross Section 3 - Entrance Pavilion
1 : 250

- KEY:**
- | | | | | |
|------------------------------------|------------------------------|----------------------------------|------------------------------------|--------------------------|
| 1. Public WCs | 8. Main exit | 15. Escape stair exit | 21. Buxton seating area | 26. Houses of Parliament |
| 2. Café / Bike storage / Generator | 9. Emergency exit | 22. Skylight | 22. River Thames | 27. Lambeth Bridge |
| 3. Playground | 10. Memorial courtyard | 17. Learning centre below ground | 23. Burghers of Calais | |
| 4. Spicer memorial | 11. Memorial fins | 18. Hostile vehicle perimeter | 24. Parliamentary education centre | |
| 5. Entrance pavilion | 12. Learning centre entrance | 19. Victoria tower gardens | 25. Monument to Emmeline Pankhurst | |
| 6. Main entrance | 13. Passenger lift | 20. Buxton memorial | | |
| 7. Bag collection | 14. Good lift entrance | | | |

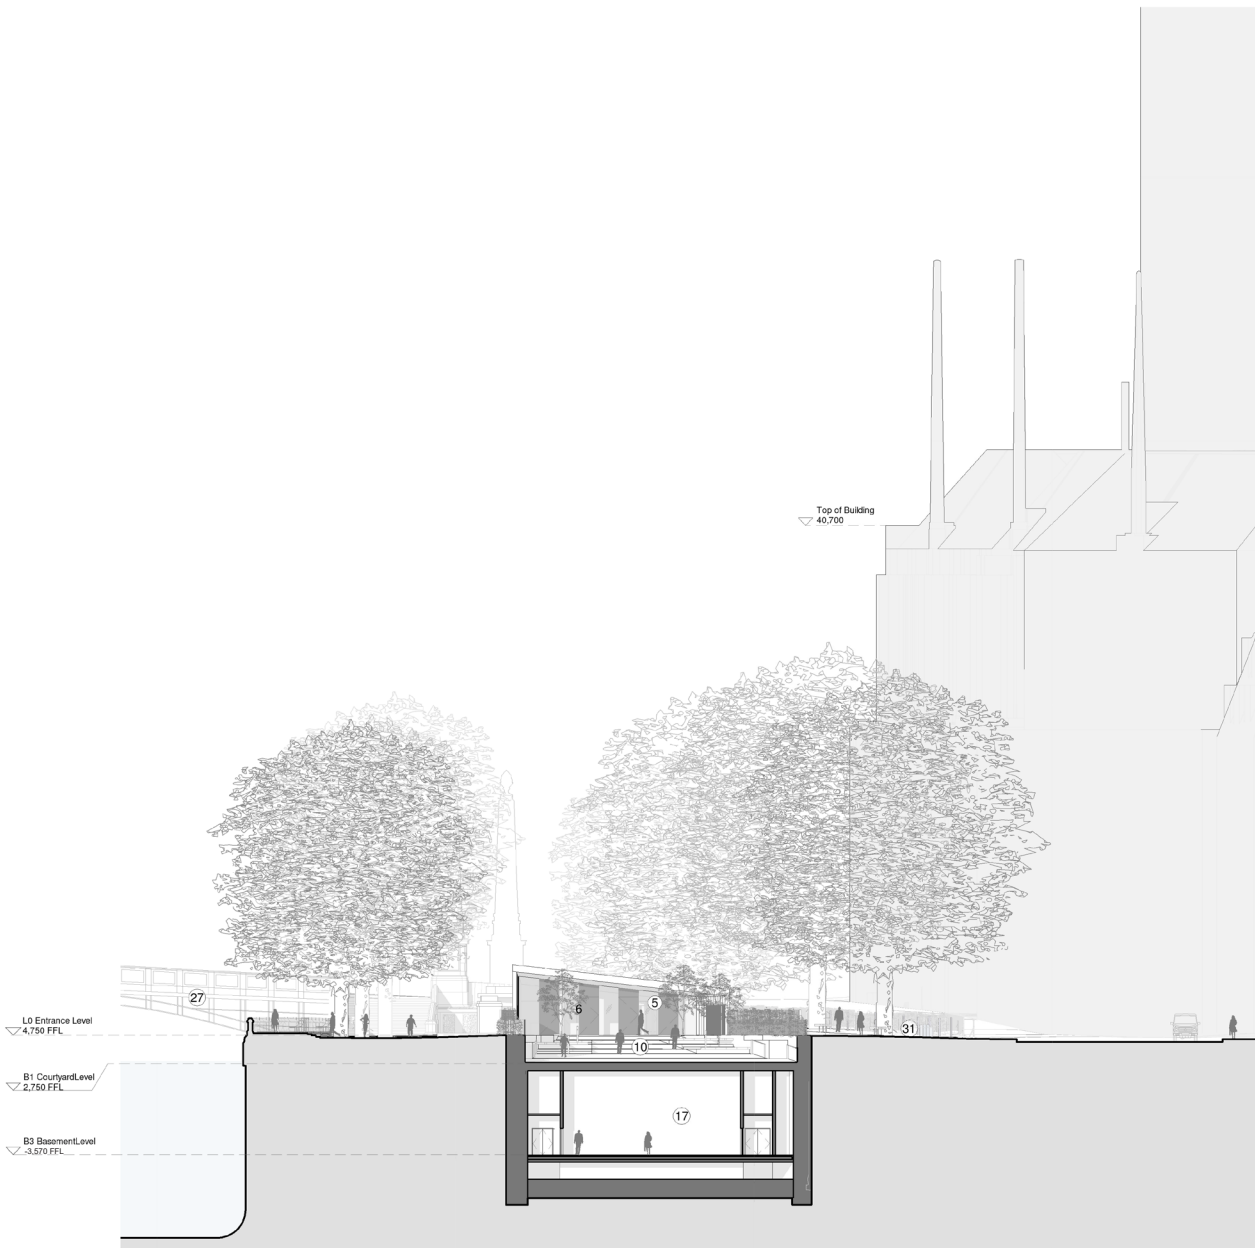

2 Cross Section 4 - Entrance Pavilion
1 : 250

P0.4	25.10.31	Issued for Planning To Latest Regulations and Policies
P0.3	19.04.17	Planning Addendum
P0.2	18.11.28	Updates to Graphical Quality & Surrounding Environment Details
P0.1	18.11.16	Issue for Planning
Revision	Date	Description

Status: Issued for Planning Rev.: P0.4


Client: United Kingdom Holocaust Memorial Foundation
Project: National Holocaust Memorial

Drawing Title: Cross Sections 3 & 4 - Entrance Pavilion
Drawing No.: UKHM-AA-XX-ZZ-DR-A-03-301


Scale: As indicated @ A1 Drawn By: GC
Date: 31/10/25 Checked By: JN

0 5 10 20 m



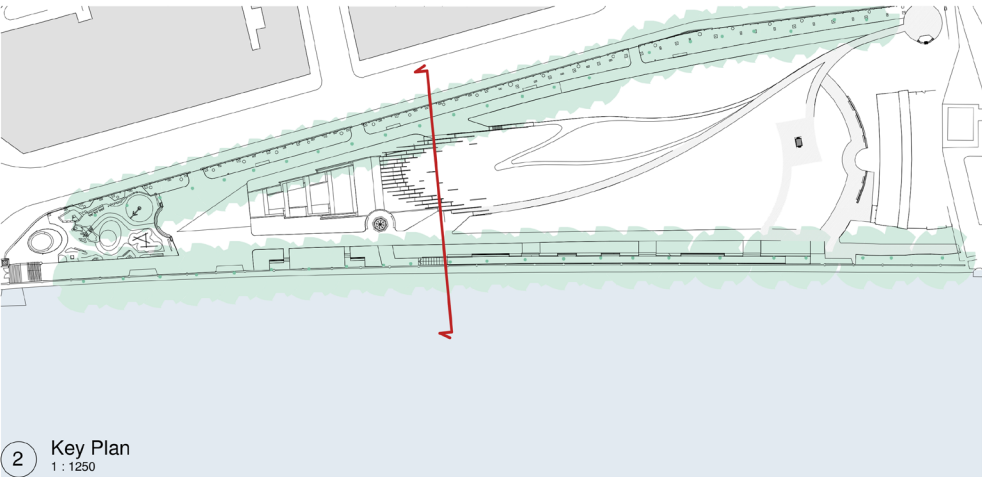

2 Key Plan
1 : 1250

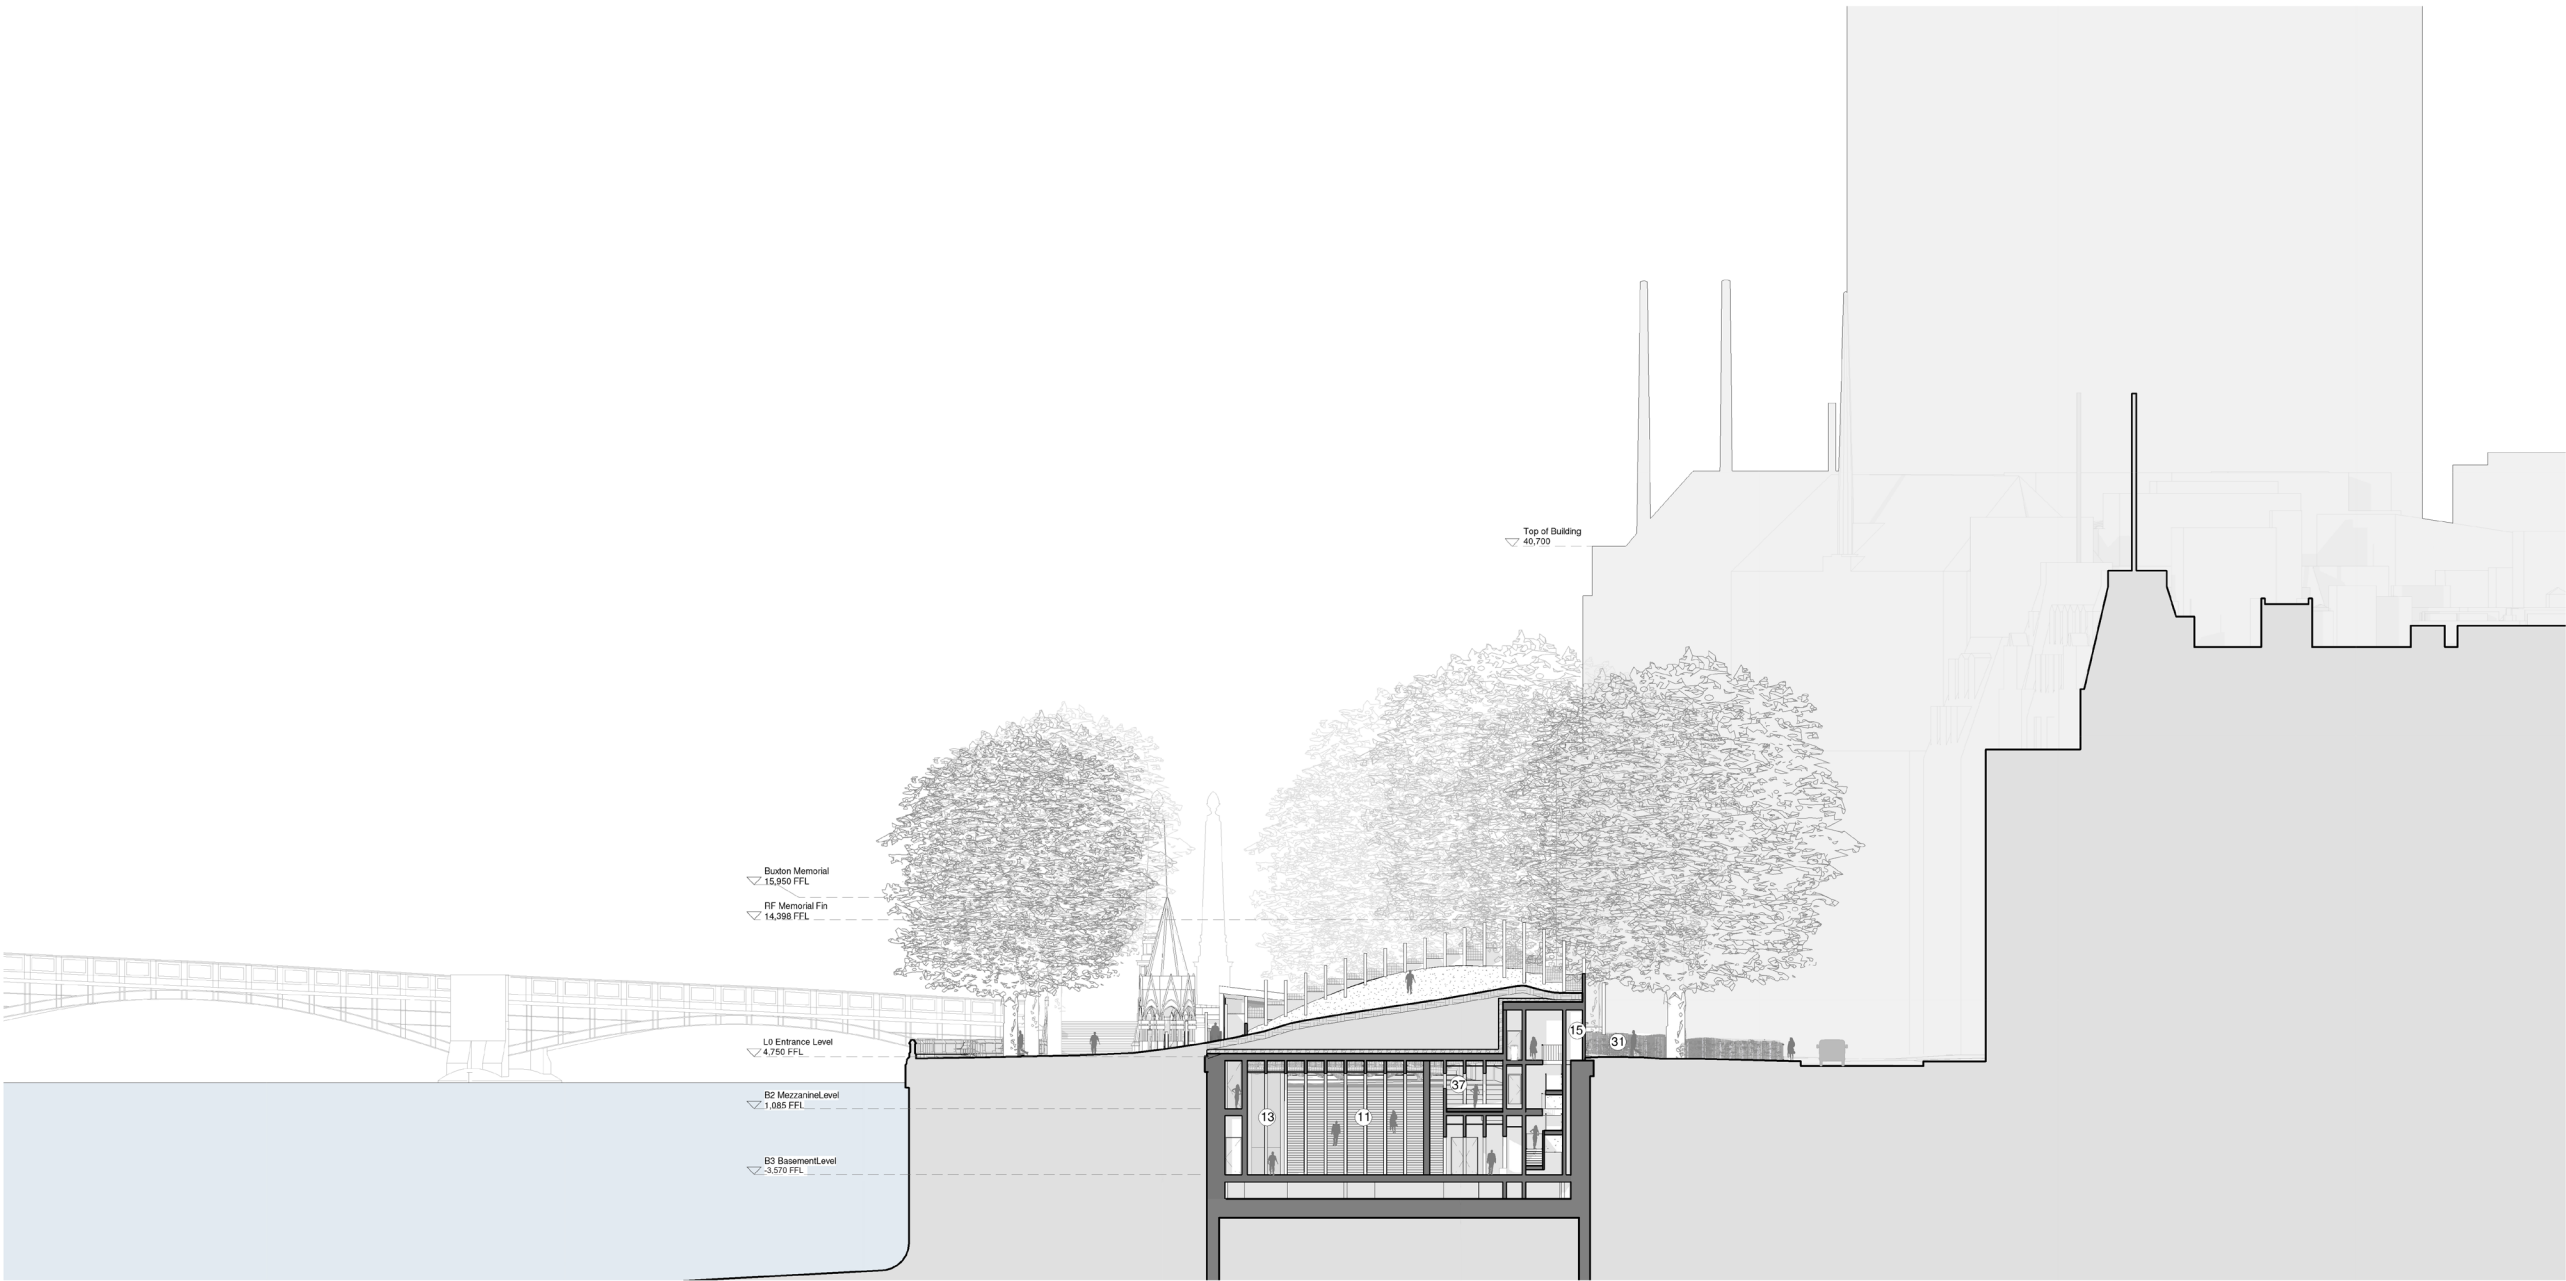

1 Cross Section 6 - Learning Centre
1 : 250

- KEY:**
- | | | | | | | |
|------------------------------------|------------------------------|----------------------------------|------------------------------------|------------------------------------|-----------------------|--------------------------------------|
| 1. Public WCs | 8. Main exit | 15. Escape stair exit | 21. Buxton seating area | 26. Houses of Parliament | 33. Existing lamppost | 40. Relocated existing dance chimes |
| 2. Café / Bike storage / Generator | 9. Emergency exit | 16. Skylight | 22. River Thames | 27. Lambeth Bridge | 34. Threshold | 41. Relocated existing water pump |
| 3. Playground | 10. Memorial courtyard | 17. Learning centre below ground | 23. Burghers of Calais | 28. Site Boundary | 35. Plant room | 42. Relocated existing wooden horses |
| 4. Spicer memorial | 11. Memorial fins | 18. Hostile vehicle perimeter | 24. Parliamentary education centre | 29. Garden entrance gates | 36. Exit ramps | 43. Existing sandpit |
| 5. Entrance pavilion | 12. Learning centre entrance | 19. Victoria tower gardens | 25. Monument to Emmeline Pankhurst | 30. Garden bins | 37. Mezzanine level | 44. Relocated existing boulders |
| 6. Main entrance | 13. Passenger lift | 20. Buxton memorial | | 31. Hostile Vehicle perimeter | 38. Feature stair | |
| 7. Bag collection | 14. Good lift entrance | | | 32. Existing Thames overflow sewer | | |



General Notes:

Drawing to be read in conjunction with the specification and all relevant drawings.

Do not scale from this drawing.

Contractor to check all dimensions on site. Adjaye Associates to be advised of any discrepancies between this drawing and site conditions immediately.

Lead Architect: Adjaye Associates

Adjaye Associates
223-231 Old Marylebone Rd.
London NW1 5QT, UK.
Phone: +44 (0)20 7258 6140
email: info@adjaye.com

Memorial Architect: *Ron Arad Architects*

Ron Arad Associates
62 Chalk Farm Road,
London NW1 8AN, UK.
Phone: + 44 (0) 20 7284 4963,
email: info@ronarad.com

Landscape Architect: Gustafson Porter + Bowman

Gustafson Porter + Bowman
1 Cobham Mews,
London NW1 9SB, UK.
Phone: +44 (0) 20 7284 8950,
email: enquiries@gp-b.com

WSP
WSP House
70 Chancery Lane
London WC2A 1AF, UK.
Phone: +44 (0) 20 7314 5000,
www.wsp.com



P0.4	25.10.31	Issued for Planning To Latest Regulations and Policies
P0.3	19.04.17	Planning Addendum
P0.2	18.11.28	Updates to Graphical Quality & Surrounding Environment Details
P0.1	18.11.16	Issue for Planning
Revision	Date	Description

Status: Issued for Planning Rev.: P0.4

Client: United Kingdom Holocaust Memorial Foundation
Project: National Holocaust Memorial


Drawing Title: Cross Section 6 - Learning Centre
Drawing No.: UKHM-AA-XX-ZZ-DR-A-03-303

Scale: As indicated @ A1 Drawn By: GC
Date: 31/10/25 Checked By: JN




1 Cross Section 7 - Learning Centre
1 : 250

- KEY:**
- | | | | | | | |
|------------------------------------|------------------------------|----------------------------------|------------------------------------|------------------------------------|------------------------|--------------------------------------|
| 1. Public WCs | 8. Main exit | 15. Escape stair exit | 21. Buxton seating area | 26. Houses of Parliament | 33. Existing lamp post | 40. Relocated existing dance chimes |
| 2. Café / Bike storage / Generator | 9. Emergency exit | 16. Skylight | 22. River Thames | 27. Lambeth Bridge | 34. Threshold | 41. Relocated existing water pump |
| 3. Playground | 10. Memorial courtyard | 17. Learning centre below ground | 23. Burghers of Calais | 28. Site Boundary | 35. Plant room | 42. Relocated existing wooden horses |
| 4. Spicer memorial | 11. Memorial fins | 18. Hostile vehicle perimeter | 24. Parliamentary education centre | 29. Garden entrance gates | 36. Exit ramps | 43. Existing sandpit |
| 5. Entrance pavilion | 12. Learning centre entrance | 19. Victoria tower gardens | 25. Monument to Emmeline Pankhurst | 30. Garden Bins | 37. Mezzanine level | 44. Relocated existing boulders |
| 6. Main entrance | 13. Passenger lift | 20. Buxton memorial | | 31. Hostile Vehicle perimeter | 38. Feature stair | |
| 7. Bag collection | 14. Good lift entrance | | | 32. Existing Thames overflow sewer | | |

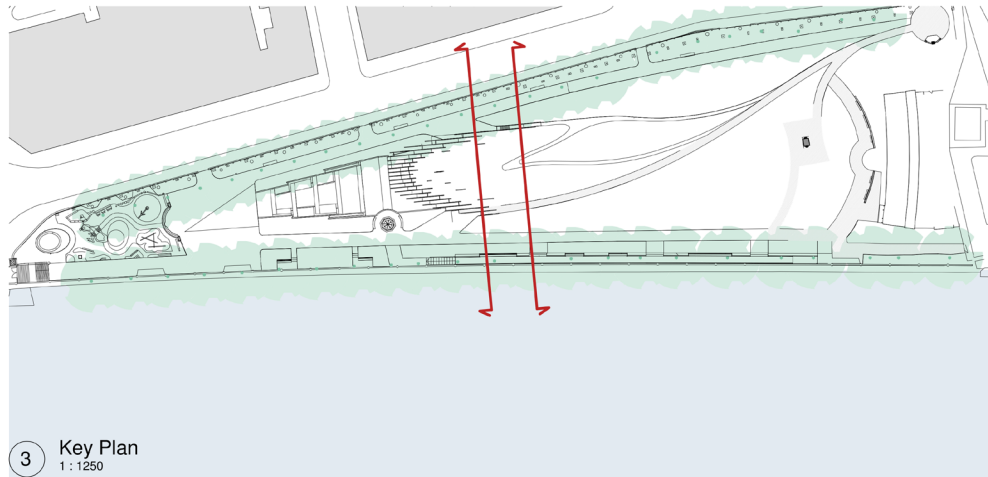

3 Key Plan
1 : 1250

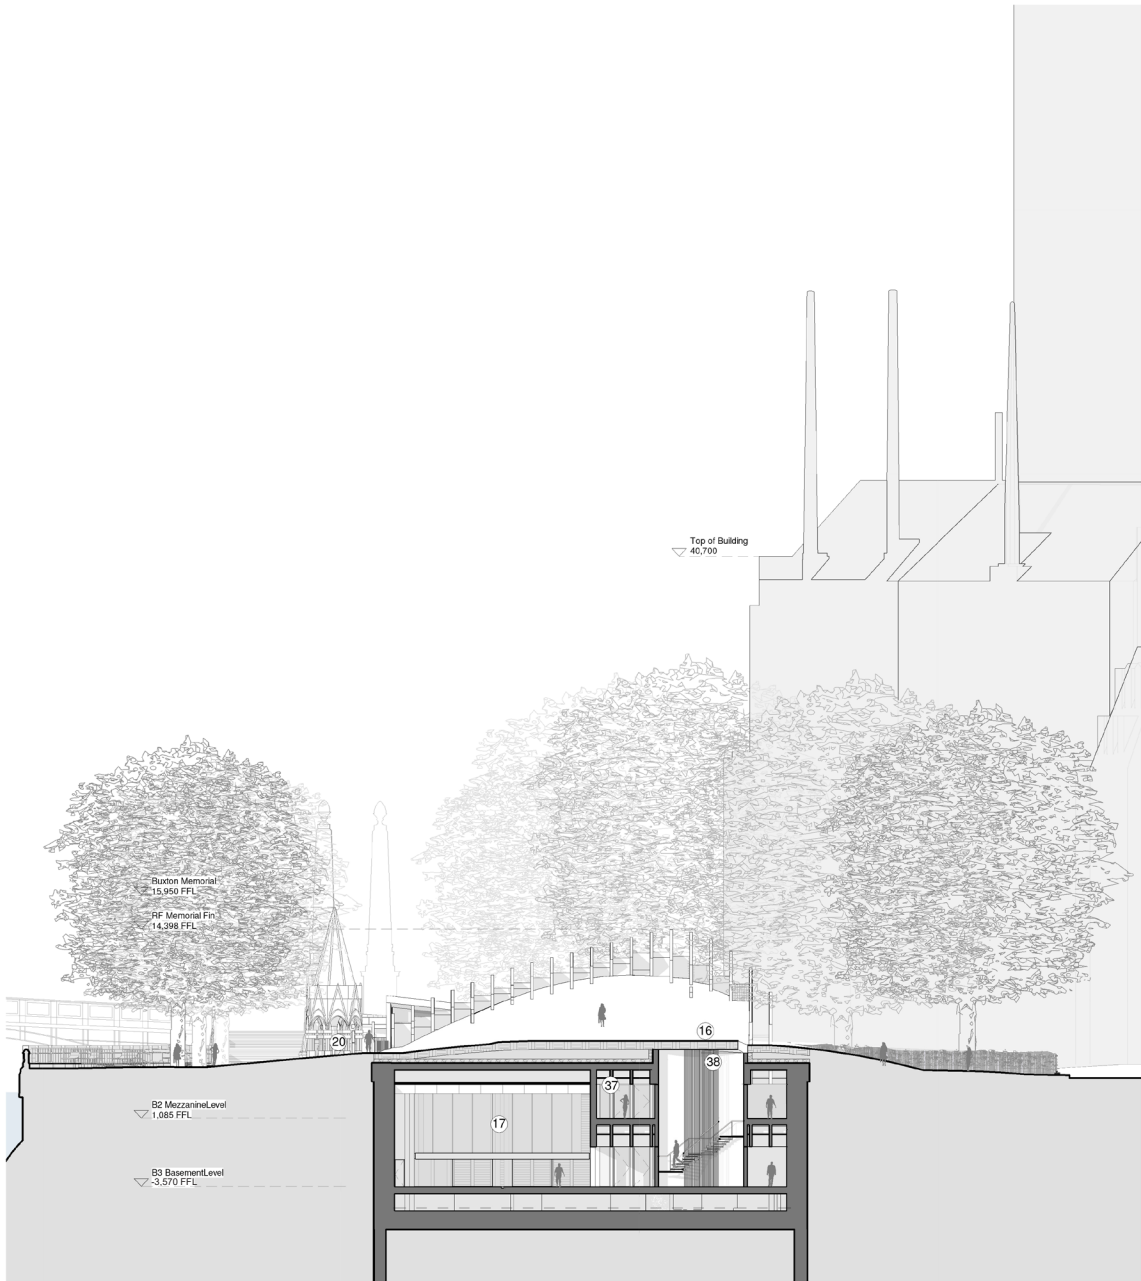

2 Cross Section 8 - Learning Centre
1 : 250

0 5 10 20 m

General Notes:

- Drawing to be read in conjunction with the specification and all relevant drawings.
- Do not scale from this drawing.
- Contractor to check all dimensions on site. Adjaye Associates to be advised of any discrepancies between this drawing and site conditions immediately.

Lead Architect: Adjaye Associates

Adjaye Associates
223-231 Old Marylebone Rd.
London NW1 5QT, UK,
Phone: +44 (0)20 7258 6140
email: info@adjaye.com

Memorial Architect:

Ron Arad Associates
62 Chalk Farm Road,
London NW1 8AN, UK,
Phone: + 44 (0) 20 7284 4963,
email: info@ronarad.com

Landscape Architect:

Gustafson Porter + Bowman
1 Cobham Mews,
London NW1 3SB, UK,
Phone: +44 (0) 20 7284 8950,
email: enquiries@gp-b.com

Gustafson
Porter +
Bowman

WSP
WSP House
70 Chancery Lane
London WC2A 1AF, UK,
Phone: +44 (0) 20 7314 5000,
www.wsp.com

wsp


P0.4	25.10.31	Issued for Planning To Latest Regulations and Policies
P0.3	19.04.17	Planning Addendum
P0.2	18.11.28	Updates to Graphical Quality & Surrounding Environment Details
P0.1	18.11.16	Issue for Planning
Revision	Date	Description

Status: Issued for Planning
Rev.: P0.4

Client:
United Kingdom Holocaust Memorial Foundation
Project:
National Holocaust Memorial

Drawing Title:
Cross Sections 7 & 8 - Learning Centre
Drawing No.:
UKHM-AA-XX-ZZ-DR-A-03-304

Scale: As indicated @ A1
Date: 31/10/25
Drawn By: GC
Checked By: JN

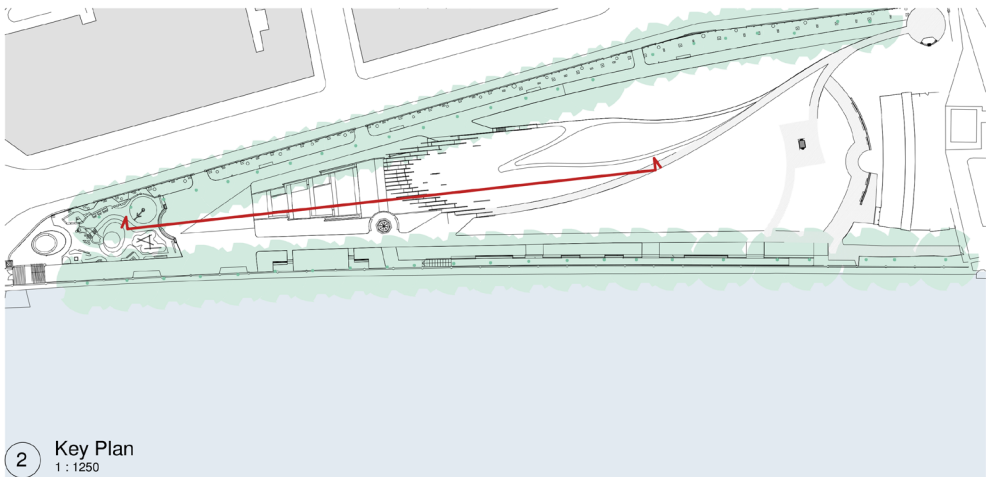

2 Key Plan
1 : 1250

General Notes:

Drawing to be read in conjunction with the specification and all relevant drawings.
Do not scale from this drawing.
Contractor to check all dimensions on site. Adjaye Associates to be advised of any discrepancies between this drawing and site conditions immediately.

Lead Architect: Adjaye Associates

Adjaye Associates
223-231 Old Marylebone Rd.
London NW1 5QT, UK,
Phone: +44 (0)20 7258 6140
email: info@adjaye.com

Memorial Architect:

Ron Arad Associates *Ron Arad Architects*
62 Chalk Farm Road,
London NW1 8AN, UK,
Phone: + 44 (0) 20 7284 4963,
email: info@ronarad.com

Landscape Architect:

Gustafson Porter + Bowman
1 Cobham Mews,
London NW1 9SB, UK,
Phone: +44 (0) 20 7284 8950,
email: enquiries@gp-b.com

WSP
WSP House
70 Chancery Lane
London WC2A 1AF, UK,
Phone: +44 (0) 20 7314 5000,
www.wsp.com

wsp



1 Long Section 1 - Entrance Pavilion & Learning Centre
1 : 250

KEY:

- | | | | | |
|------------------------------------|------------------------------|----------------------------------|------------------------------------|--------------------------|
| 1. Public WCs | 8. Main exit | 15. Escape stair exit | 21. Buxton seating area | 26. Houses of Parliament |
| 2. Café / Bike storage / Generator | 9. Emergency exit | 16. Skylight | 22. River Thames | 27. Lambeth Bridge |
| 3. Playground | 10. Memorial courtyard | 17. Learning centre below ground | 23. Burghers of Calais | 34. Threshold |
| 4. Spicer memorial | 11. Memorial fins | 18. Hostile vehicle perimeter | 24. Parliamentary education centre | 35. Plant room |
| 5. Entrance pavilion | 12. Learning centre entrance | 19. Victoria tower gardens | 25. Monument to Emmeline Pankhurst | 36. Exit ramps |
| 6. Main entrance | 13. Passenger lift | 20. Buxton memorial | | 37. Mezzanine level |
| 7. Bag collection | 14. Good lift entrance | | | 38. Feature stair |

P0.4	25.10.31	Issued for Planning To Latest Regulations and Policies
P0.3	19.04.17	Planning Addendum
P0.2	18.11.28	Updates to Graphical Quality & Surrounding Environment Details
P0.1	18.11.16	Issue for Planning
Revision	Date	Description


Status: Issued for Planning Rev.: P04

Client: United Kingdom Holocaust Memorial Foundation
Project: National Holocaust Memorial

Drawing Title: Long Section 1 - Entrance Pavilion & Learning Centre
Drawing No.: UKHM-AA-XX-ZZ-DR-A-03-305

Scale: As indicated @ A1 Drawn By: GC
Date: 31/10/25 Checked By: JN



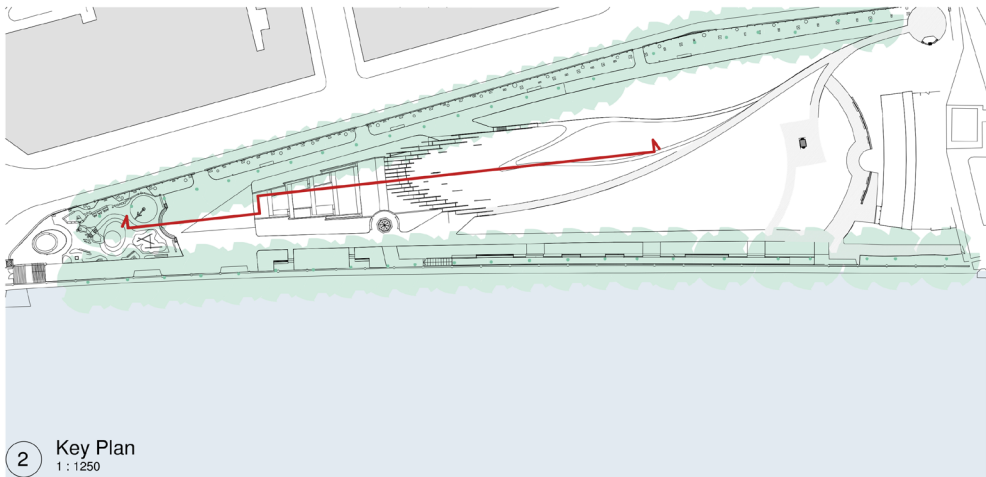

2 Key Plan
1 : 1250

General Notes:

Drawing to be read in conjunction with the specification and all relevant drawings.

Do not scale from this drawing.

Contractor to check all dimensions on site. Adjaye Associates to be advised of any discrepancies between this drawing and site conditions immediately.

Lead Architect: Adjaye Associates

Adjaye Associates
223-231 Old Marylebone Rd.
London NW1 5QT, UK,
Phone: +44 (0)20 7258 6140
email: info@adjaye.com

Memorial Architect:

Ron Arad Associates
62 Chalk Farm Road,
London NW1 8AN, UK,
Phone: + 44 (0) 20 7284 4963,
email: info@ronarad.com

Landscape Architect:

Gustafson Porter + Bowman
1 Cobham Mews,
London NW1 3SB, UK,
Phone: +44 (0) 20 7284 8950,
email: enquiries@gp-b.com

Gustafson
Porter +
Bowman

WSP
WSP House
70 Chancery Lane
London WC2A 1AF, UK,
Phone: +44 (0) 20 7314 5000,
www.wsp.com

wsp



1 Long Section 2 - Entrance Pavilion & Learning Centre
1 : 250

KEY:

- | | | | | |
|------------------------------------|------------------------------|----------------------------------|------------------------------------|--------------------------|
| 1. Public WCs | 8. Main exit | 15. Escape stair exit | 21. Buxton seating area | 26. Houses of Parliament |
| 2. Café / Bike storage / Generator | 9. Emergency exit | 16. Skylight | 22. River Thames | 27. Lambeth Bridge |
| 3. Playground | 10. Memorial courtyard | 17. Learning centre below ground | 23. Burghers of Calais | 34. Threshold |
| 4. Spicer memorial | 11. Memorial fins | 18. Hostile vehicle perimeter | 24. Parliamentary education centre | 35. Plant room |
| 5. Entrance pavilion | 12. Learning centre entrance | 19. Victoria tower gardens | 25. Monument to Emmeline Pankhurst | 36. Exit ramps |
| 6. Main entrance | 13. Passenger lift | 20. Buxton memorial | | 37. Mezzanine level |
| 7. Bag collection | 14. Good lift entrance | | | 38. Feature stair |

0 5 10 20 m


P0.4	25.10.31	Issued for Planning To Latest Regulations and Policies
P0.3	19.04.17	Planning Addendum
P0.2	18.11.28	Updates to Graphical Quality & Surrounding Environment Details
P0.1	18.11.16	Issue for Planning
Revision	Date	Description

Status: Issued for Planning Rev.: P0.4

Client: United Kingdom Holocaust Memorial Foundation
Project: National Holocaust Memorial

Drawing Title: Long Section 2 - Entrance Pavilion & Learning Centre
Drawing No.: UKHM-AA-XX-ZZ-DR-A-03-306

Scale: As indicated @ A1 Drawn By: DA
Date: 31/10/25 Checked By: JN

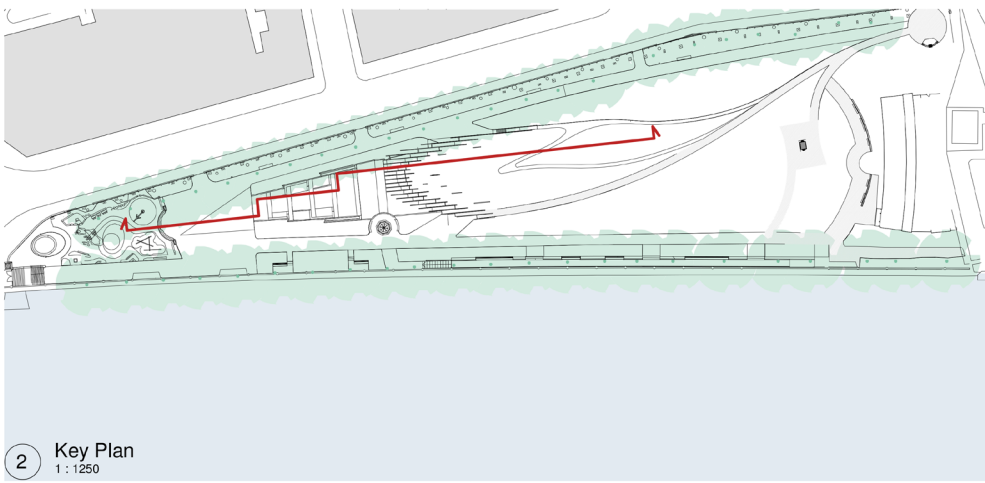

General Notes:

Drawing to be read in conjunction with the specification and all relevant drawings.

Do not scale from this drawing.

Contractor to check all dimensions on site. Adjaye Associates to be advised of any discrepancies between this drawing and site conditions immediately.

Lead Architect: Adjaye Associates

Adjaye Associates
223-231 Old Marylebone Rd.
London NW1 5QT, UK,
Phone: +44 (0)20 7258 6140
email: info@adjaye.com


Memorial Architect: *Ron Arad Architects*

Ron Arad Associates
62 Chalk Farm Road,
London NW1 8AN, UK,
Phone: + 44 (0) 20 7284 4963,
email: info@ronarad.com

Landscape Architect: Gustafson Porter + Bowman

Gustafson Porter + Bowman
1 Cobham Mews,
London NW1 9SB, UK,
Phone: +44 (0) 20 7284 8950,
email: enquiries@gp-b.com

WSP
WSP House
70 Chancery Lane
London WC2A 1AF, UK,
Phone: +44 (0) 20 7314 5000,
www.wsp.com

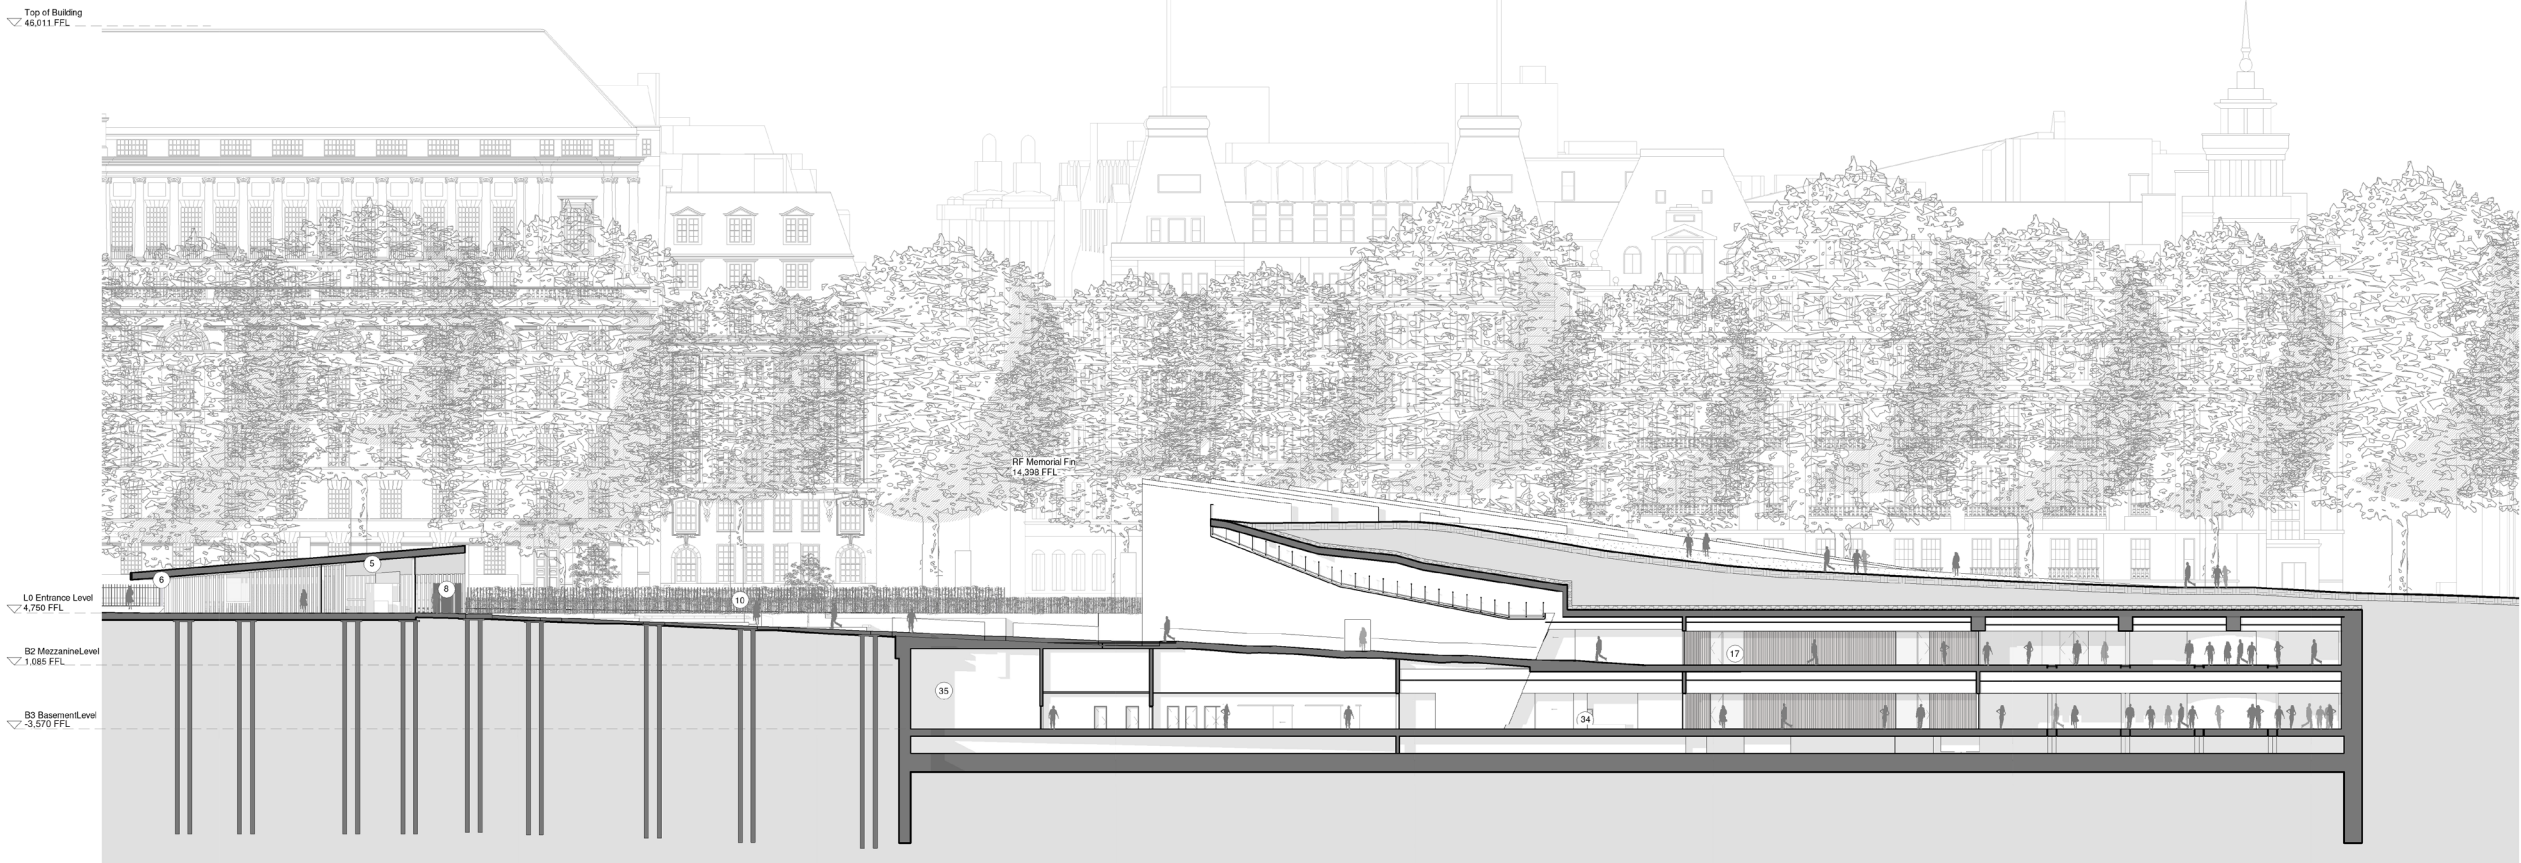

P0.4	25.10.31	Issued for Planning To Latest Regulations and Policies
P0.3	19.04.17	Planning Addendum
P0.2	18.11.28	Updates to Graphical Quality & Surrounding Environment Details
P0.1	18.11.16	Issue for Planning
Revision	Date	Description

Status: Issued for Planning Rev.: P0.4

Client: United Kingdom Holocaust Memorial Foundation

Project: National Holocaust Memorial

Drawing Title: Long Section 3 - Entrance Pavilion & Learning Centre

Drawing No.: UKHM-AA-XX-ZZ-DR-A-03-307


Scale: As indicated @ A1 Drawn By: GC

Date: 31/10/25 Checked By: JN

1 Long Section 3 - Entrance Pavilion & Learning Centre
1 : 250

- KEY:**
- | | | | | |
|------------------------------------|------------------------------|----------------------------------|------------------------------------|--------------------------|
| 1. Public WCs | 8. Main exit | 15. Escape stair exit | 21. Buxton seating area | 26. Houses of Parliament |
| 2. Café / Bike storage / Generator | 9. Emergency exit | 16. Skylight | 22. River Thames | 27. Lambeth Bridge |
| 3. Playground | 10. Memorial courtyard | 17. Learning centre below ground | 23. Burghers of Calais | 34. Threshold |
| 4. Spicer memorial | 11. Memorial fins | 18. Hostile vehicle perimeter | 24. Parliamentary education centre | 35. Plant room |
| 5. Entrance pavilion | 12. Learning centre entrance | 19. Victoria tower gardens | 25. Monument to Emmeline Pankhurst | 36. Exit ramps |
| 6. Main entrance | 13. Passenger lift | 20. Buxton memorial | | 37. Mezzanine level |
| 7. Bag collection | 14. Good lift entrance | | | 38. Feature stair |

0 5 10 20 m

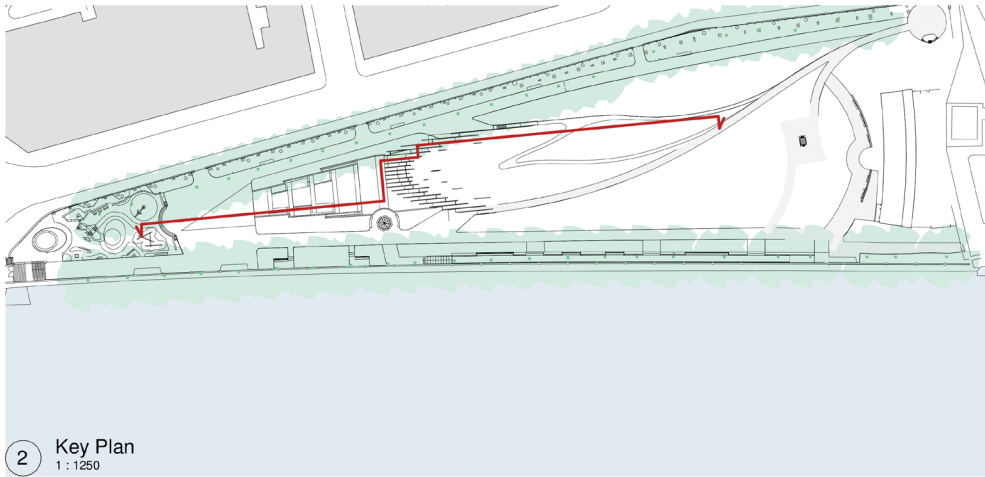

2 Key Plan
1 : 1250

General Notes:

- Drawing to be read in conjunction with the specification and all relevant drawings.
- Do not scale from this drawing.
- Contractor to check all dimensions on site. Adjaye Associates to be advised of any discrepancies between this drawing and site conditions immediately.

Lead Architect: Adjaye Associates

Adjaye Associates
223-231 Old Marylebone Rd.
London NW1 5QT, UK,
Phone: +44 (0)20 7258 6140
email: info@adjaye.com

Memorial Architect:

Ron Arad Associates
62 Chalk Farm Road,
London NW1 8AN, UK,
Phone: +44 (0) 20 7284 4963,
email: info@ronarad.com

Ron Arad Architects

Landscape Architect:

Gustafson Porter + Bowman
1 Cobham Mews,
London NW1 9SB, UK,
Phone: +44 (0) 20 7284 8950,
email: enquiries@gp-b.com

Gustafson
Porter +
Bowman

WSP

WSP House
70 Chancery Lane
London WC2A 1AF, UK,
Phone: +44 (0) 20 7314 5000,
www.wsp.com

wsp


P0.4	25.10.31	Issued for Planning To Latest Regulations and Policies
P0.3	19.04.17	Planning Addendum
P0.2	18.11.28	Updates to Graphical Quality & Surrounding Environment Details
P0.1	18.11.16	Issue for Planning
Revision	Date	Description

Status: Issued for Planning Rev.: P0.4

Client: United Kingdom Holocaust Memorial Foundation
Project: National Holocaust Memorial

Drawing Title: Long Section 4 - Entrance Pavilion & Learning Centre
Drawing No.: UKHM-AA-XX-ZZ-DR-A-03-308

Scale: As indicated @ A1 Drawn By: GC
Date: 31/10/25 Checked By: JN

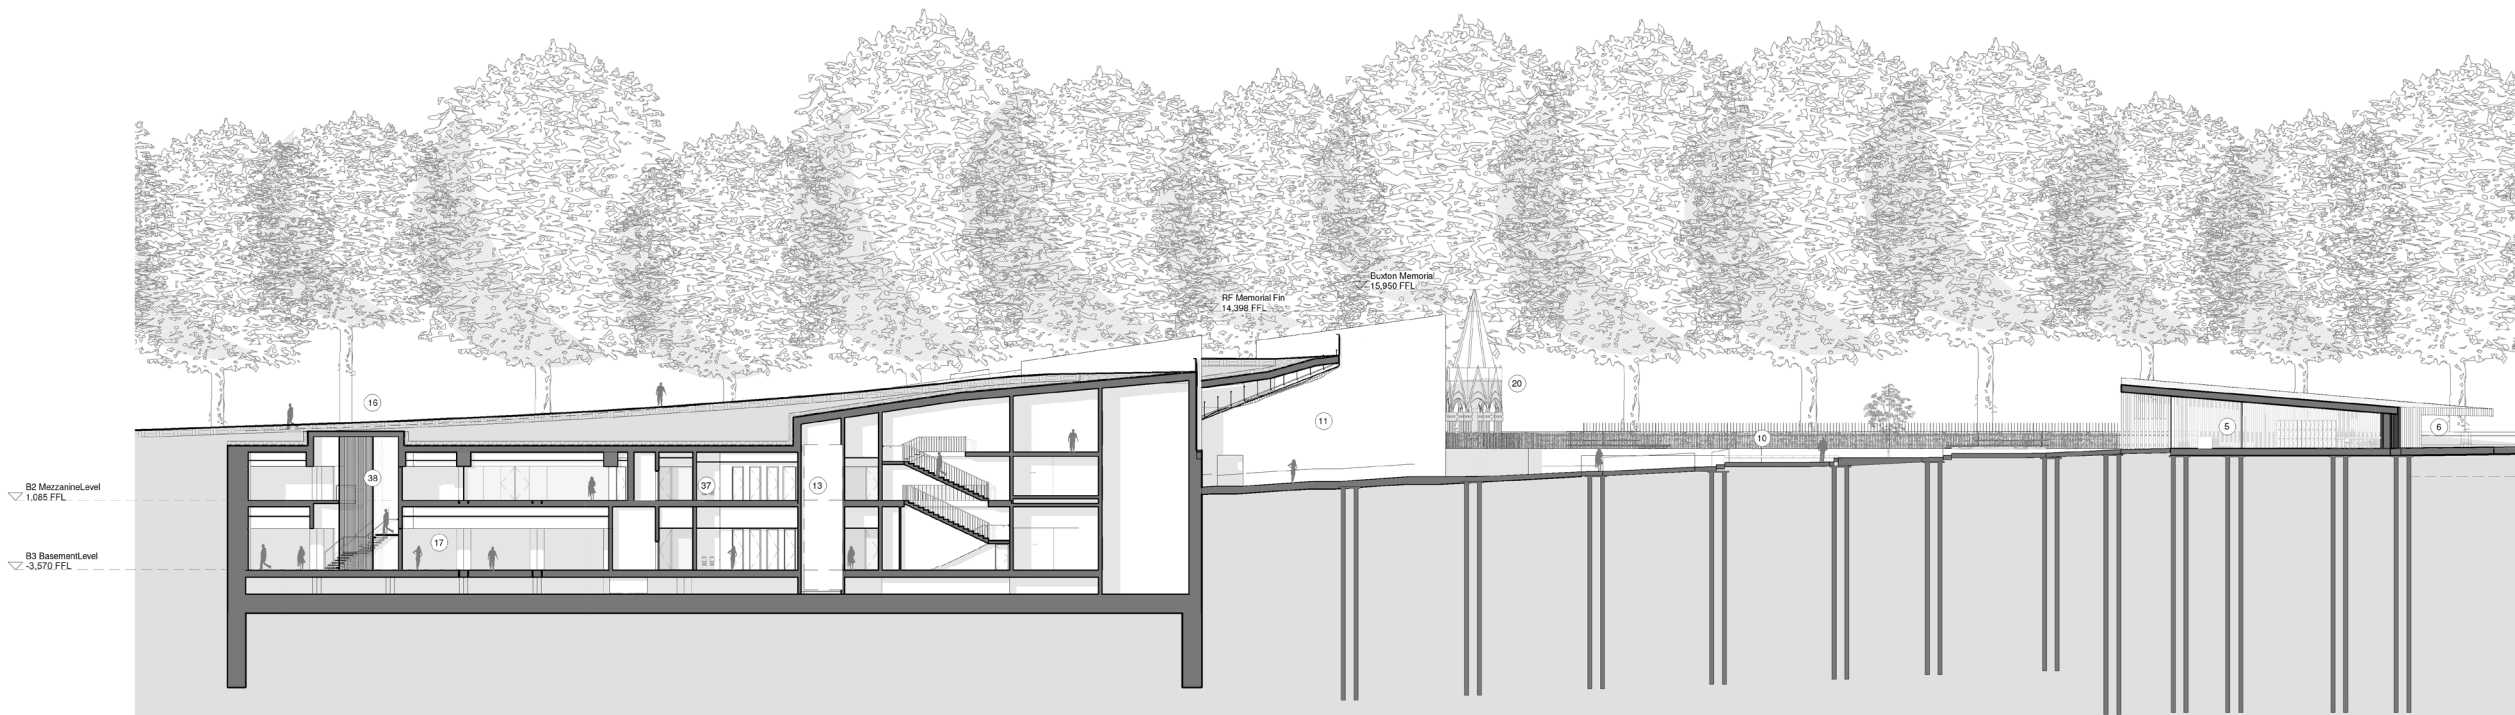


1 Long Section 4 - Entrance Pavilion & Learning Centre
1 : 250


- KEY:**
- | | | | | |
|------------------------------------|------------------------------|----------------------------------|------------------------------------|--------------------------|
| 1. Public WCs | 8. Main exit | 15. Escape stair exit | 21. Buxton seating area | 26. Houses of Parliament |
| 2. Café / Bike storage / Generator | 9. Emergency exit | 16. Skylight | 22. River Thames | 27. Lambeth Bridge |
| 3. Playground | 10. Memorial courtyard | 17. Learning centre below ground | 23. Burghers of Calais | 34. Threshold |
| 4. Spicer memorial | 11. Memorial fins | 18. Hostile vehicle perimeter | 24. Parliamentary education centre | 35. Plant room |
| 5. Entrance pavilion | 12. Learning centre entrance | 19. Victoria tower gardens | 25. Monument to Emmeline Pankhurst | 36. Exit ramps |
| 6. Main entrance | 13. Passenger lift | 20. Buxton memorial | | 37. Mezzanine level |
| 7. Bag collection | 14. Good lift entrance | | | 38. Feature stair |

0 5 10 20 m




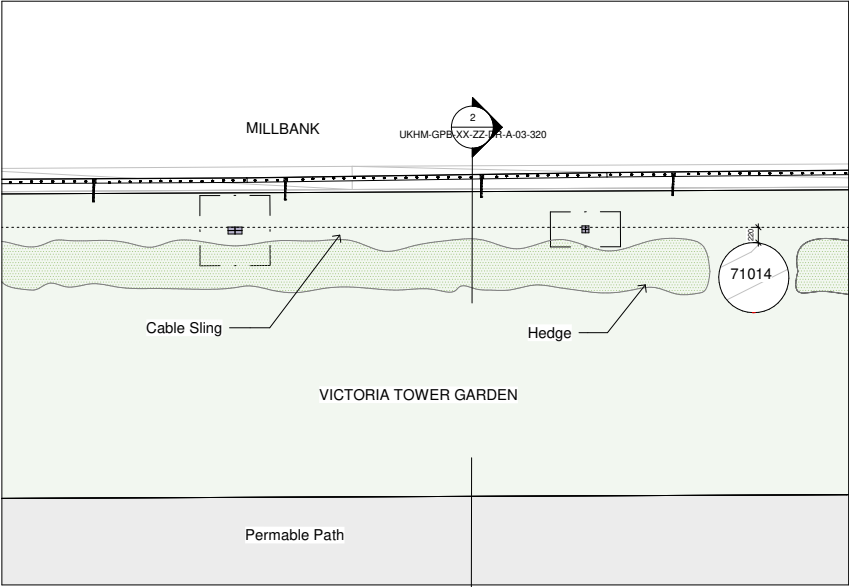

1 Bollards Typical Plan 1
1 : 50

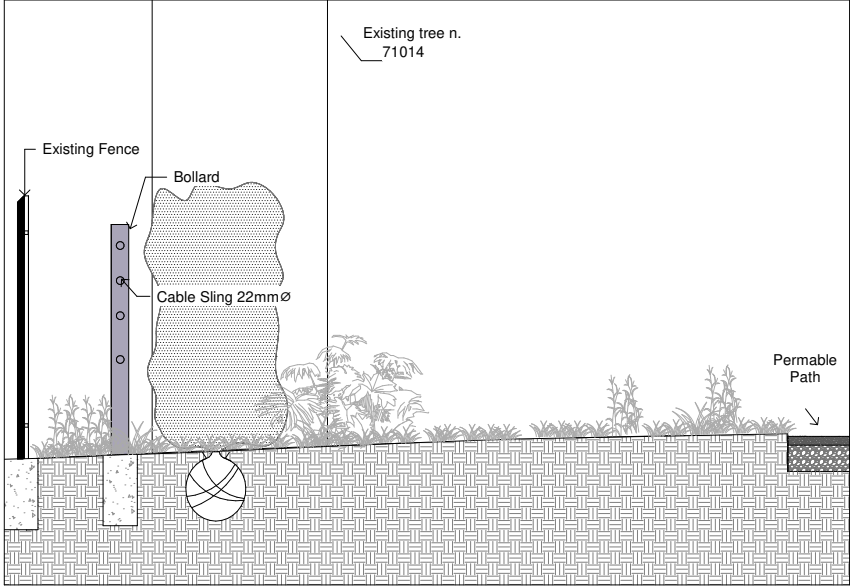

2 Bollards Typical Section 1
1 : 20

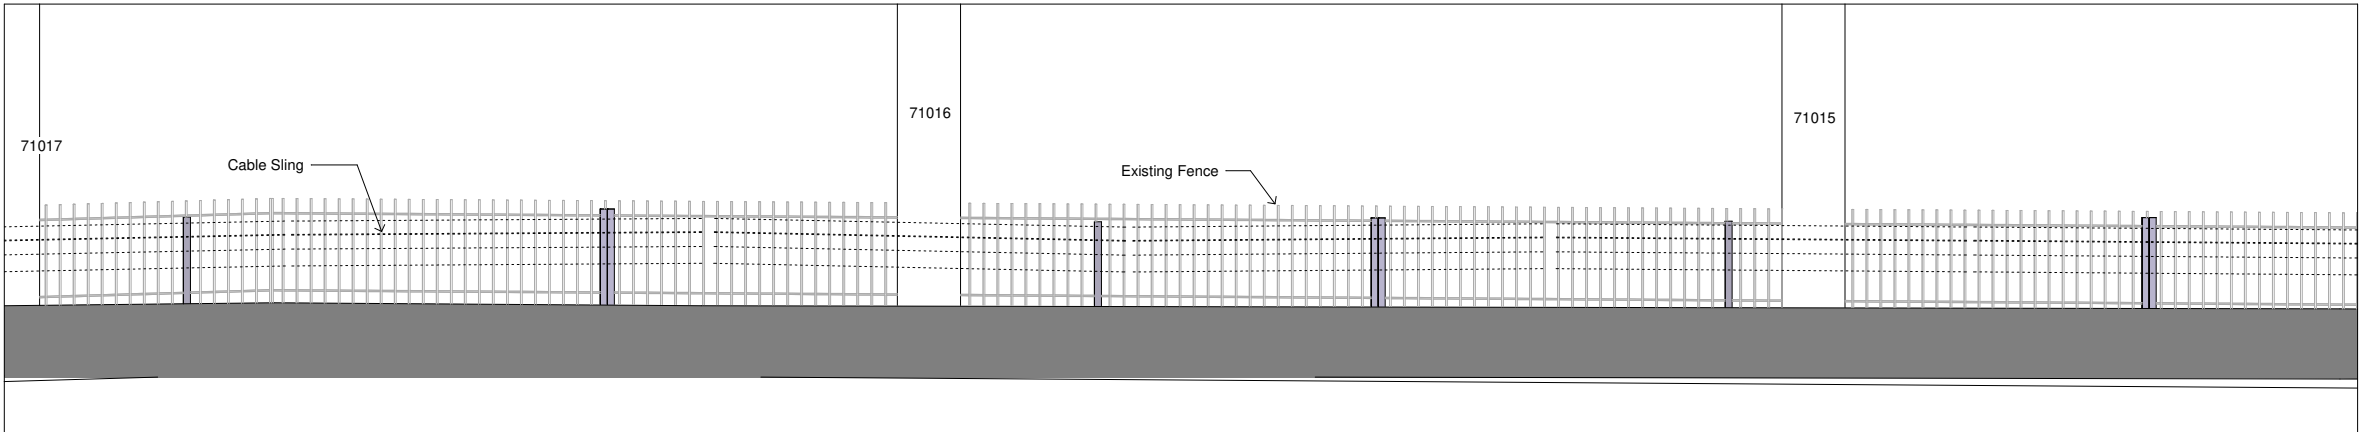

3 Bollards Typical Elevation
1 : 50

General Notes:

Drawing to be read in conjunction with the specification and all relevant drawings.

Do not scale from this drawing.

Contractor to check all dimensions on site. Adjaye Associates to be advised of any discrepancies between this drawing and site conditions immediately.

Lead Architect: **Adjaye Associates**

Adjaye Associates
223-231 Old Marylebone Rd.
London NW1 5QT, UK.
Phone: +44 (0)20 7258 6140
email: info@adjaye.com


Memorial Architect: **Ron Arad Associates**

Ron Arad Associates
62 Chalk Farm Road,
London NW1 8AN, UK.
Phone: + 44 (0) 20 7284 4963,
email: info@ronarad.com

Landscape Architect: **Gustafson Porter + Bowman**

Gustafson Porter + Bowman
1 Cobham Mews,
London NW1 9SB, UK.
Phone: +44 (0) 20 7284 8950,
email: enquiries@gp-b.com

WSP
WSP House
70 Chancery Lane
London WC2A 1AF, UK.
Phone: +44 (0) 20 7314 5000,
www.wsp.com

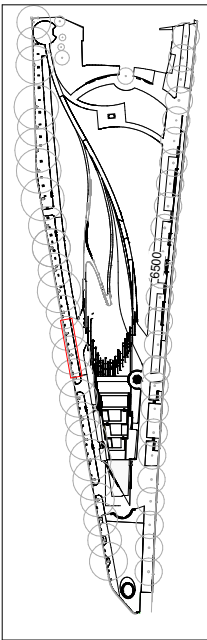

KEY:

BOLLARD

SLINGS

Revision	Date	Description
P0.2	31.10.2025	Issued for Planning
P0.1	26.04.2019	50 Land Regulations and Policies Planning Addendum

Status: Issued for Planning

Rev.: P0.2

Client: UK Holocaust Memorial Foundation

Project: UK Holocaust Memorial and Learning Centre

Drawing Title: **Bollards**

Drawing No.: **UKHM-GPB-XX-ZZ-DR-A-03-320**

Scale: As indicated @ A1 Drawn By: ML

Date: 31/10/25 Checked By: KL

Adjaye Associates

The Edison
223-231 Old Marylebone Road
London NW1 5QT

Phone: +44 (0)20 7258 6140
email: info@adjaye.com