


AUTTON LANE

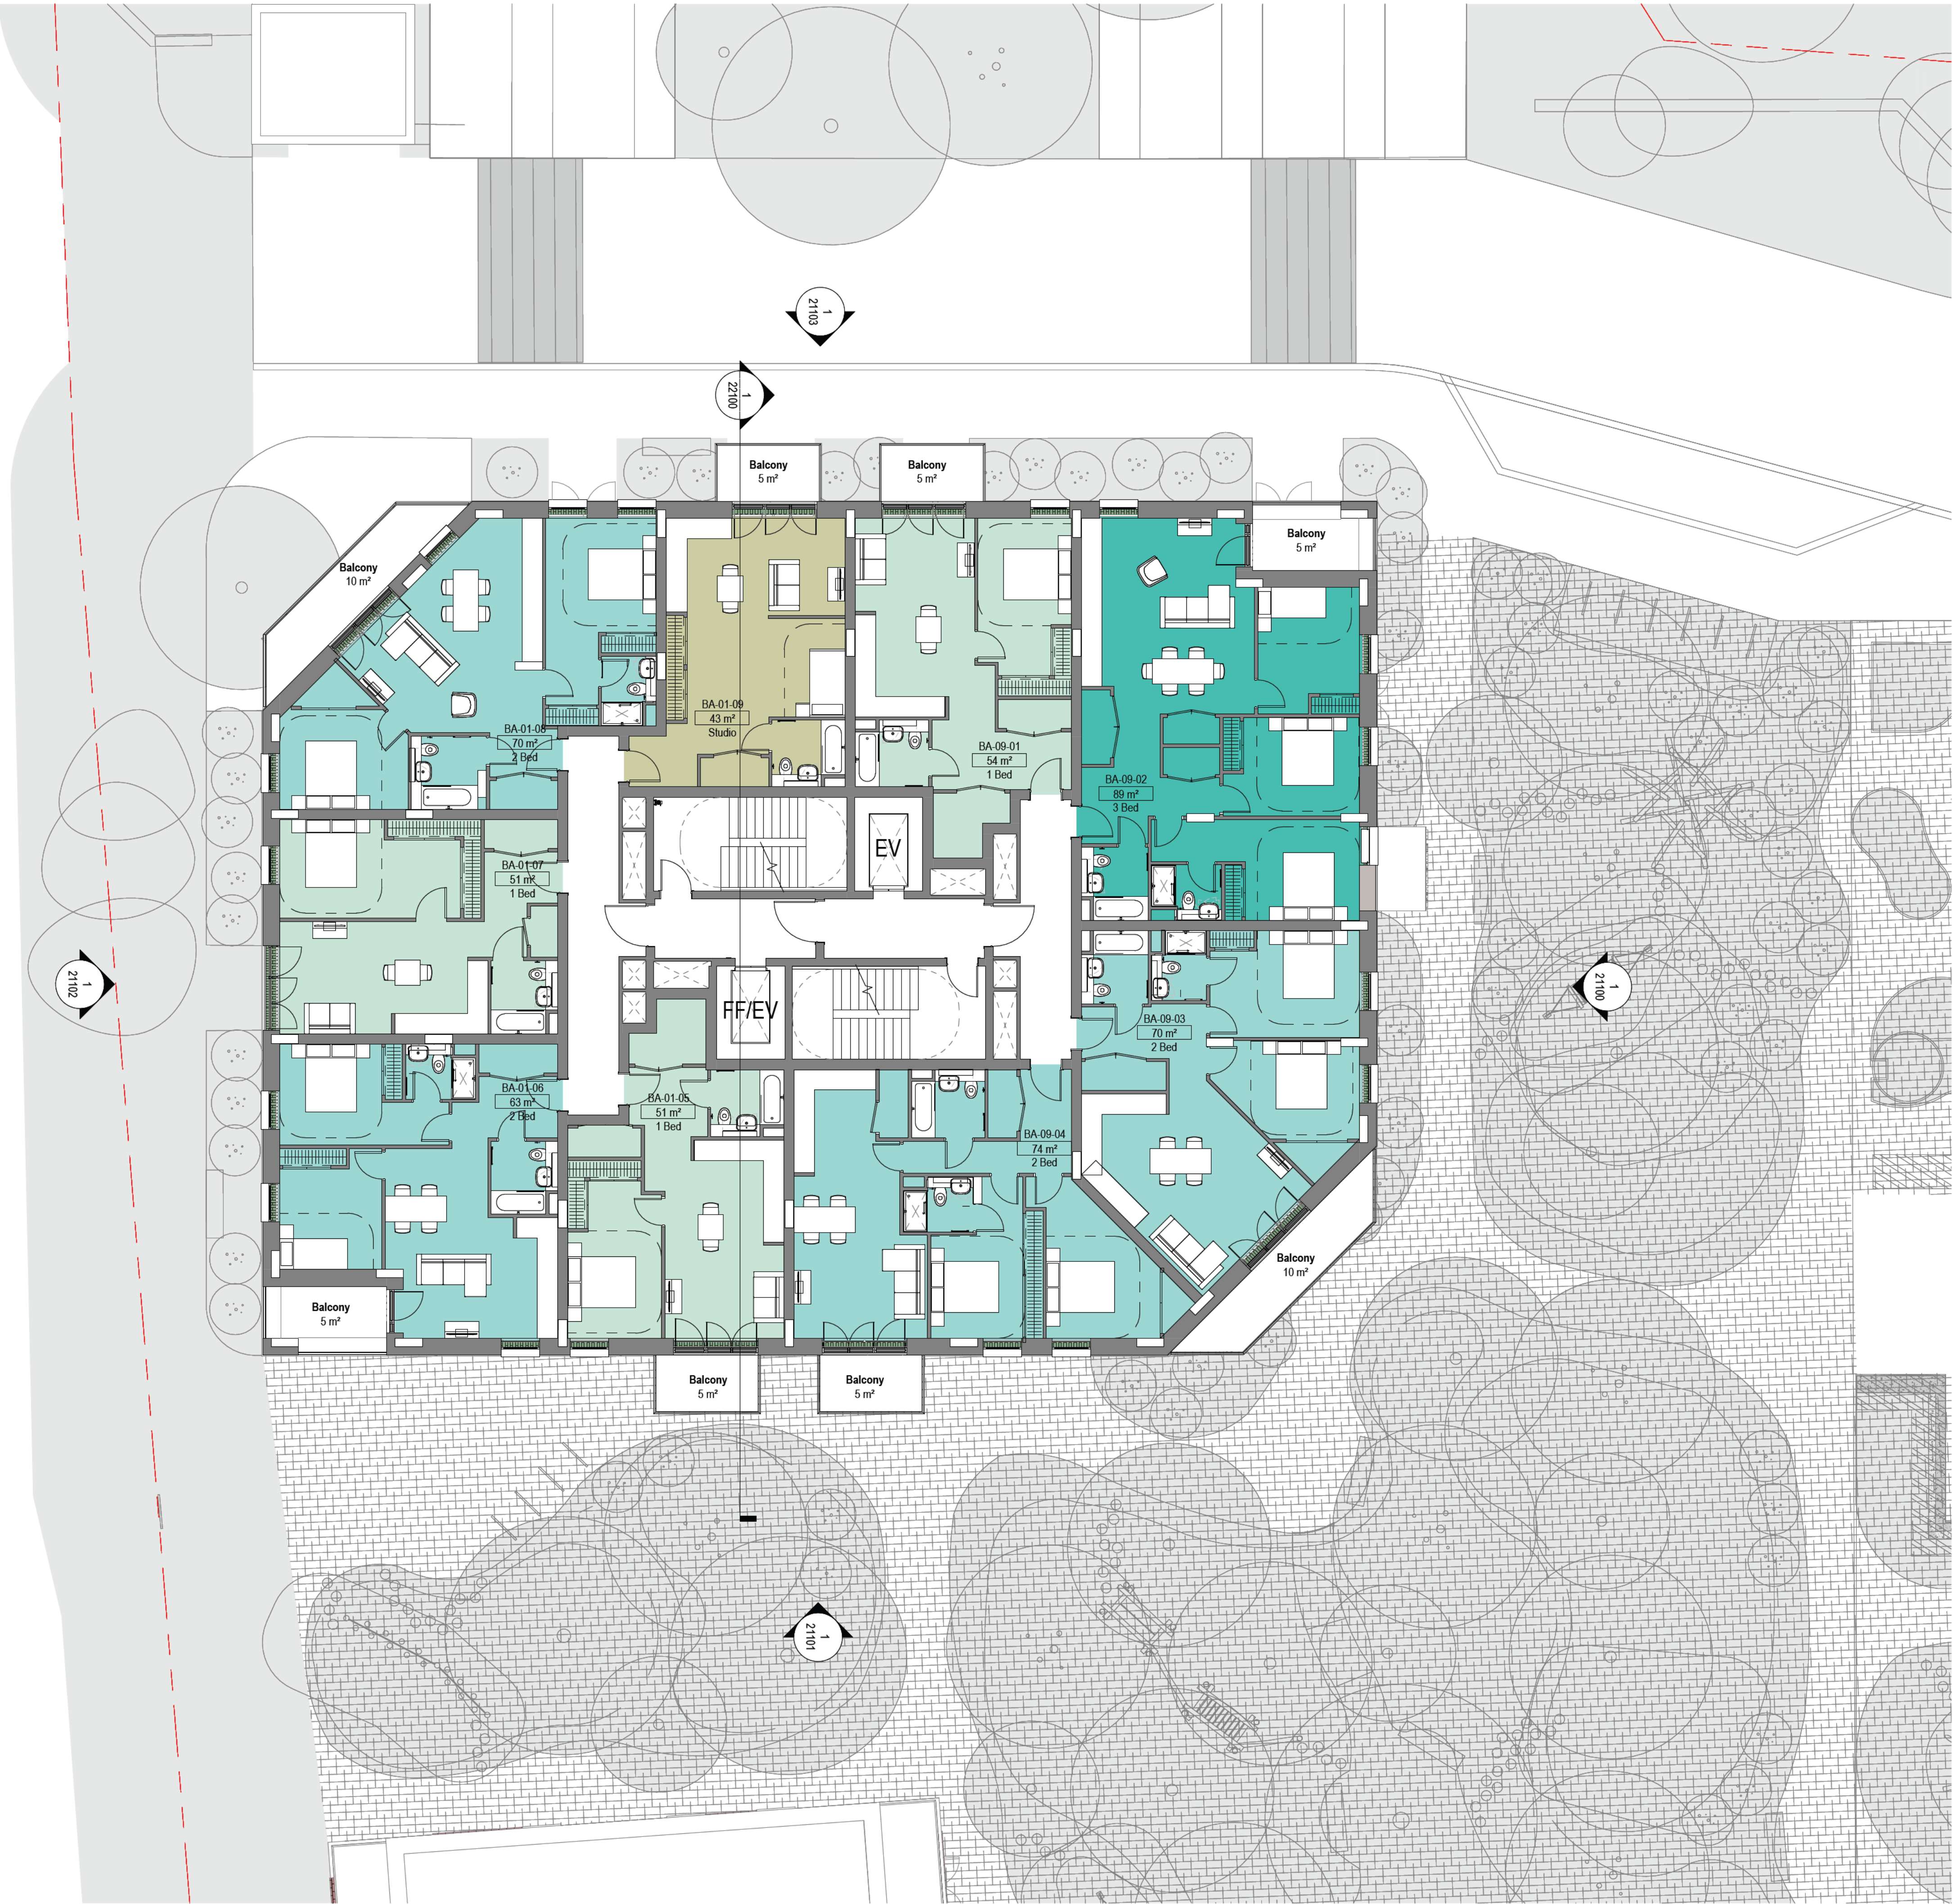


This drawing is COPYRIGHT and shall remain the property of: ARNEY FENDER KATRALDIS.
All rights reserved, including but not limited to The Copyright, Design and Patents Act 1988.

NOTES

Check and verify all dimensions prior to commencement of work.
This drawing shall be read in conjunction with all other contract documents including those by other consultants, and including specifications. Seek clarification of inconsistencies / conflicts.
Figured dimensions shall take precedence to scaled dimensions.

P06	17.09.2025	Planning Issue	JW	AK
P07	26.06.2025	Planning Issue	JW	AK
P08	24.04.2025	Planning Issue Draft	FM	AK
P05	07.04.2025	Stage 3 Coordination	JW	AK
P04	19.03.2025	Stage 3 Coordination Update	JW	AK
P03	13.03.2025	Stage 3 Coordination Update	JW	AK
P02	16.03.2025	Stage 3 Coordination Update	JW	AK
P01	16.02.2025	Stage 3 Coordination Update	JW	AK
P00	13.02.2025	Stage 3 Initial Issue	JW	AK
REV	00/00/00	DESCRIPTION	ISSUED BY	CHECK BY

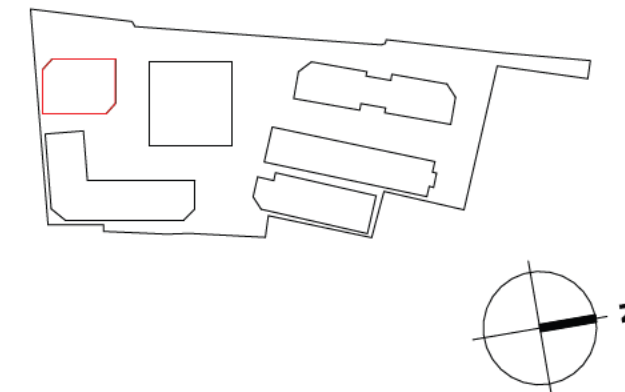

ARCHITECTS
44-46 Scullion Street
London
EC2A 4HH
London / Melbourne /
Sydney
Tel: www.afkstudios.com

**Arney
Fender
Kataldis**

PLANNING CONSULTANT
Barker Perry
33 Barkcroft
Hitchin / SG5 1LA

LANDSCAPE
MRG Studio
70 St John Street
London / EC1M 4DT



PROJECT
Potters Bar High Street
Canada Life Place, High Street
Potters Bar, EN6 6BA

DRAWING TITLE
Block A
General Arrangement
Level 06-14 Floor Plan

PROJECT No. 44261 STATUS For Planning

DRAWN JW CHECKED AK SCALE 1 : 100 @ A1

DRAWING No. PB-AFK-A-XX-DR-A-20108 REVISION P08