

AUTTON LANE




This drawing is COPYRIGHT and shall remain the property of ARNEY FENDER KATRALDIS.
All rights reserved, including but not limited to The Copyright, Design and Patents Act 1988.

NOTES

Check and verify all dimensions prior to commencement of work.
This drawing shall be read in conjunction with all other contract documents including those by other consultants, and including specifications. Seek clarification of inconsistencies / conflicts. Figured dimensions shall take precedence to scaled dimensions.

P07	17.09.2025	Planning Issue	JW	AK
P06	26.06.2025	Planning Issue	JW	AK
P05	24.04.2025	Planning Issue Draft	FM	AK
P04	07.04.2025	Stage 3 Coordination	JW	AK
P03	19.03.2025	Stage 3 Coordination Update	JW	AK
P02	13.03.2025	Stage 3 Coordination Update	JW	AK
P01	06.03.2025	Stage 3 Coordination Update	JW	AK
P00	13.02.2025	Stage 3 Initial Issue	JW	AK
REV	CONWAY	DESCRIPTION	ISSUED BY	CHECK BY

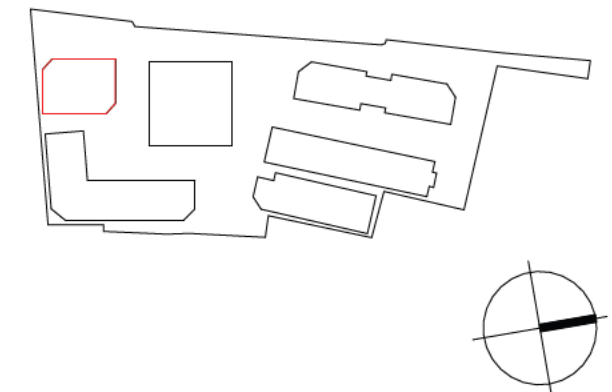

ARCHITECTS

44-46 Scullion Street
London
EC2A 4HH
London / Melbourne /
Sydney
Tel
Web www.afkstudios.com

**Arney
Fender
Katraldis**

PLANNING CONSULTANT

Barker Perry
33 Borecott
Hitchin / SG5 1LA

LANDSCAPE

MRG Studio
70 St John Street
London / EC1M 4DT



PROJECT

Potters Bar High Street
Canada Life Place, High Street
Potters Bar, EN6 6BA

DRAWING TITLE

Block A
General Arrangement
Level 01 - 05 Floor Plan

PROJECT No. 44261 STATUS For Planning

DRAWN JW CHECKED AK SCALE 1 : 100 @ A1

DRAWING No. PB-AFK-A-XX-DR-A-20104 REVISION P07