


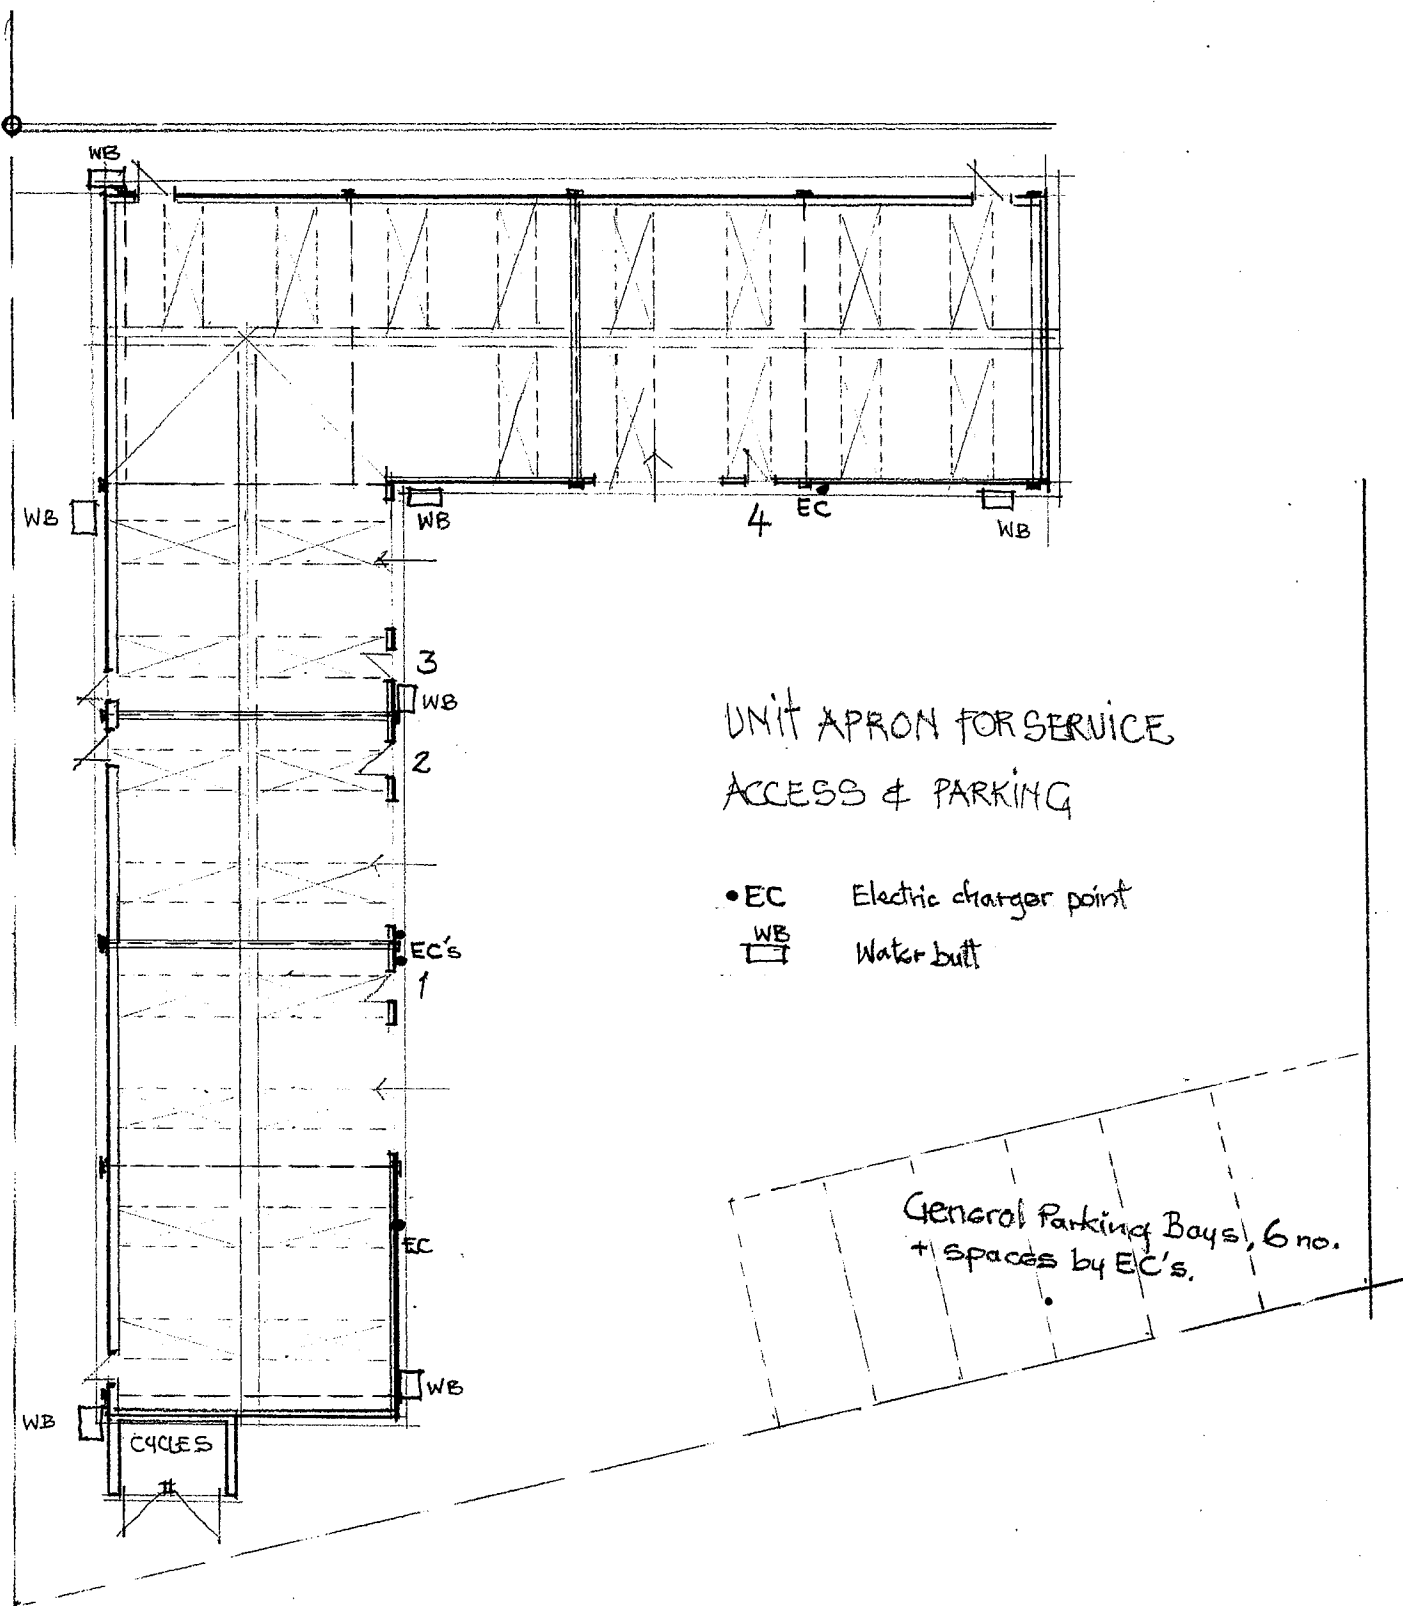

PROPOSED PLAN

Single Building on existing storage/yard area.

32.5m x 7.5m long leg.

17.5m x 7.5m short leg.

2.0m x 3.5m cycle store

Area $375 + 7m^2 = 382m^2$

PROPOSED PLAN OF UNITS

scale 1:200 @ A3

0 5 10 15m

Drawing **PLANNING APPLICATION - NEW UNIT**

Project **Industry/Storage Yard,
Worcester Road, Martley, Worcester**

Proposed Floor Plan

Client **Pencroft Ltd. Retirement and Death
Benefit Services**

Drawing no. 23-464 - PL-001

Date: February 2024

Scale 1:200

© Design remains property of Green Lane Design

GREEN LANE DESIGN

PRICKLEY GREEN WORCESTER

01886 888294