



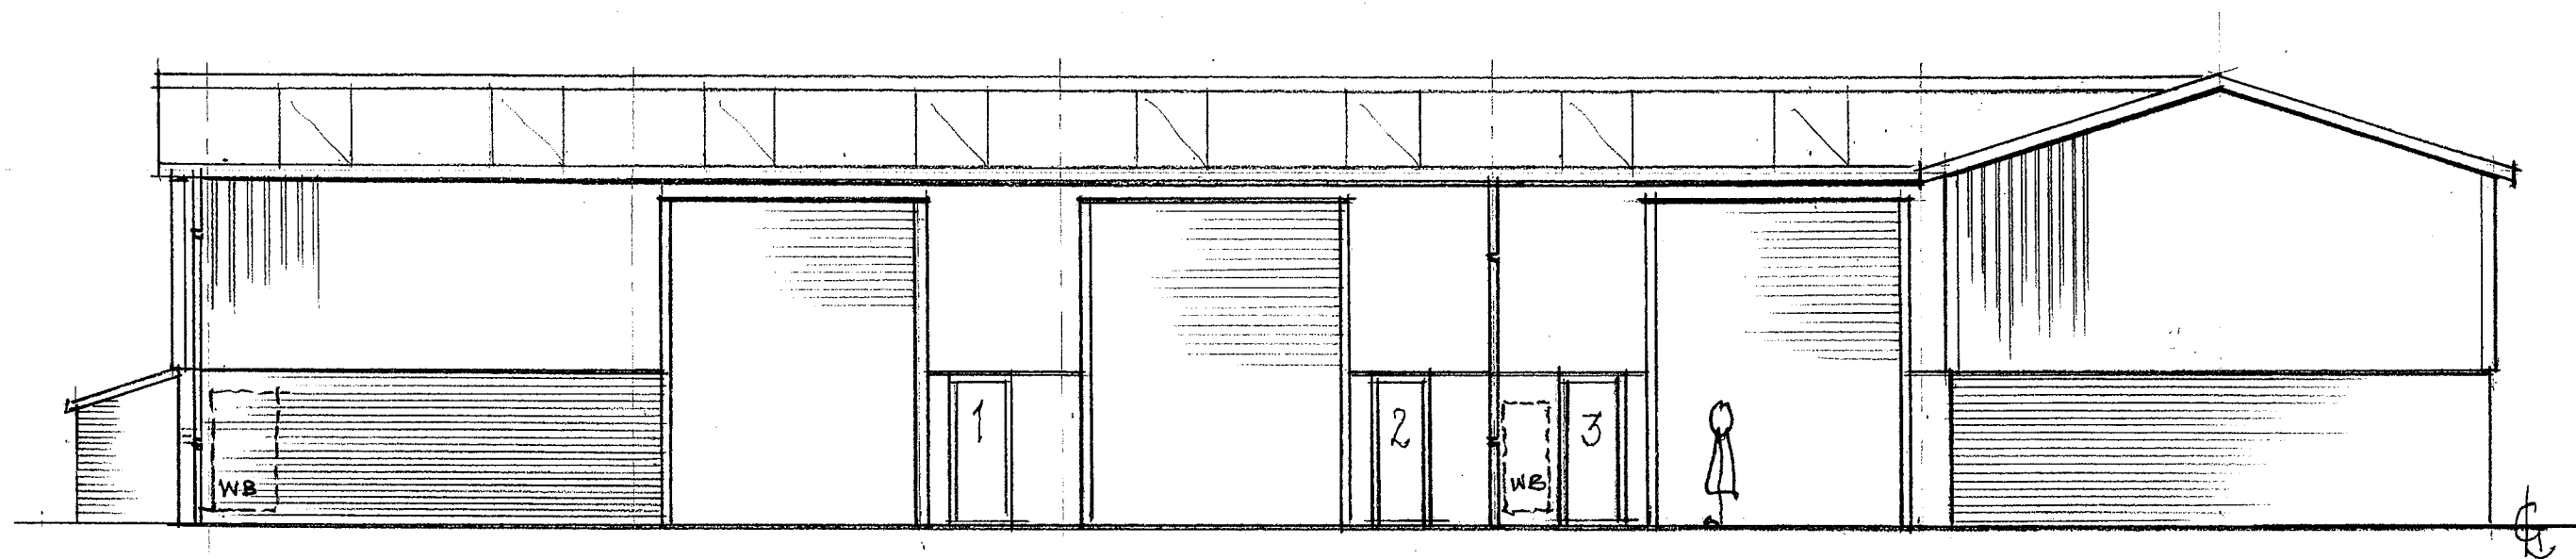

EAST ELEVATION - TO SERVICE APRON

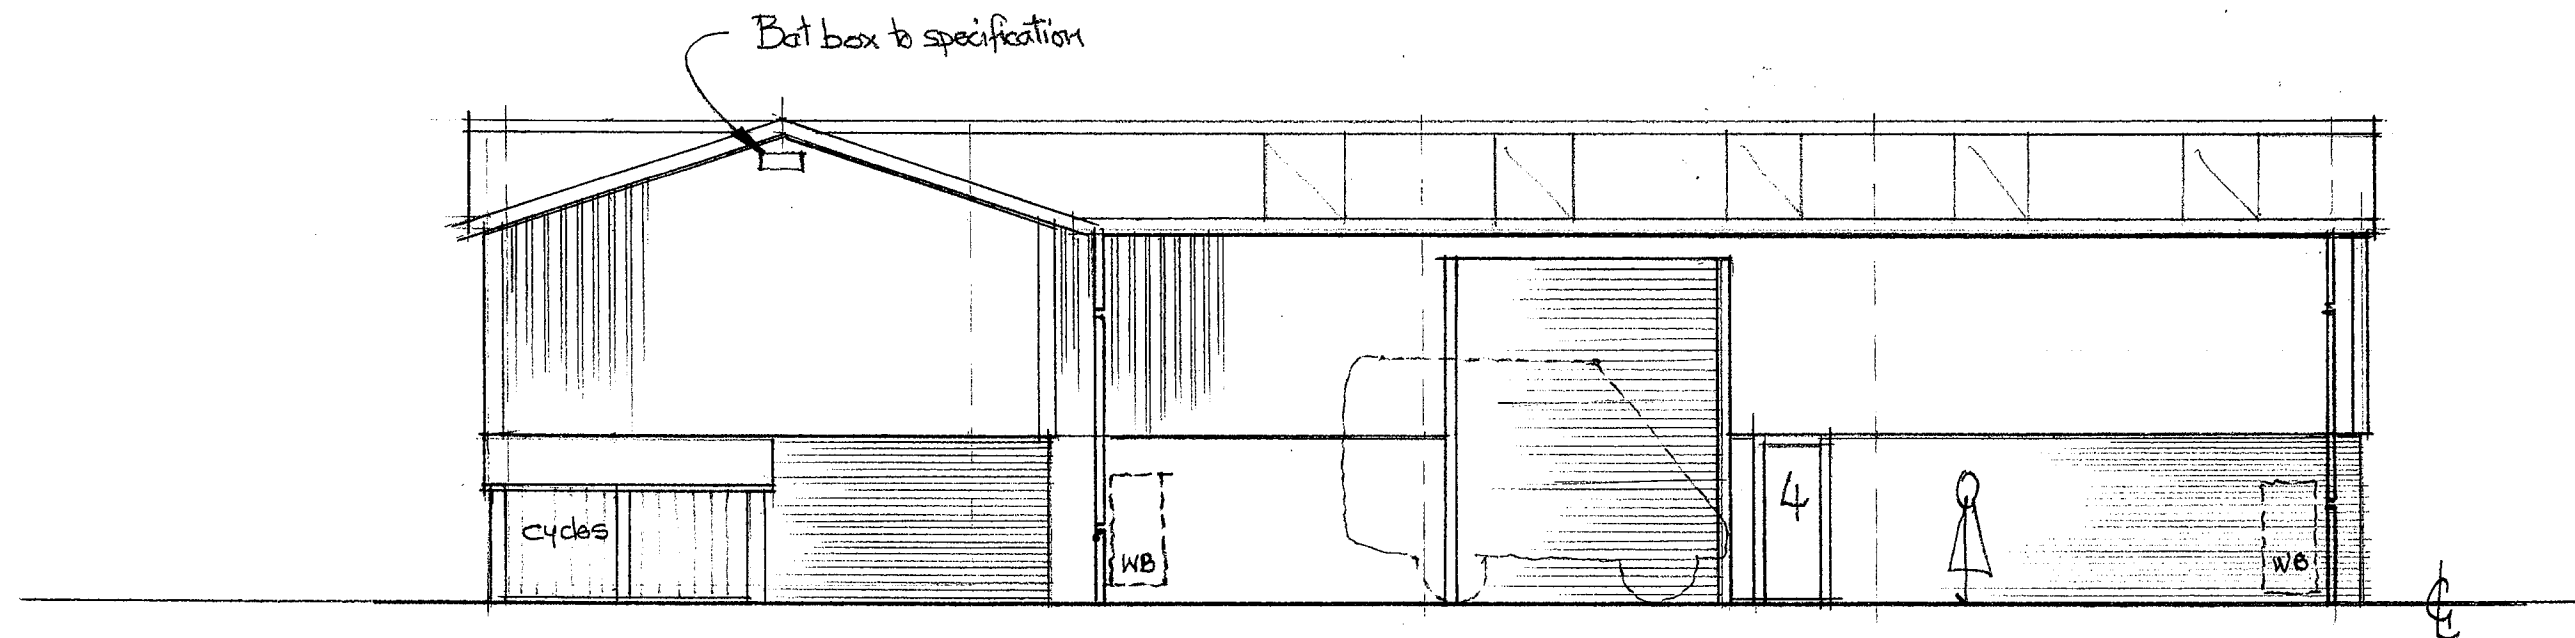

SOUTH ELEVATION - TO SERVICE APRON

MATERIALS

Walls Oast Russet Sovereign Stock Bricks (Weinburger) up to 2.1m above F.F.L.

Metal profile sheeting - colour Anthracite (RAL 2016)

Roof Metal profile sheet - colour Anthracite (RAL 2016)

Polycarbonate roof lights to match profiles.

DOORS Roller shutters - colour Anthracite (RAL 2016)

Rain Water goods to match sheet roofing (RAL 2016)

ELEVATIONS - 1 & 2

scale 1:100 @ A3

0 5m

Project Industry/Storage Yard,
Worcester Road, Martley, Worcester

Drawing PLANNING APPLICATION - NEW UNIT
Proposed Elevations - 1 of 2

Client Pencroft Ltd. Retirement and Death
Benefit Services

Date: February 2024
Drawing no. 23-464 - PL-002 Scale 1:100

© Design remains property of Green Lane Design

GREEN LANE DESIGN

PRICKLEY GREEN WORCESTER

01886 888294