



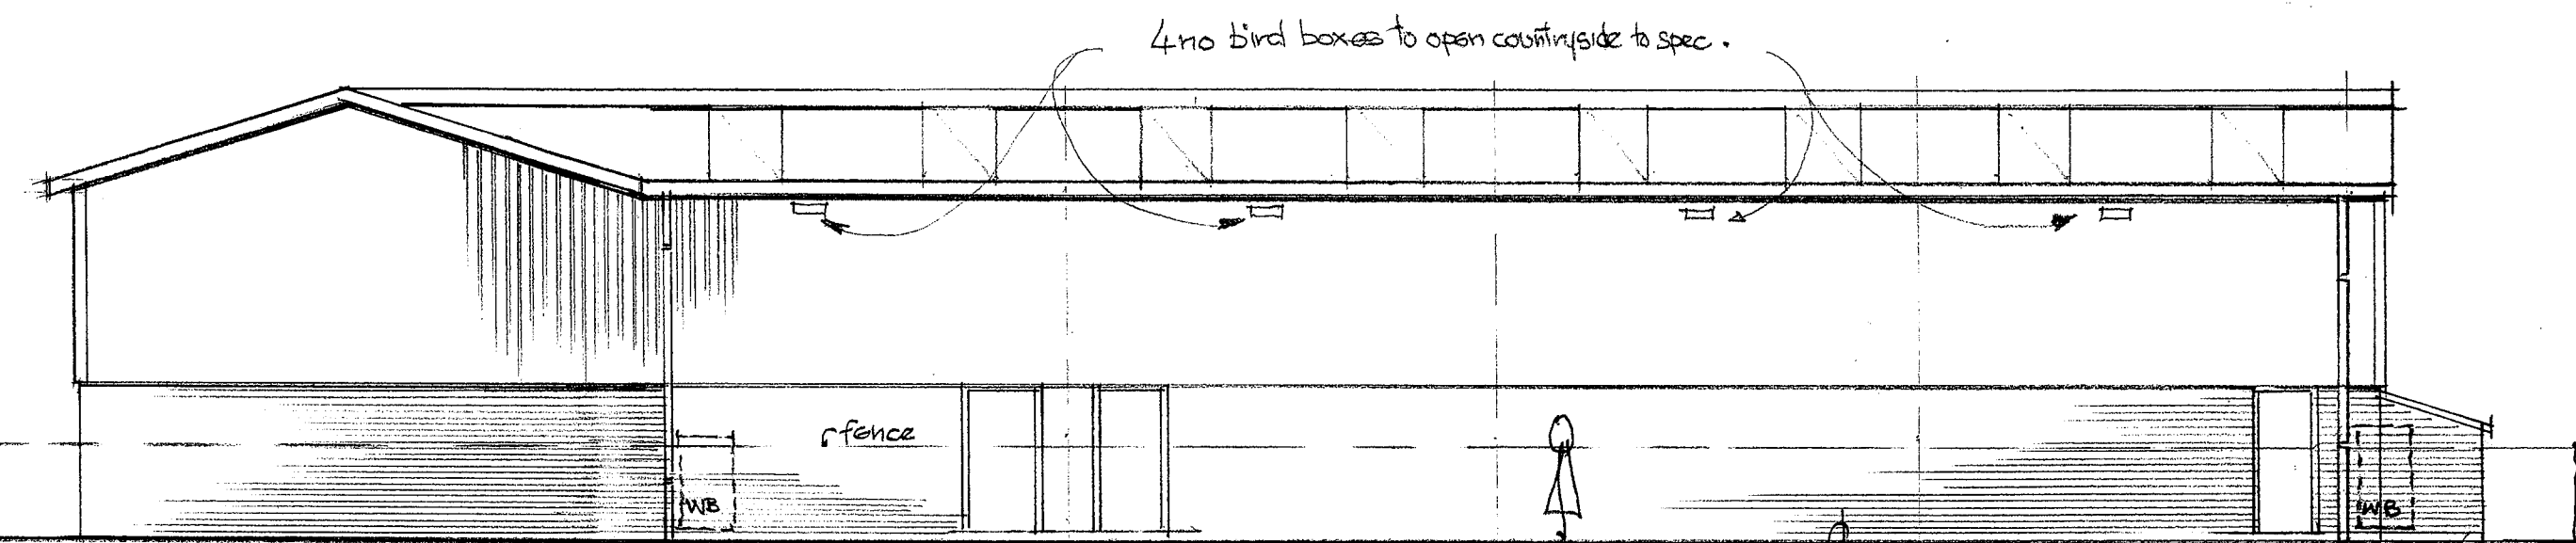

WEST ELEVATION - TO ADJACENT LAND.

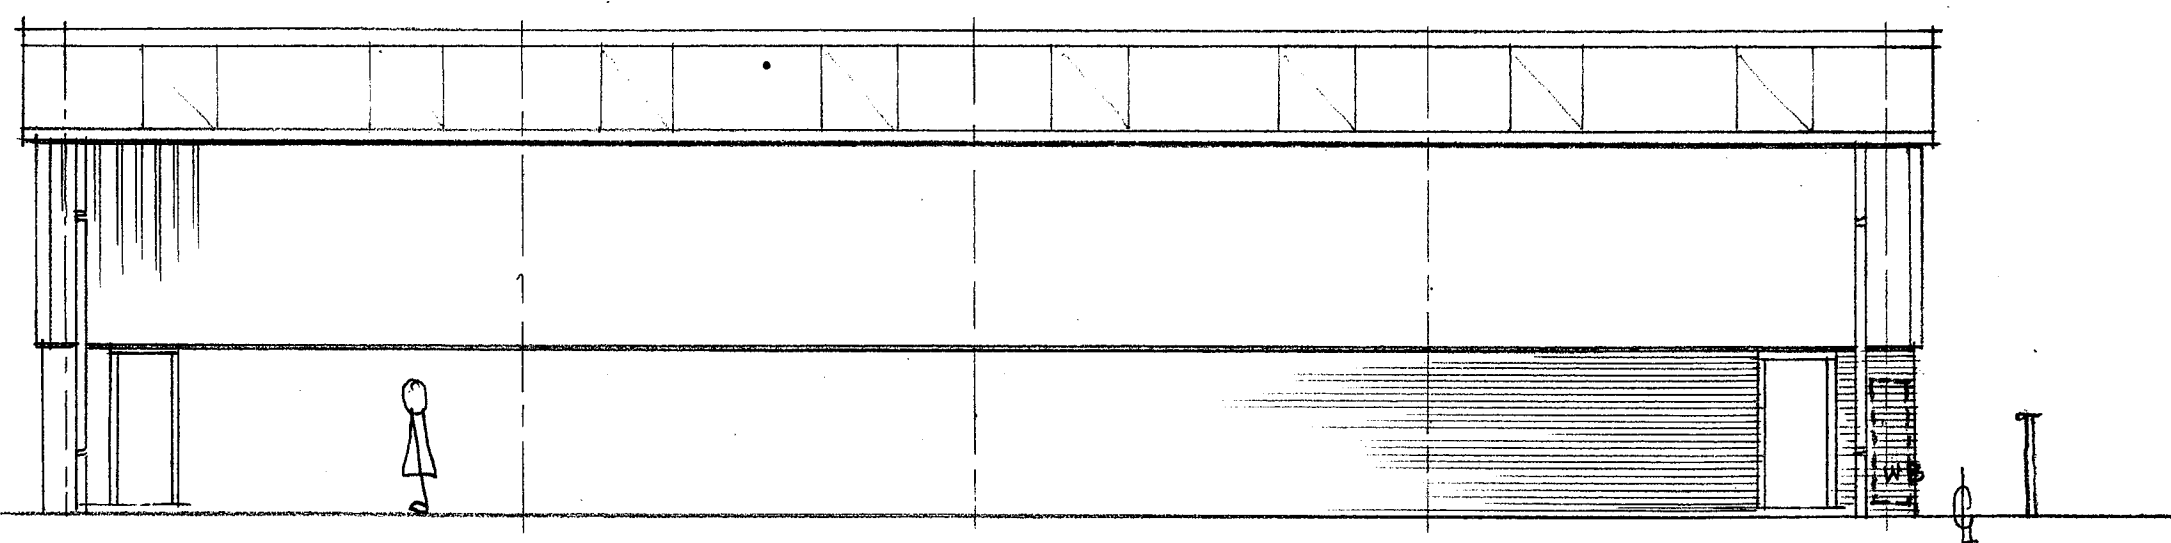

NORTH ELEVATION - TO WORKSHOP

ELEVATIONS - 2 of 2
 scale 1:100 @ A3
 0 5m

GREEN LANE DESIGN
 PRICKLEY GREEN WORCESTER

01886 888294

PLANNING APPLICATION - NEW UNIT
 Proposed Elevations - 2 of 2

Drawing

Industry/Storage Yard,
 Worcester Road, Martley, Worcester

Project

Date: February 2024

Date:

Drawing no. 23-464 - PL-003

Drawing

Pencroft Ltd. Retirement and Death
 Benefit Services

Client

Scale 1:100

© Design remains property of Green Lane Design