NORTH

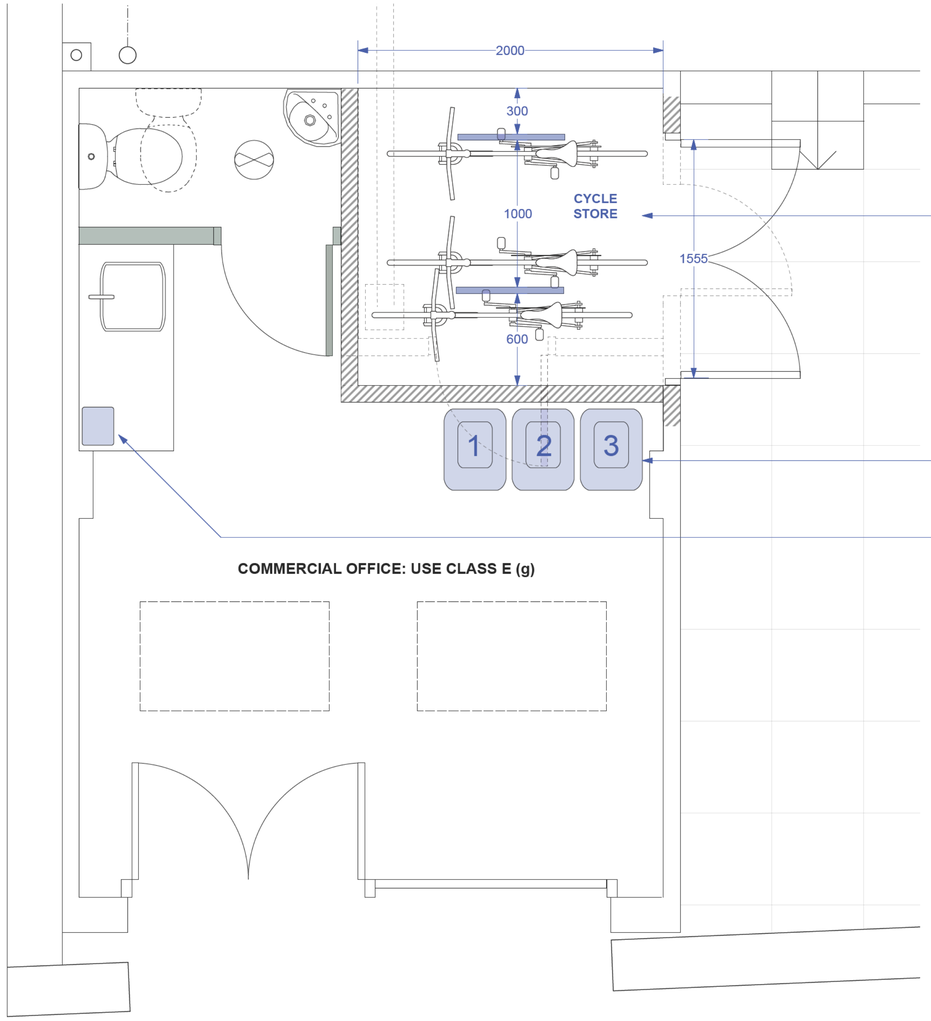

FLOOR PLAN
Scale 1:20

CYCLE STORAGE FOR 3no. BIKES FOR 115 HAMPTON ROAD

Installation of 2no. Sheffield stands

Constructed from 35mm to 50mm thick Ferrocast or stainless steel tubing

Featuring a contrasting strip in black or white tape or paint 0.15m wide and starting 0.15m above ground level

Measuring between 0.65m to 0.8m long x 0.7m to 0.8m high.

REFUSE AND RECYCLING STORAGE FOR COMMERCIAL OFFICE

3no. 90L recycling bin with open top
Dimensions: 850x530x405mm

See image right

https://www.ajproducts.co.uk/warehouse-workshop/waste-management-cleaning/recycling/recycling-bins/large-recycling-bin-with-open-top-678903–678901 or similar

1no. 5L food caddy on worktop
Dimensions: 205x250x205mm

See image right

See Waste Management Plan for details

Rev	Date	Initials	Details
-	01.12.25	AM	First issue

Purpose of Issue
PLANNING

RICHARD PEDLAR ARCHITECTS
ARCHITECTURE • CONSERVATION • URBAN DESIGN

RPCA St Brandon's House, 29 Great George Street , Bristol BS1 5QT • [redacted]
www.rpca.co.uk • info@rpca.co.uk

Project	Garage to the rear of 115 Hampton Road Bristol
Client	Penlane Ltd
Title	Details of Refuse and Recycling Storage Details of Cycle Store
Drawing No.	SDD4995.07-
Scale	1:20@A1

Responsibility is not accepted for errors made by others in scaling from this drawing. All construction information to be taken from figured dimensions only.