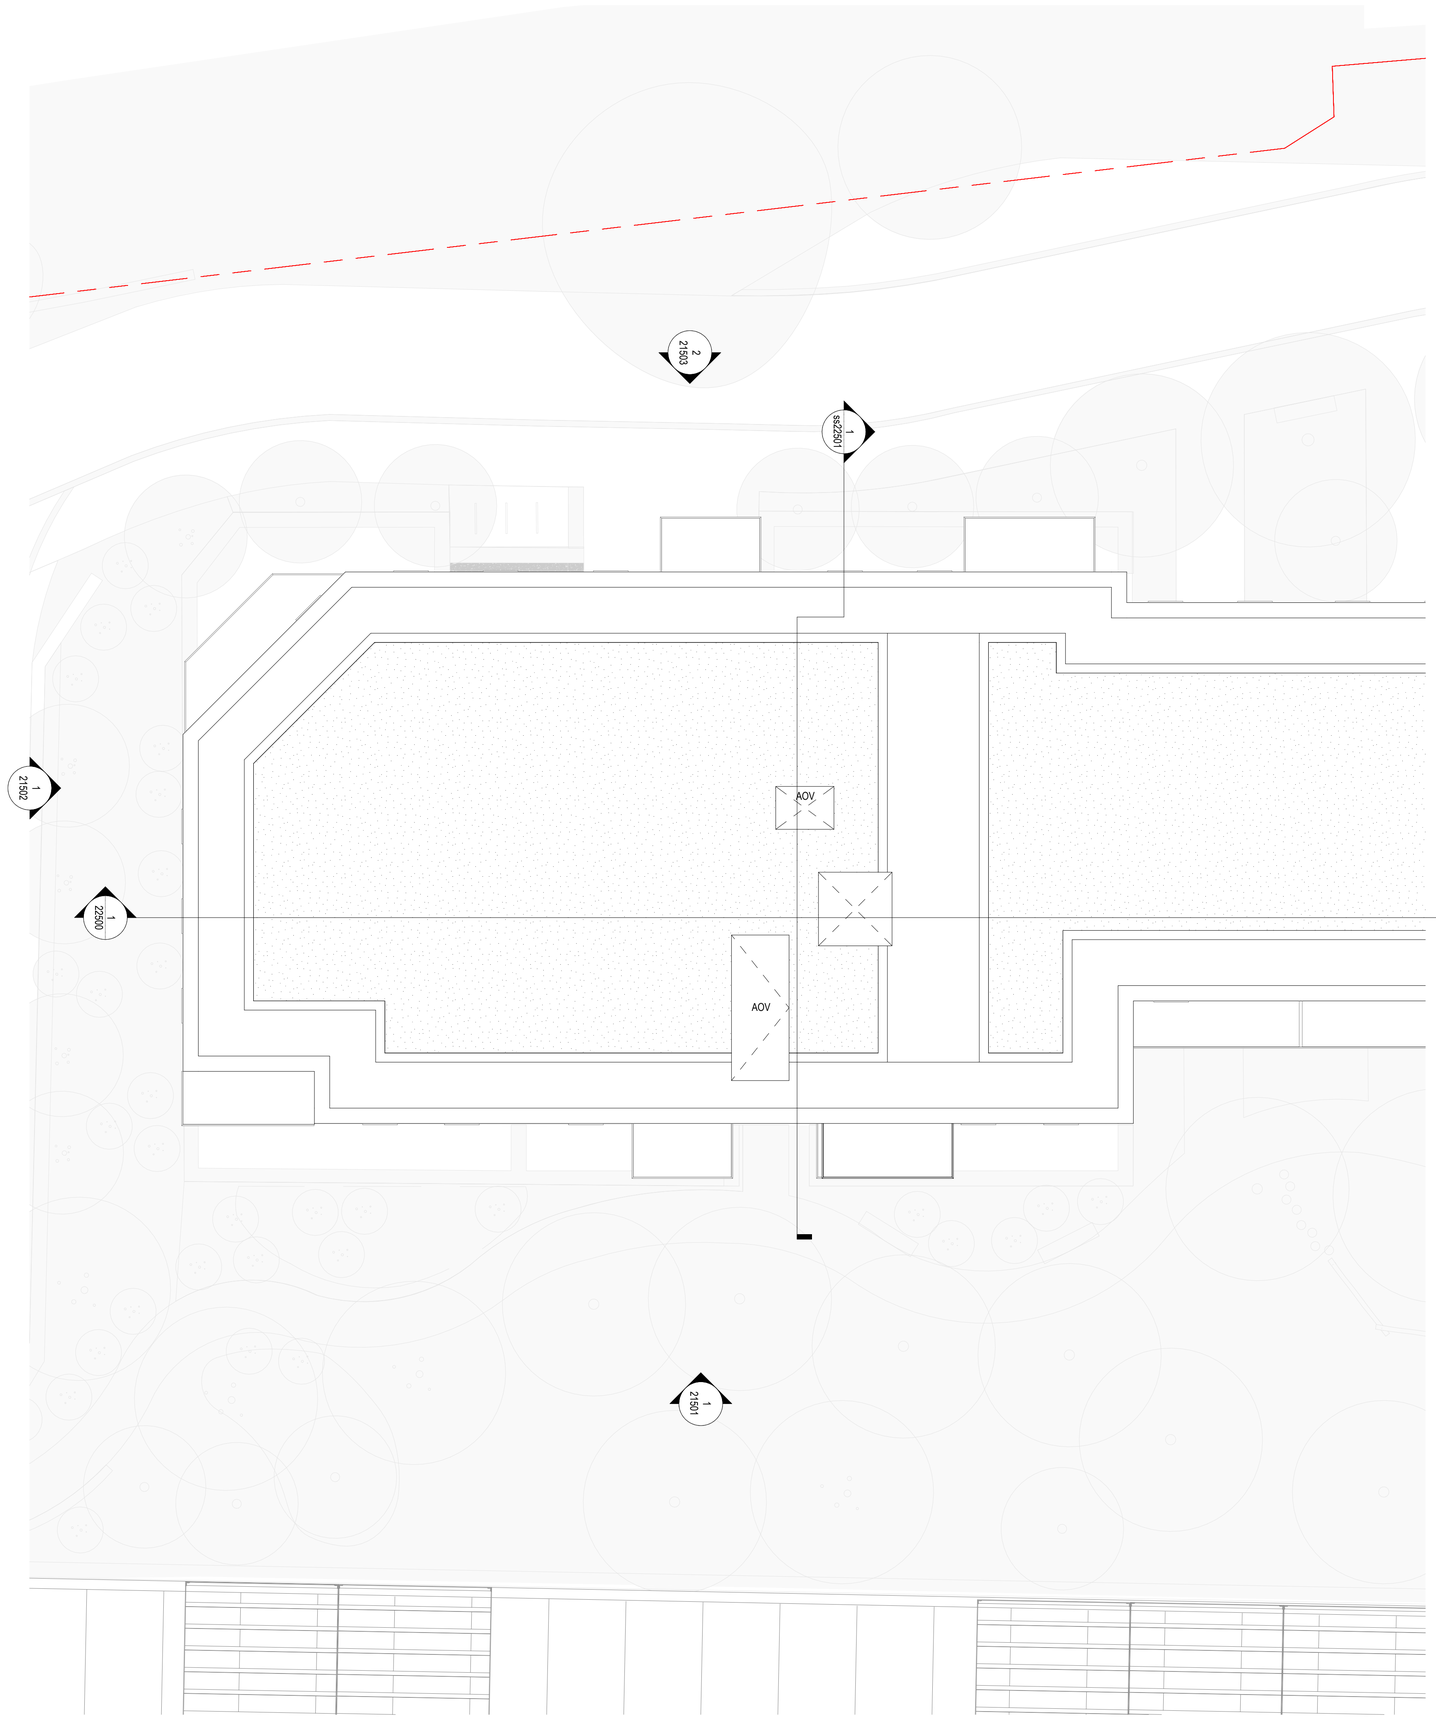

This drawing is COPYRIGHT and shall remain the property of: **ARNEY FENDER KATSALIDIS.**
All rights reserved, including but not limited to The Copyright, Design and Patents Act 1988.

NOTES

Check and verify all dimensions prior to commencement of work.
This drawing shall be read in conjunction with all other contract documents including those by other consultants, and including specifications. Seek clarification of inconsistancies / conflicts.
Figured dimensions shall take precedence to scaled dimensions.

REV	DD/MM/YY	DESCRIPTION	ISSUED BY	CHECK BY
P05	26.06.2026	Planning Issue	JW	AK
P04	24.04.2026	Planning Issue Draft	FM	AK
P03	07.04.2026	Stage 3 Coordination	JW	AK
P02	19.03.2026	Stage 3 Coordination Update	JW	AK
P01	13.03.2026	Stage 3 Coordination Update	JW	AK
P00	13.02.2026	Stage 3 Initial Issue	JW	AK

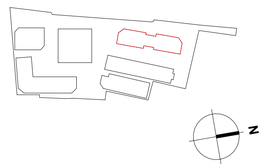

ARCHITECTS

44-46 Scrutton Street
London
EC2A 4HH
London / Melbourne / Sydney

Tel +44 20 3772 7320
Web www.afkstudios.com

Arney Fender Katsalidis

PLANNING CONSULTANT
Barker Parry
33 Bancroft
Hitchin / SG5 1LA

LANDSCAPE
MRG Studio
70 St John Street
London / EC1M 4DT

CLIENT:

CHASE NEW HOMES

PROJECT

Potters Bar High Street

Canada Life Place, High Street
Potters Bar, EN6 5BA

DRAWING TITLE

Block E South
General Arrangement
Level 04 Floor Plan

PROJECT No.	STATUS
44261	For Planning

DRAWN	CHECKED	SCALE
JW	AK	1 : 100 @ A1

DRAWING No.	REVISION
PB-AFK-E-04-DR-A-20504	P05