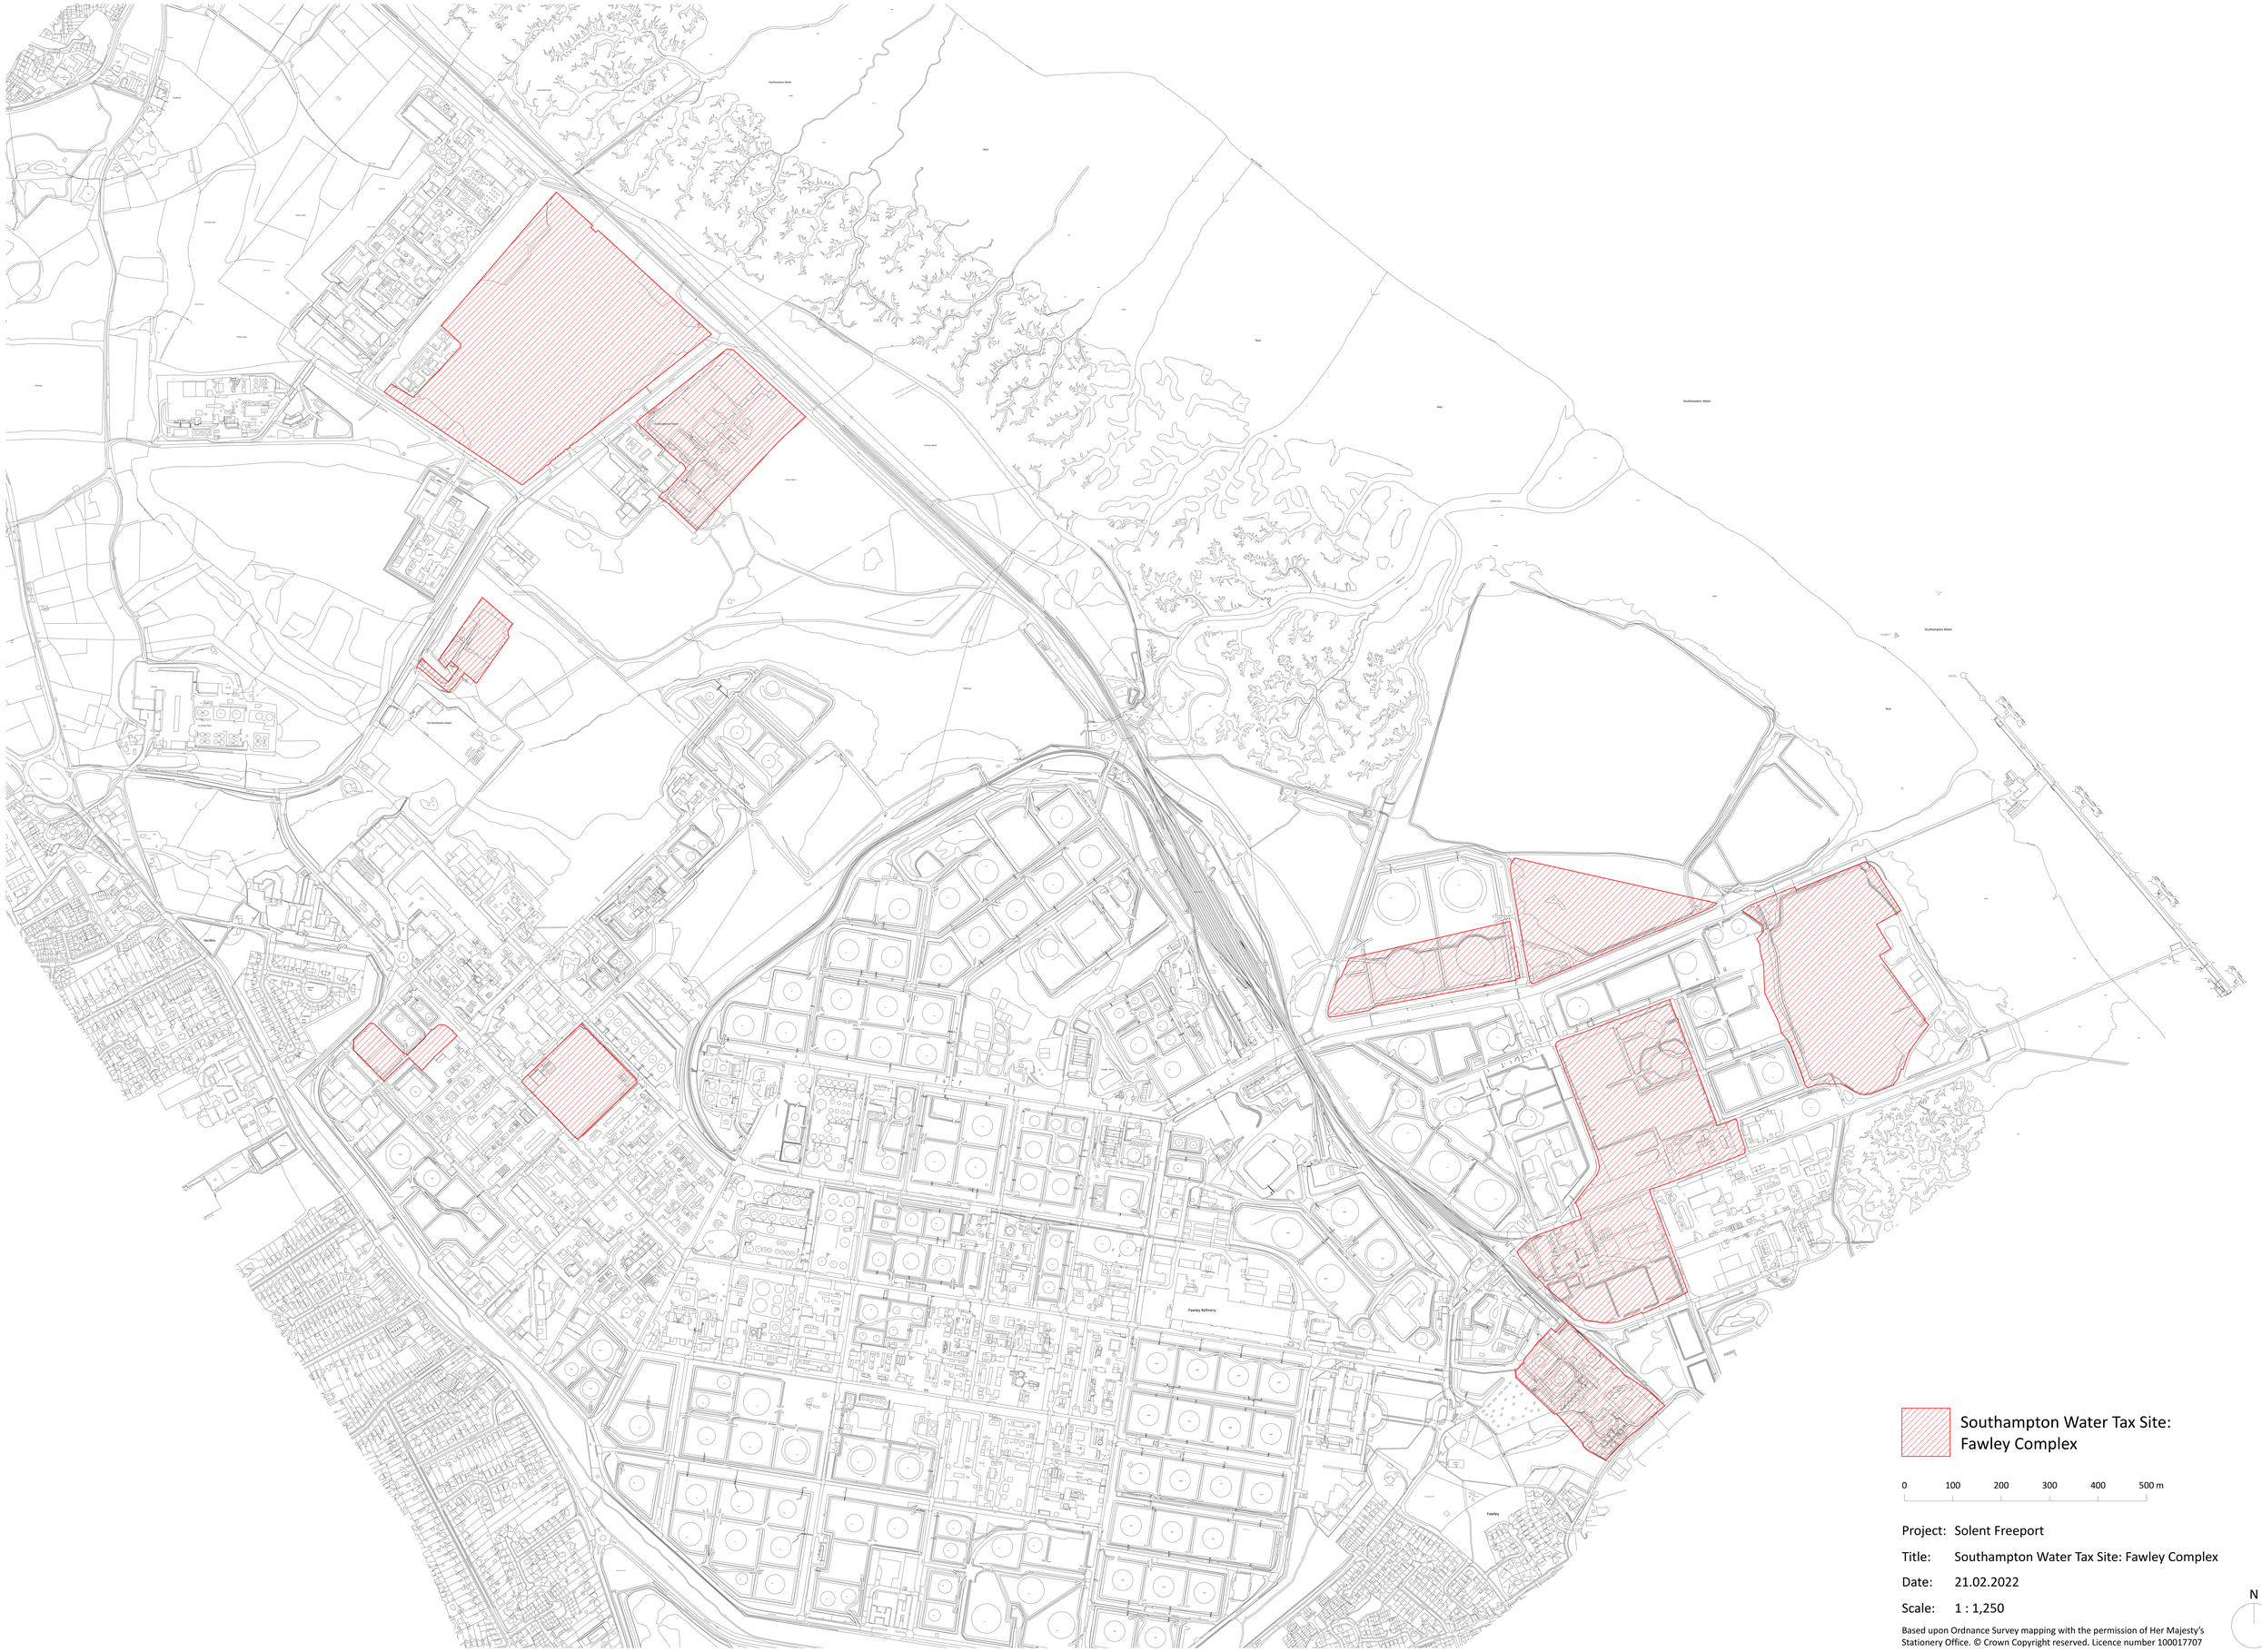

Southampton Water Tax Site:
Fawley Complex

0 100 200 300 400 500 m

Project: Solent Freeport

Title: Southampton Water Tax Site: Fawley Complex

Date: 21.02.2022

Scale: 1 : 1,250

Based upon Ordnance Survey mapping with the permission of Her Majesty's Stationery Office. © Crown Copyright reserved. Licence number 100017707

N