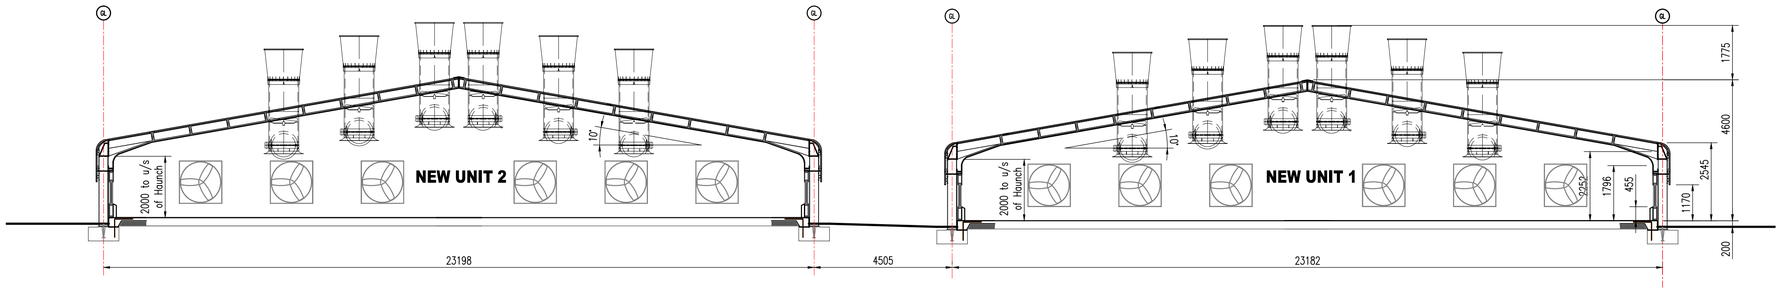

TYPICAL SECTION SCALE 1:100

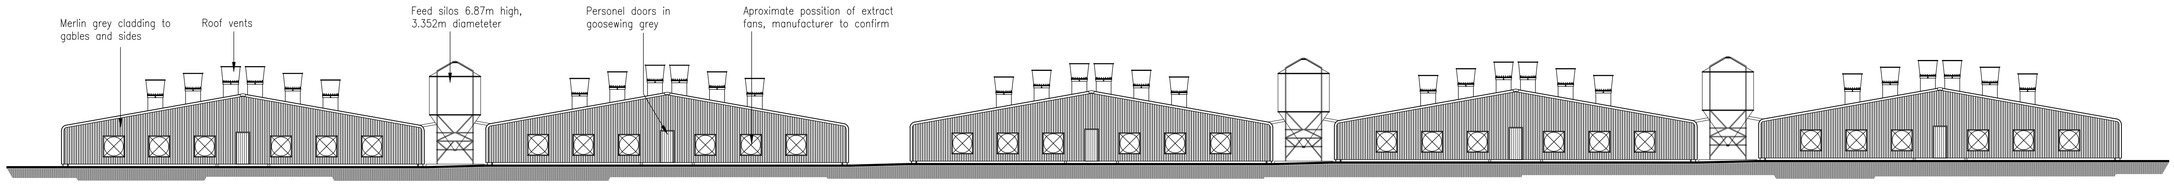

EAST ELEVATION SCALE 1:200

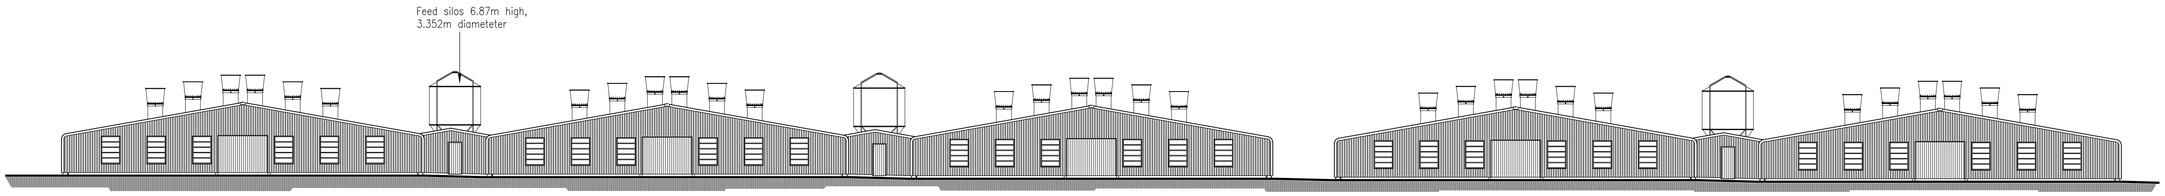

WEST ELEVATION SCALE 1:200

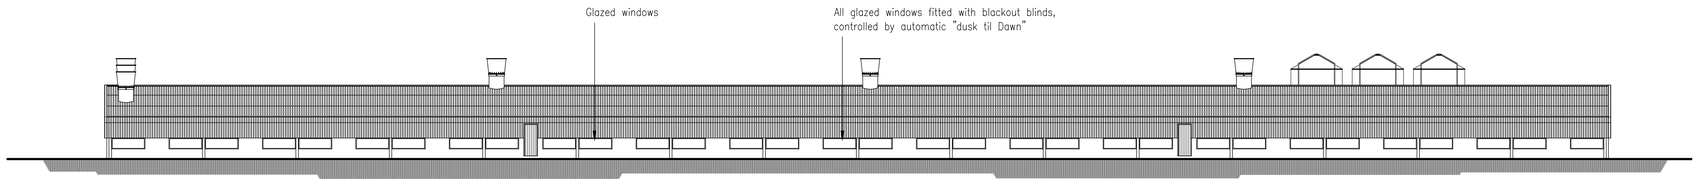

NORTH ELEVATION SCALE 1:200

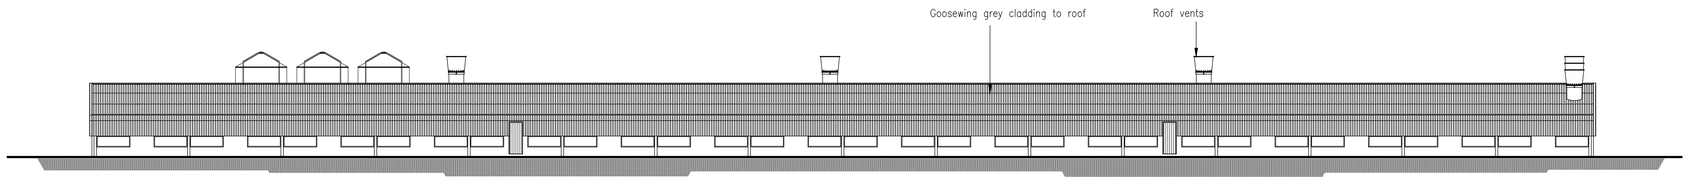

SOUTH ELEVATION SCALE 1:200

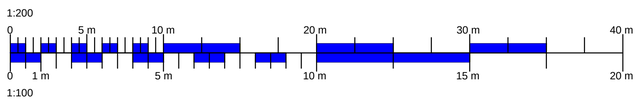

© ACORUS Rural Property Services Ltd.

NOTES
1. If in doubt ask
2. Do not scale, written dimensions to be used only
3. This drawing is confidential and remains the exclusive property of ACORUS.
4. Do not copy unless authorised.

©Crown Copyright 2009. All rights reserved.
Licence number 100020449

REVISIONS

No.	Date	Description	Ver.
A	Jan 2012	East & West Elevations extended	

PLANNING

RICS
acorus rural property services
Chartered Surveyors and Planning Consultants
Mamhead Castle, Mamhead, Devon, EX6 8HD
Tel: (01626) 892638 Fax: (01626) 899900

JOB TITLE
Sutton Veny farm
Sutton Veny
Warminster
Wiltshire, BA12 7BZ

CLIENT
Amber Real Estate Investments Ltd.

DATE	SCALE
January 2012	As shown @ A1
ORIGIN: JL	VERIFIED: JW

DRAWING TITLE
Section & Elevations

FILE REF.	DRAWING No.	REV.
	200/05	A