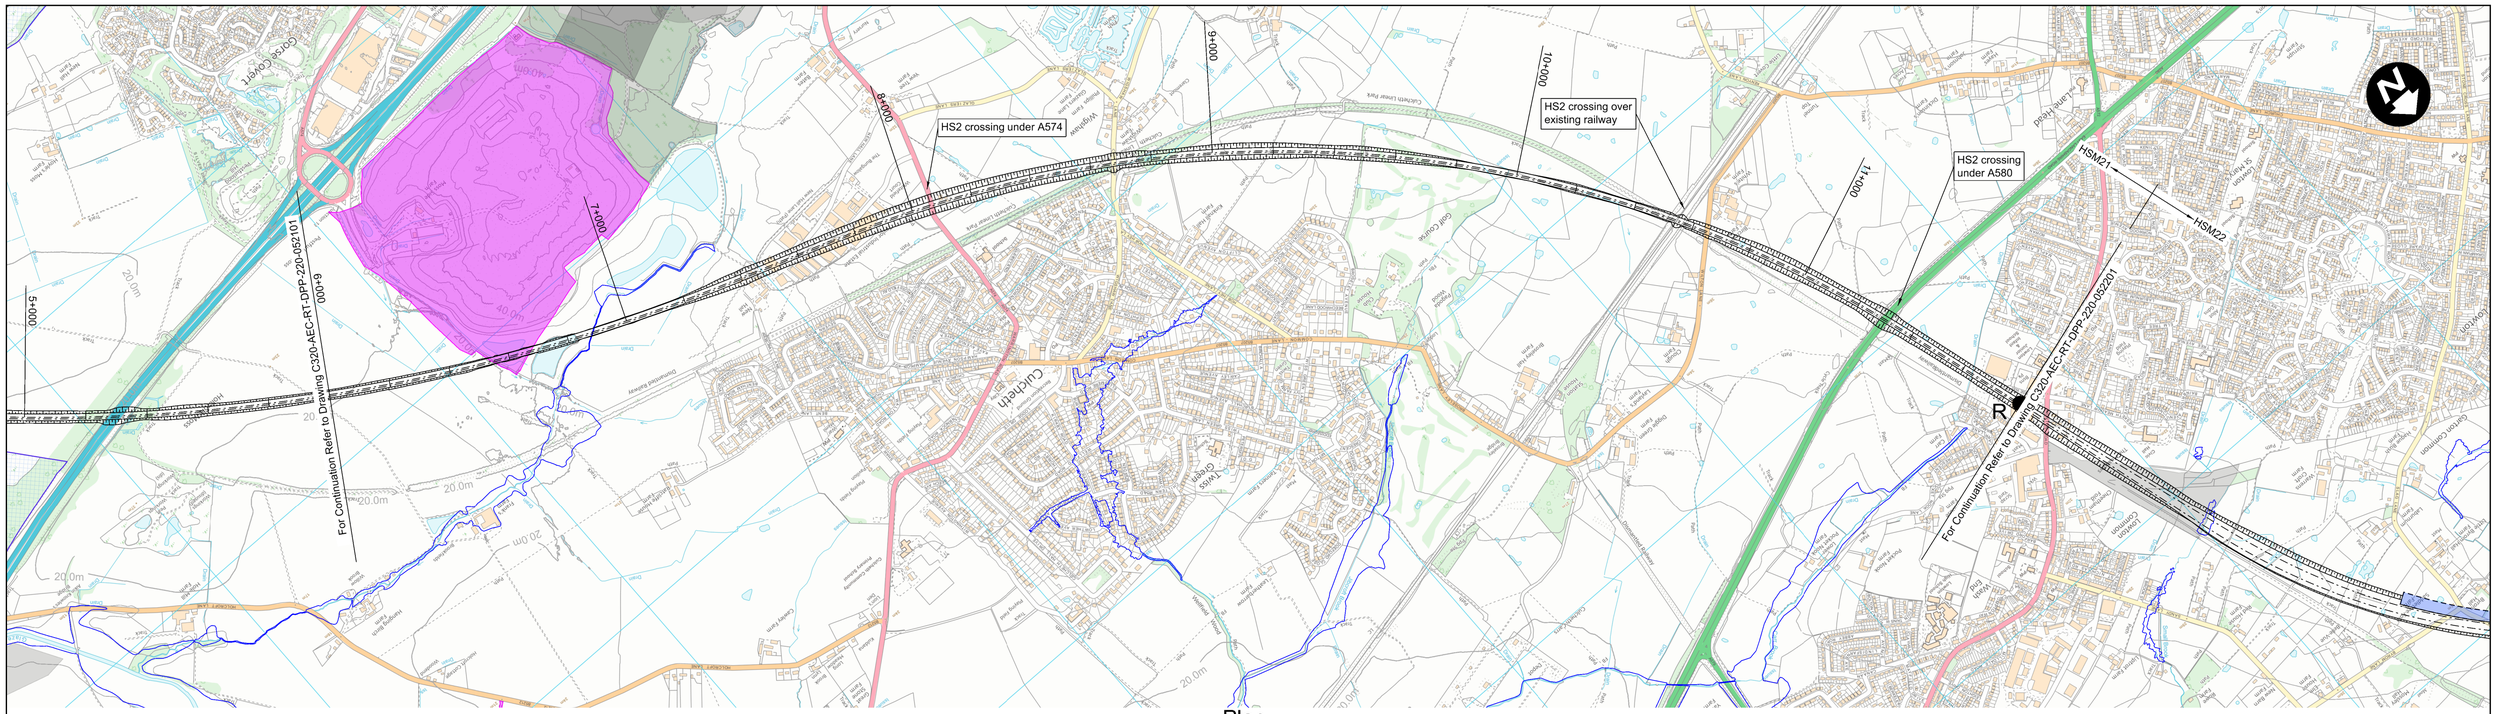

Plan

Scale 1:10,000 @ A1

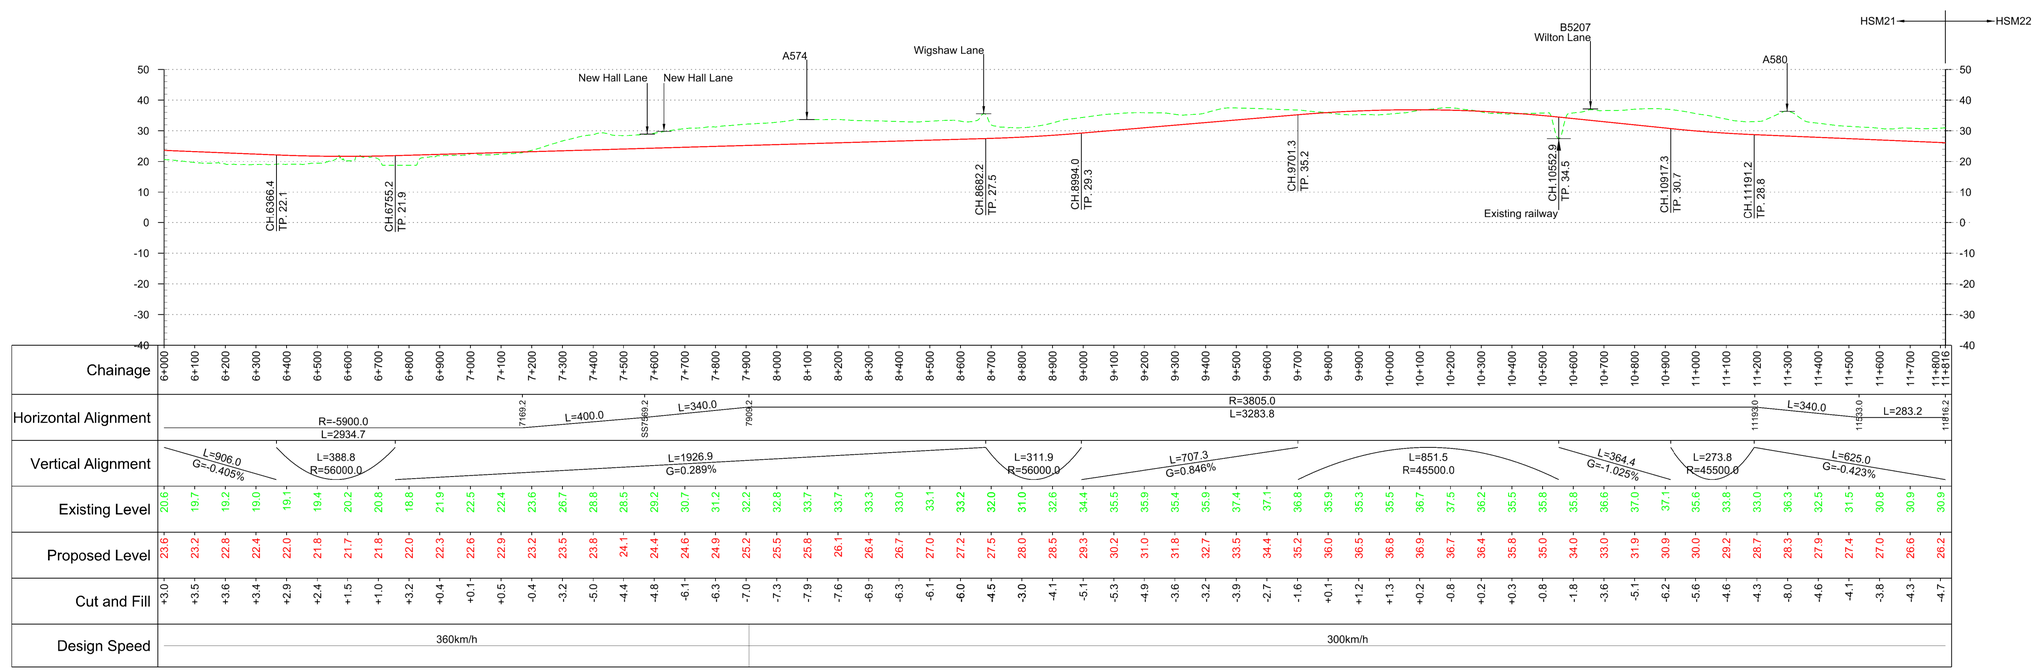

Profile

Scale H:1:10,000 V:1:1000 @ A1

METRES @ 1:10000 0 100 200 500 1000

METRES @ 1:1000 0 10 20 50 100

Fit for Condition A

Rev	Description	Drawn	Checked	Con App	HS2 App
P08	Issued for Condition A	MB 08/07/13	DC 08/07/13	JG 08/07/13	
P07	Issued for Condition A	06/07/13	DC 05/07/13	JG 05/07/13	
P06	Issued for Condition A	KB 20/06/13	DC 21/06/13	JG 21/06/13	
P05	For Review	KB 03/06/13	DC 03/06/13	JG 03/06/13	
P04	For Review	KB 31/05/13	DC 31/05/13	JG 31/05/13	

HS2 accepts no responsibility for any circumstances which arise from the reproduction of this document after alteration, amendment or abbreviation or if it is issued in part or issued incompletely in any way.

© Crown Copyright and database right 2012. All rights reserved. Ordnance Survey Licence number 100049190

© Crown Copyright material is reproduced with the permission of Land Registry under delegated authority from the Controller of HMSO.

This material was last updated on 2012 and may not be copied, distributed, sold or published without the formal permission of Land Registry. Only an official copy of a title plan or register obtained from the Land Registry may be used for legal or other official purposes.

Scale with caution as distortion can occur.

Legends/Notes:

Key Environmental Features Legend

- World Heritage Site
- Ramsar
- Special Areas of Conservation
- Special Protection Areas
- SSSI
- National Nature Reserves
- Area of Outstanding Natural Beauty
- National Park
- Scheduled Monuments
- Registered Parks and Gardens
- Historical Battlefields
- Active and/or Authorised Landfill
- Historical Landfill
- Flood Zones

Legend

- Track Centrelines
- Viaduct
- Tunnel
- Fully Retained Cutting/Fill
- 10 Major Contour
- Ground Profile
- Track Profile
- Minor Contour
- Node

Retained structures will be used at depths of 15m or greater

Engineering Earthworks

- Railway Cutting
- Railway Embankment
- HS2 Depot/Station Operational Boundary

Registered in England
Registration No. 06791686
Registered office:
Eland House,
Bressenden Place,
London, SW1E 5DU

Creator/Originator: AECOM

HS2 Security Classification: INTERNAL

Zone: Manchester Leg North of Crewe

Project/Contract: West Midlands to Manchester Route

Design Stage: Pre-Consultation

Discipline/Function: Railway Track

Drawing Title: Route HSM21 Plan and Profile Sheet 2 of 2

Drawn	Checked	Approved
MB	DC	JG

Date	Scale	Size
10/04/2013	AS SHOWN	A1

Drawing No.: C320-AEC-RT-DPP-220-052102

Rev.: P08