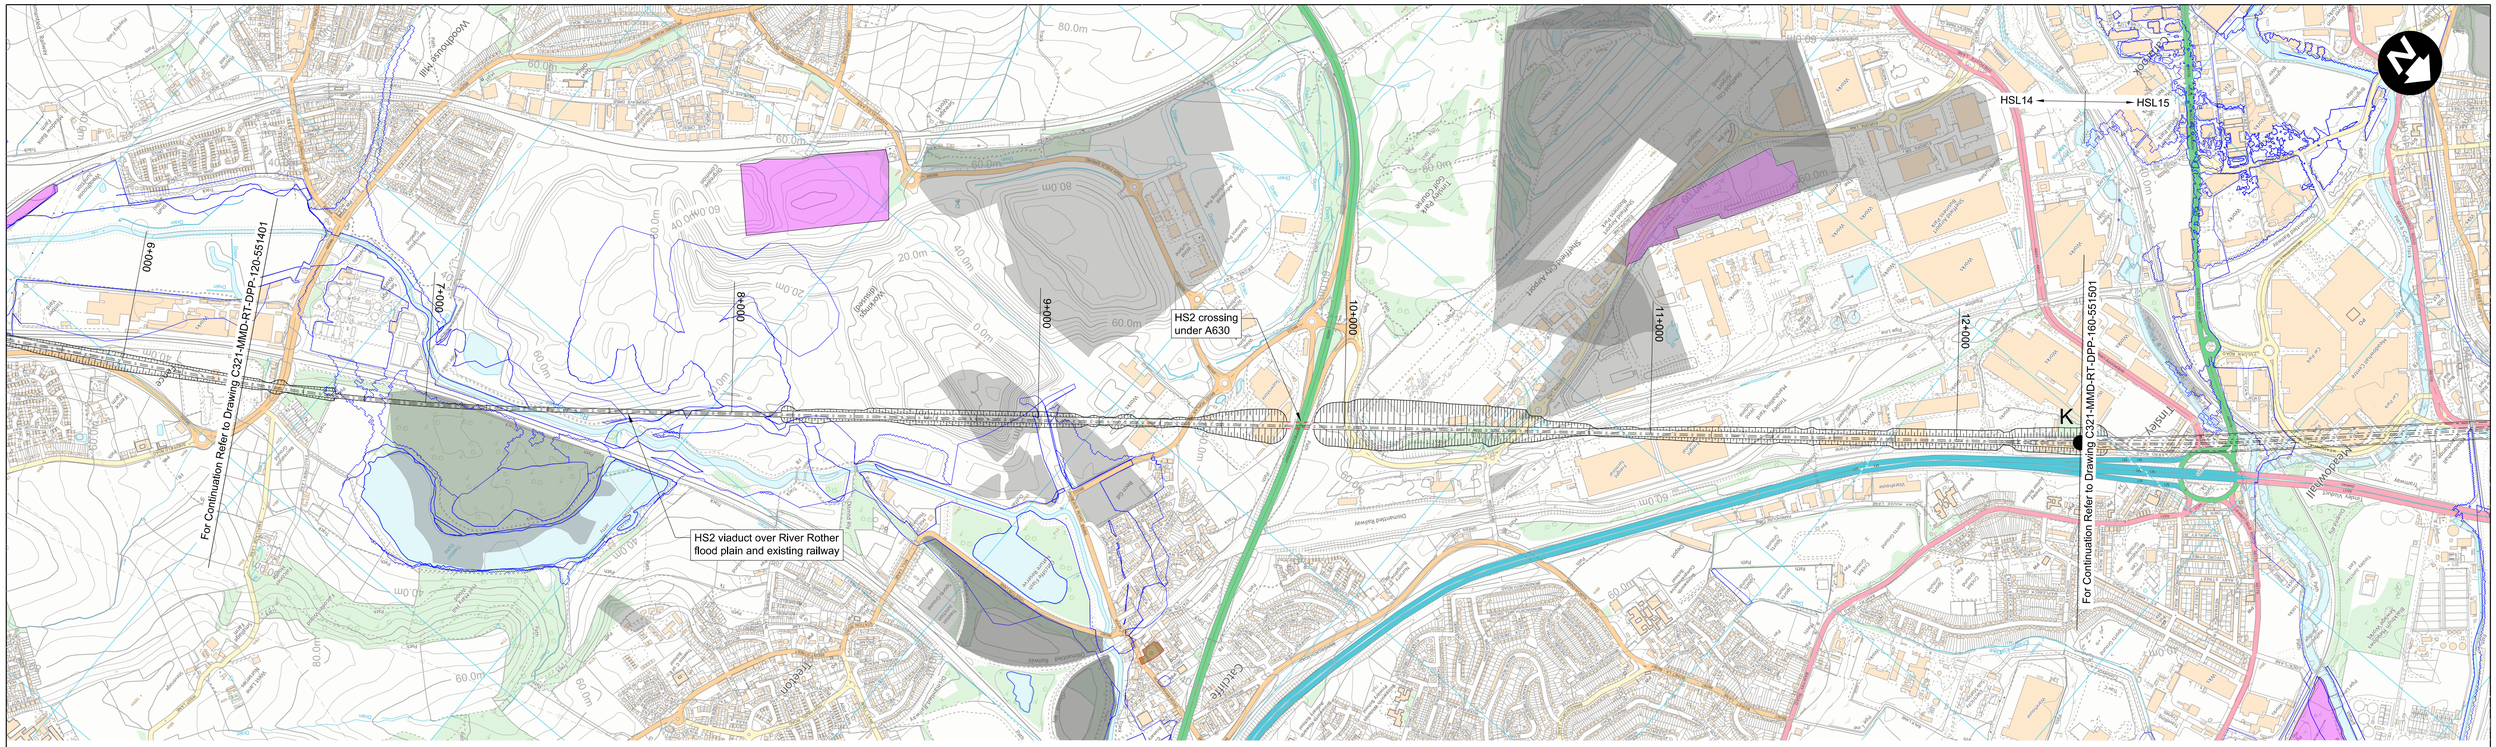

Plan

Scale 1:10,000 @ A1

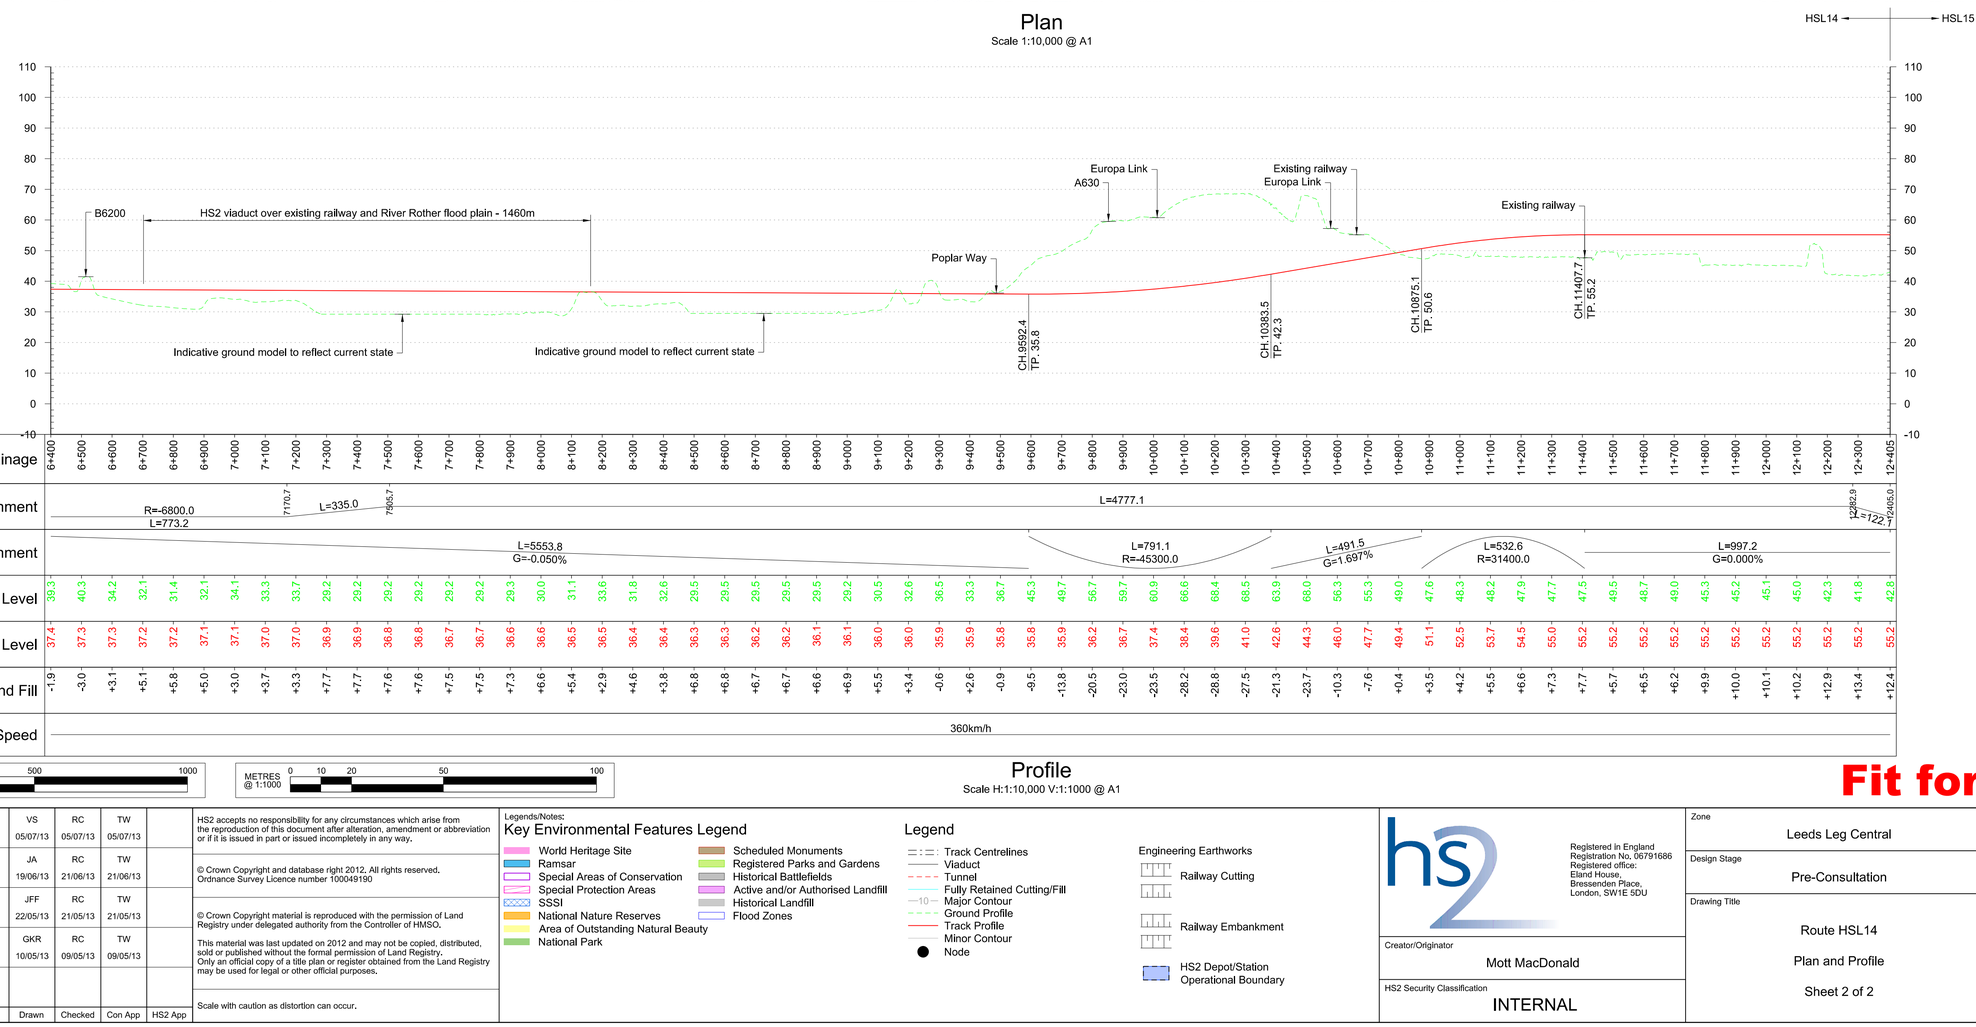

Chainage	Existing Level	Proposed Level	Cut and Fill
6+400	39.3	37.4	-1.9
6+500	40.3	37.3	-3.0
6+600	34.2	37.3	+3.1
6+700	32.1	37.2	+5.1
6+800	31.4	37.2	+5.8
6+900	32.1	37.1	+5.0
7+000	34.1	37.1	+3.0
7+100	33.3	37.0	+3.7
7+200	33.7	37.0	+3.3
7+300	29.2	36.9	+7.7
7+400	29.2	36.9	+7.7
7+500	29.2	36.8	+7.6
7+600	29.2	36.8	+7.6
7+700	29.2	36.7	+7.5
7+800	29.2	36.7	+7.5
7+900	29.3	36.6	+7.3
8+000	30.0	36.6	+6.6
8+100	31.1	36.5	+5.4
8+200	33.6	36.5	+2.9
8+300	31.8	36.4	+4.6
8+400	32.6	36.4	+3.8
8+500	29.5	36.3	+6.8
8+600	29.5	36.3	+6.8
8+700	29.5	36.2	+6.7
8+800	29.5	36.2	+6.7
8+900	29.5	36.1	+6.6
9+000	29.2	36.1	+6.9
9+100	30.5	36.0	+5.5
9+200	32.6	36.0	+3.4
9+300	36.5	35.9	-0.6
9+400	33.3	35.9	+2.6
9+500	36.7	35.8	-0.9
9+600	45.3	35.8	-9.5
9+700	49.7	35.9	-13.8
9+800	56.7	36.2	-20.5
9+900	59.7	36.7	-23.0
10+000	60.9	37.4	-23.5
10+100	66.6	38.4	-28.2
10+200	68.4	39.6	-28.8
10+300	68.5	41.0	-27.5
10+400	63.9	42.6	-21.3
10+500	68.0	44.3	-23.7
10+600	56.3	46.0	-10.3
10+700	55.3	47.7	-7.6
10+800	49.0	49.4	+0.4
10+900	47.6	51.1	+3.5
11+000	48.3	52.5	+4.2
11+100	48.2	53.7	+5.5
11+200	47.9	54.5	+6.6
11+300	47.7	55.0	+7.3
11+400	47.5	55.2	+7.7
11+500	49.5	55.2	+5.7
11+600	48.7	55.2	+6.5
11+700	49.0	55.2	+6.2
11+800	45.3	55.2	+9.9
11+900	45.2	55.2	+10.0
12+000	45.1	55.2	+10.1
12+100	45.0	55.2	+10.2
12+200	42.3	55.2	+12.9
12+300	41.8	55.2	+13.4
12+405	42.8	55.2	+12.4

METRES @ 1:10000 0 100 200 500 1000

METRES @ 1:1000 0 10 20 50 100

Profile

Scale H:1:10,000 V:1:1000 @ A1

Fit for Condition A

Rev	Description	Drawn	Checked	Con App	HS2 App
P04	Fit for Condition A	VS 05/07/13	RC 05/07/13	TW 05/07/13	
P03	Fit for Condition A	JA 19/06/13	RC 21/06/13	TW 21/06/13	
P02	Client's Comments Addressed	JFF 22/05/13	RC 21/05/13	TW 21/05/13	
P01		GKR 10/05/13	RC 09/05/13	TW 09/05/13	

HS2 accepts no responsibility for any circumstances which arise from the reproduction of this document after alteration, amendment or abbreviation or if it is issued in part or issued incompletely in any way.

© Crown Copyright and database right 2012. All rights reserved. Ordnance Survey Licence number 100049190

© Crown Copyright material is reproduced with the permission of Land Registry under delegated authority from the Controller of HMSO.

This material was last updated on 2012 and may not be copied, distributed, sold or published without the formal permission of Land Registry. Only an official copy of a title plan or register obtained from the Land Registry may be used for legal or other official purposes.

Scale with caution as distortion can occur.

Legends/Notes:

Key Environmental Features Legend

- World Heritage Site
- Ramsar
- Special Areas of Conservation
- Special Protection Areas
- SSSI
- National Nature Reserves
- Area of Outstanding Natural Beauty
- National Park
- Scheduled Monuments
- Registered Parks and Gardens
- Historical Battlefields
- Active and/or Authorised Landfill
- Historical Landfill
- Flood Zones

Legend

- Track Centrelines
- Viaduct
- Tunnel
- Fully Retained Cutting/Fill
- Major Contour
- Ground Profile
- Track Profile
- Minor Contour
- Node

Engineering Earthworks

- Railway Cutting
- Railway Embankment
- HS2 Depot/Station Operational Boundary

Registered In England
Registration No. 06791686
Registered office:
Eland House,
Bressenden Place,
London, SW1E 5DU

Creator/Originator: Mott MacDonald

HS2 Security Classification: INTERNAL

Zone: Leeds Leg Central

Project/Contract: West Midlands to Leeds Route

Design Stage: Pre-Consultation

Discipline/Function: Railway Track

Drawing Title: Route HSL14 Plan and Profile Sheet 2 of 2

Drawn	Checked	Approved
JA	RC	TW

Date	Scale	Size
09/05/2013	1:10000	A1

Drawing No.: C321-MMD-RT-DPP-120-551402

Rev.: P04