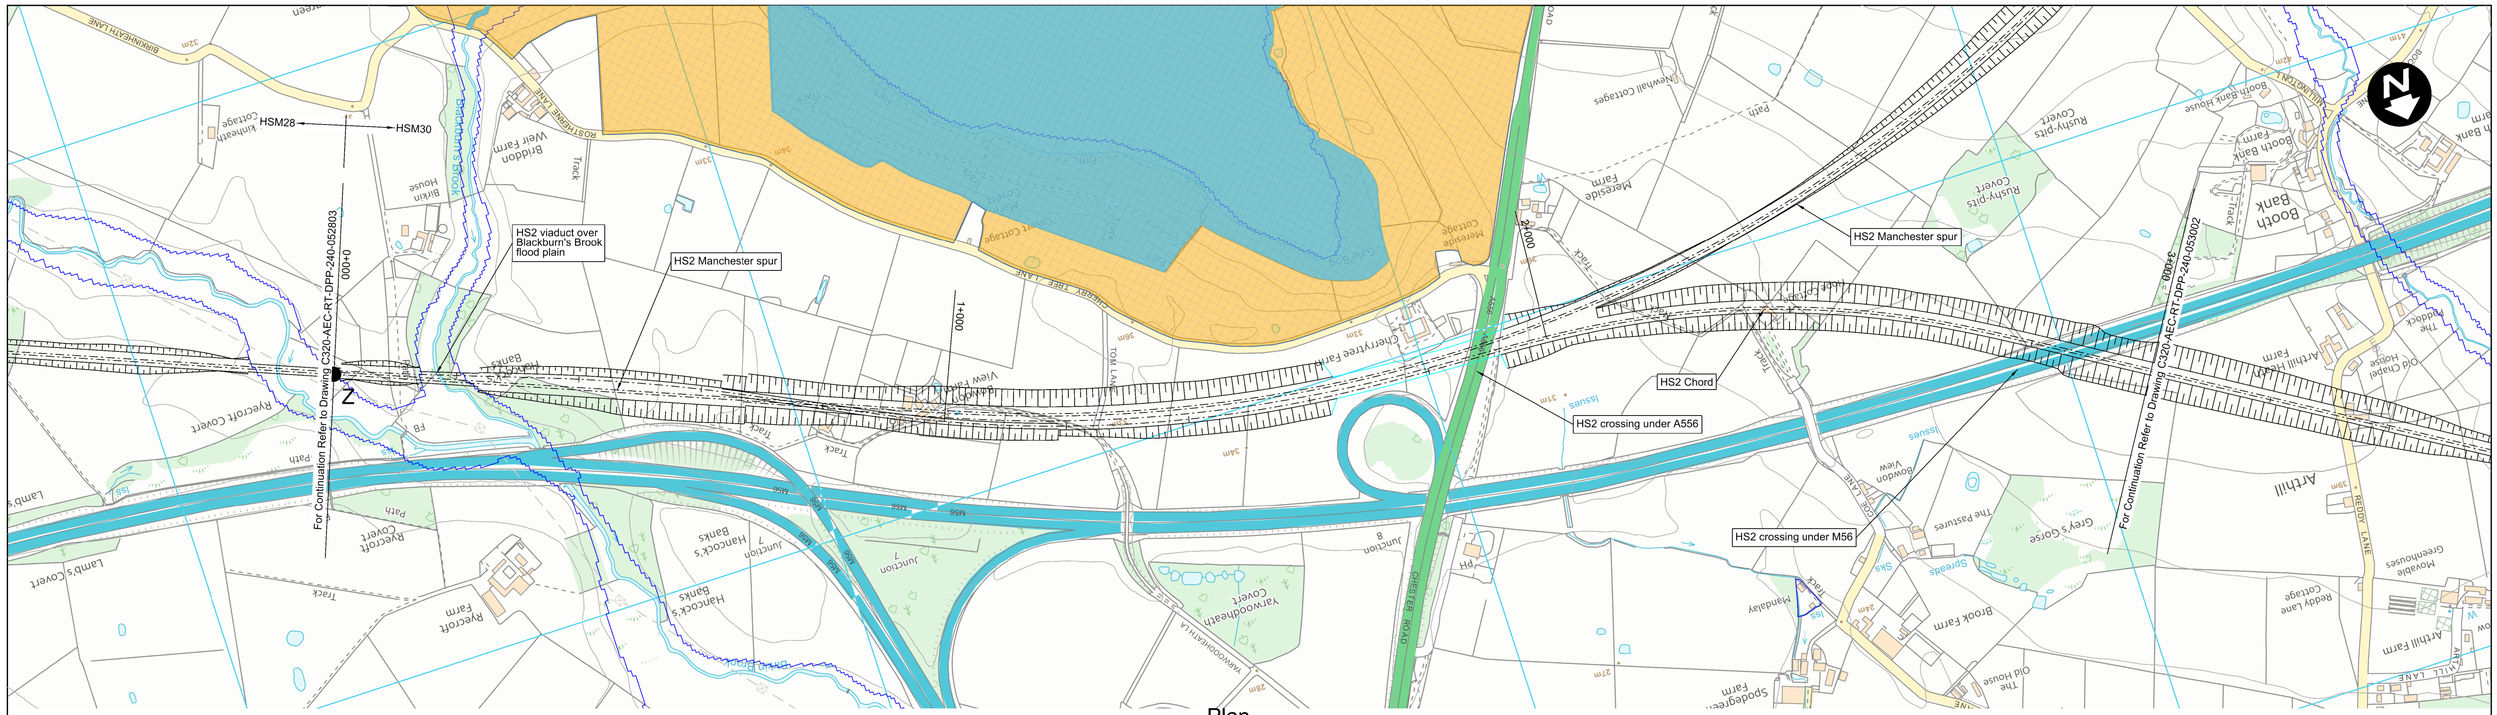

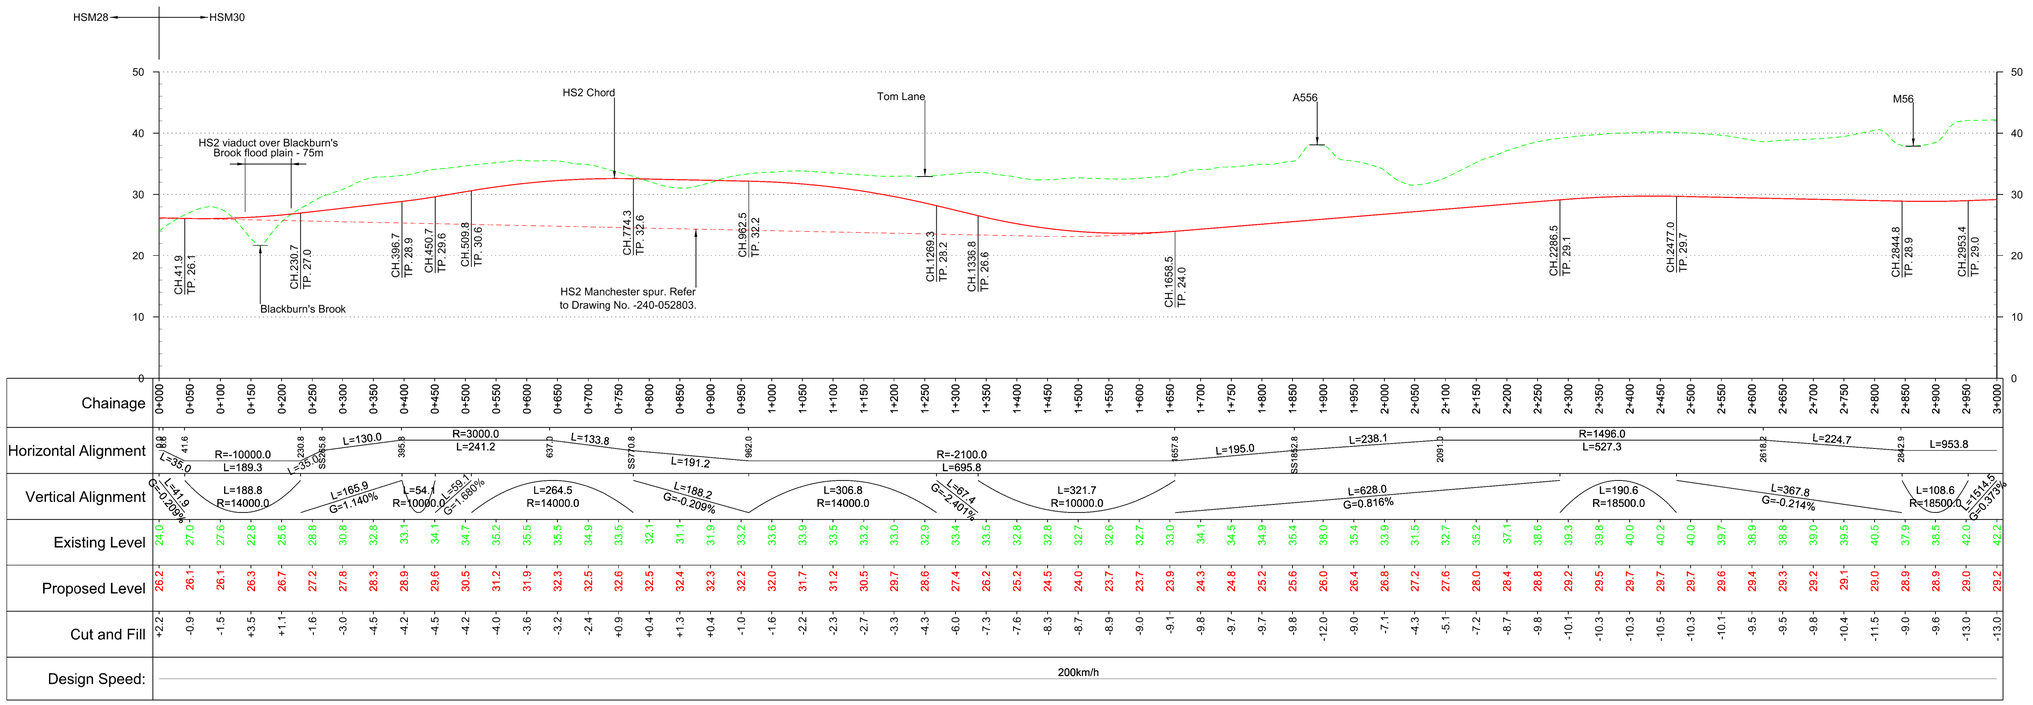

Profile
Scale H:1:5,000 V:1:500 @ A1

Fit for Condition A

METRES @ 1:5000 0 50 100 200 500

METRES @ 1:500 0 5 10 20 50

Rev	Description	Drawn	Checked	Con App	HS2 App
P06	Issued for Condition A	MB 08/07/13	DC 08/07/13	JG 08/07/13	
P05	Issued for Condition A	06/07/13	DC 05/07/13	JG 05/07/13	
P04	Issued for Condition A	KB 20/06/13	DC 21/06/13	JG 21/06/13	
P03	For Review	KB 31/05/13	DC 31/05/13	JG 31/05/13	
P02	For Review	KB 20/05/13	DC 20/05/13	JG 20/05/13	

HS2 accepts no responsibility for any circumstances which arise from the reproduction of this document after alteration, amendment or abbreviation or if it is issued in part or issued incompletely in any way.

© Crown Copyright and database right 2012. All rights reserved. Ordnance Survey Licence number 100049190

© Crown Copyright material is reproduced with the permission of Land Registry under delegated authority from the Controller of HMSO.

This material was last updated on 2012 and may not be copied, distributed, sold or published without the formal permission of Land Registry. Only an official copy of a title plan or register obtained from the Land Registry may be used for legal or other official purposes.

Scale with caution as distortion can occur.

Legends/Notes:

Key Environmental Features Legend

- World Heritage Site
- Ramsar
- Special Areas of Conservation
- Special Protection Areas
- SSSI
- National Nature Reserves
- Area of Outstanding Natural Beauty
- National Park
- Scheduled Monuments
- Registered Parks and Gardens
- Historical Battlefields
- Active and/or Authorised Landfill
- Historical Landfill
- Flood Zones

Legend

- Track Centrelines
- Viaduct
- Tunnel
- Fully Retained Cutting/Fill
- Major Contour
- Ground Profile
- Track Profile
- Minor Contour
- Node
- Retained structures will be used at depths of 15m or greater

Engineering Earthworks

- Railway Cutting
- Railway Embankment
- HS2 Depot/Station Operational Boundary

Registered in England
Registration No. 06791686
Registered office:
Eland House,
Bressenden Place,
London, SW1E 5DU

Creator/Originator: AECOM

HS2 Security Classification: INTERNAL

Zone: Manchester Metropolitan Spur

Design Stage: Pre-Consultation

Drawing Title: Route HSM30 Plan and Profile Sheet 1 of 3

Project/Contract: West Midlands to Manchester Route

Discipline/Function: Railway Track

Drawn	Checked	Approved
MB	DC	JG

Date	Scale	Size
26/04/2013	AS SHOWN	A1

Drawing No.: C320-AEC-RT-DPP-240-053001

Rev.: P06