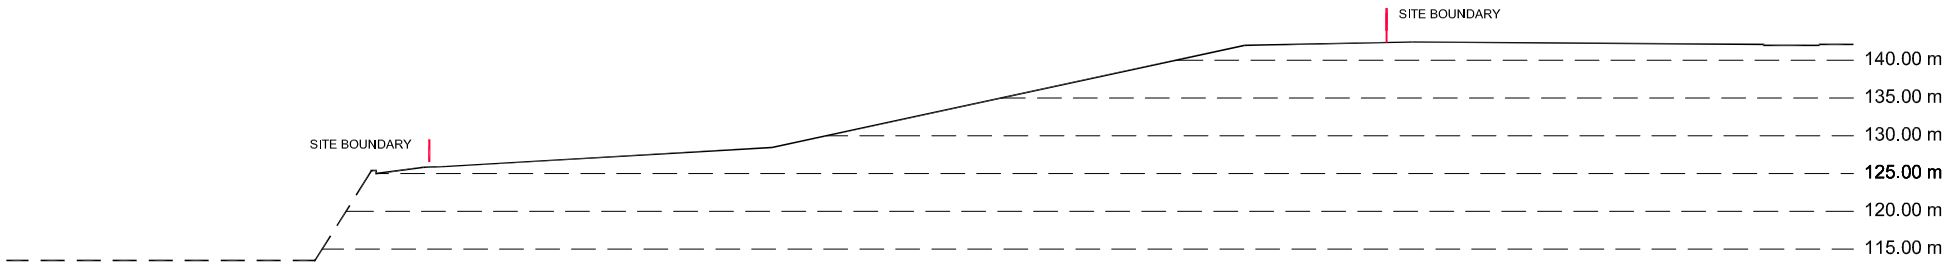

SITE SECTION SS 3

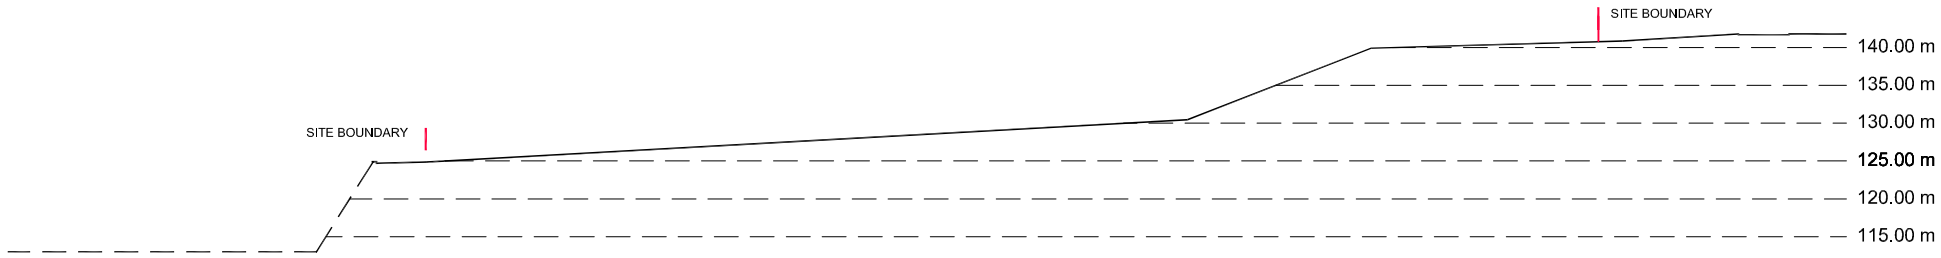

SITE SECTION SS 2

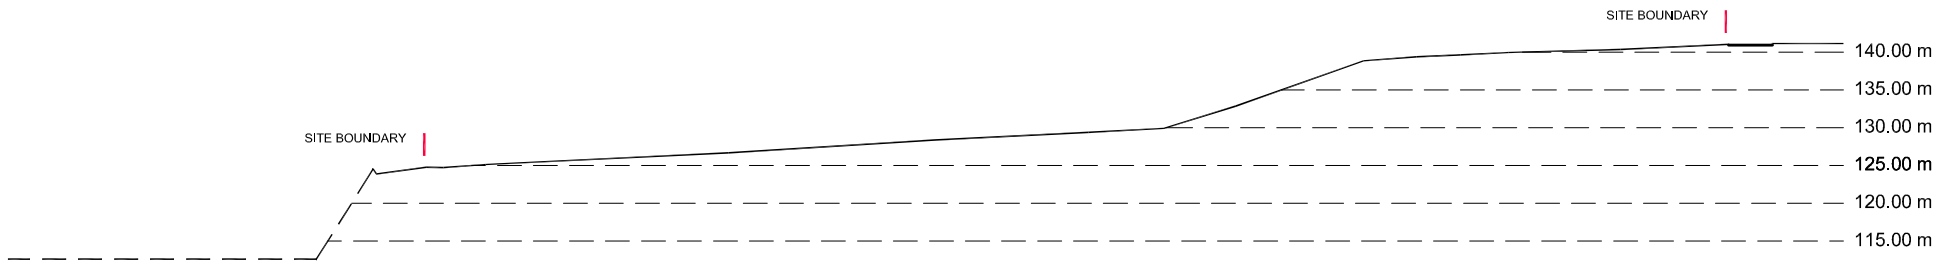

SITE SECTION SS 1

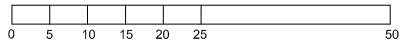

Notes:

1. Do not scale from this drawing.
2. All dimensions are in millimeters unless otherwise stated.
3. All dimensions must be checked on site.
4. The designers shall be notified of any discrepancies.
5. This drawing has been produced for sole use on this project and is not intended for use by any other person or any other purpose.

FOR SECTION REFERENCES REFER TO SITE LAYOUT PLAN: DWG. CPPL-04/ 10-01

REV	DATE	REVISION DETAILS	BY
/	19.07.12	PLANNING APPLICATION Issue	

entran
environmental & transportation

12 GREENWAY FARM, BATH ROAD,
BRISTOL, BS30 5RL

TEL : 0117 937 4077

PROJECT TITLE
Advanced Conversion Technology & Anaerobic Digestion Facility, MICHELDEVER

DRAWING TITLE
Existing Site Sections (SS)

CLIENT
Clean Power Properties Ltd & Network Rail Infrastructure Ltd

STATUS
PLANNING APPLICATION

SCALE	DRAWN
1:1000 AT A3	JW
CHECKED	APPROVED
RW	RW

DRG SIZE	DATE	DRAWING NUMBER	REV
A3	09.07.12	CPPL-04/05-01	/