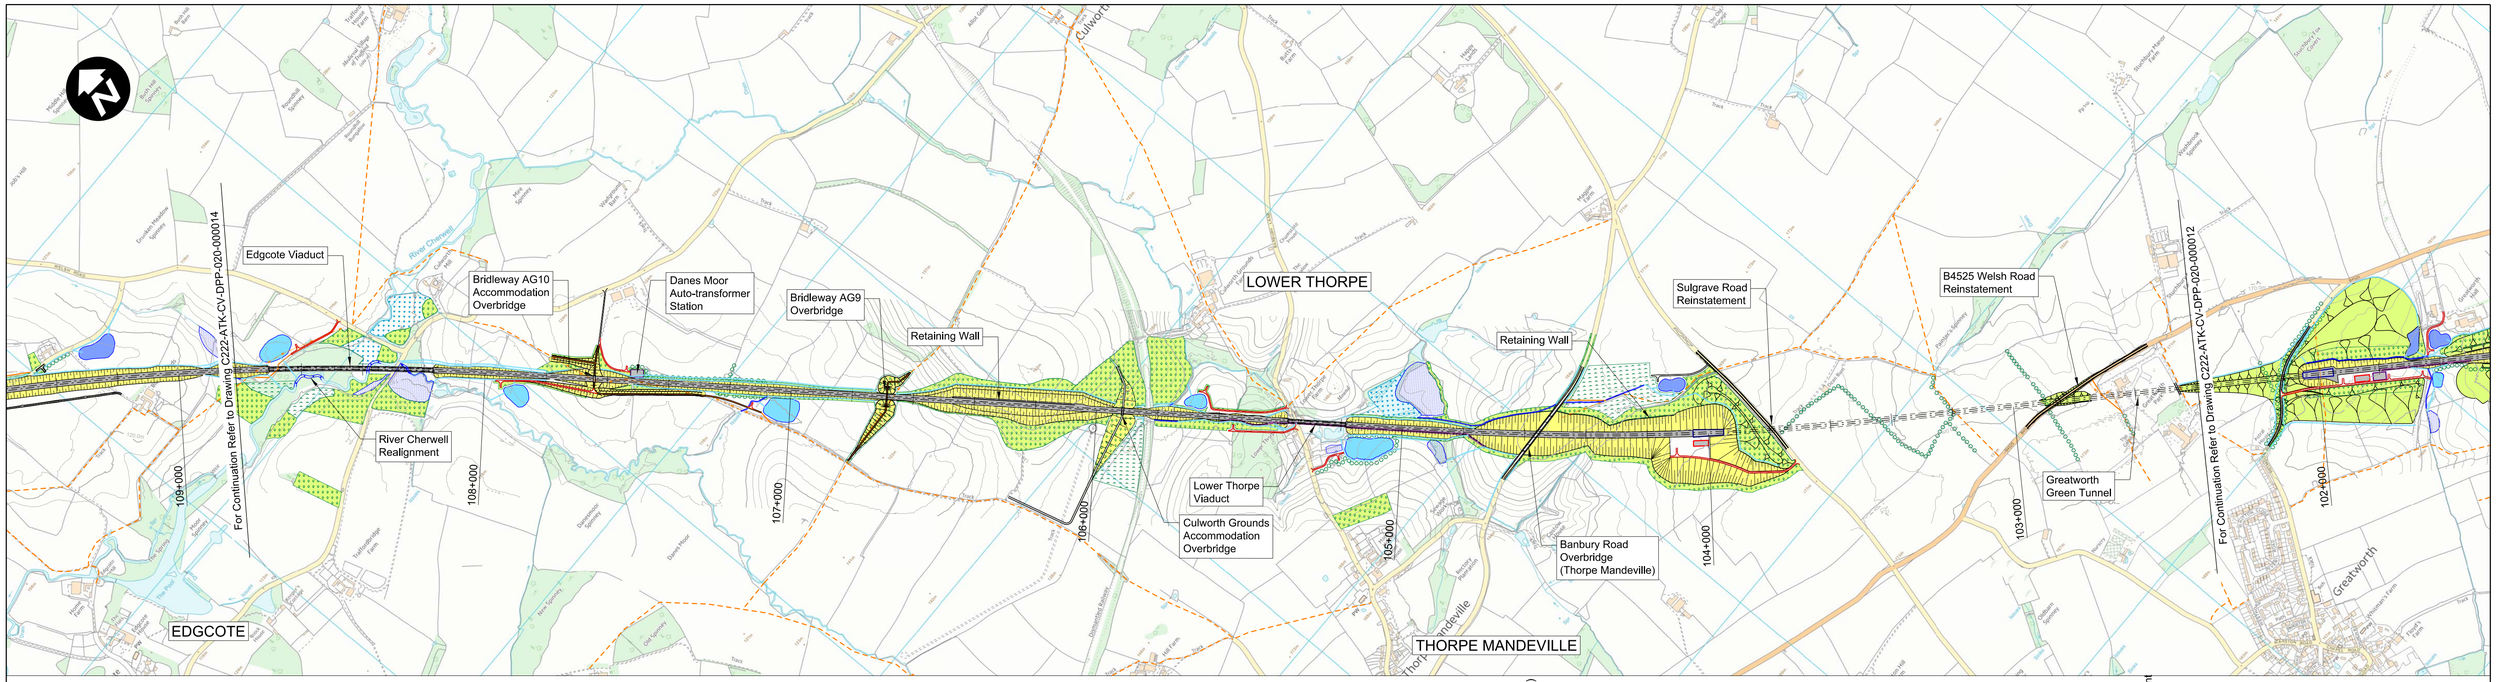

Plan

Scale 1:10000

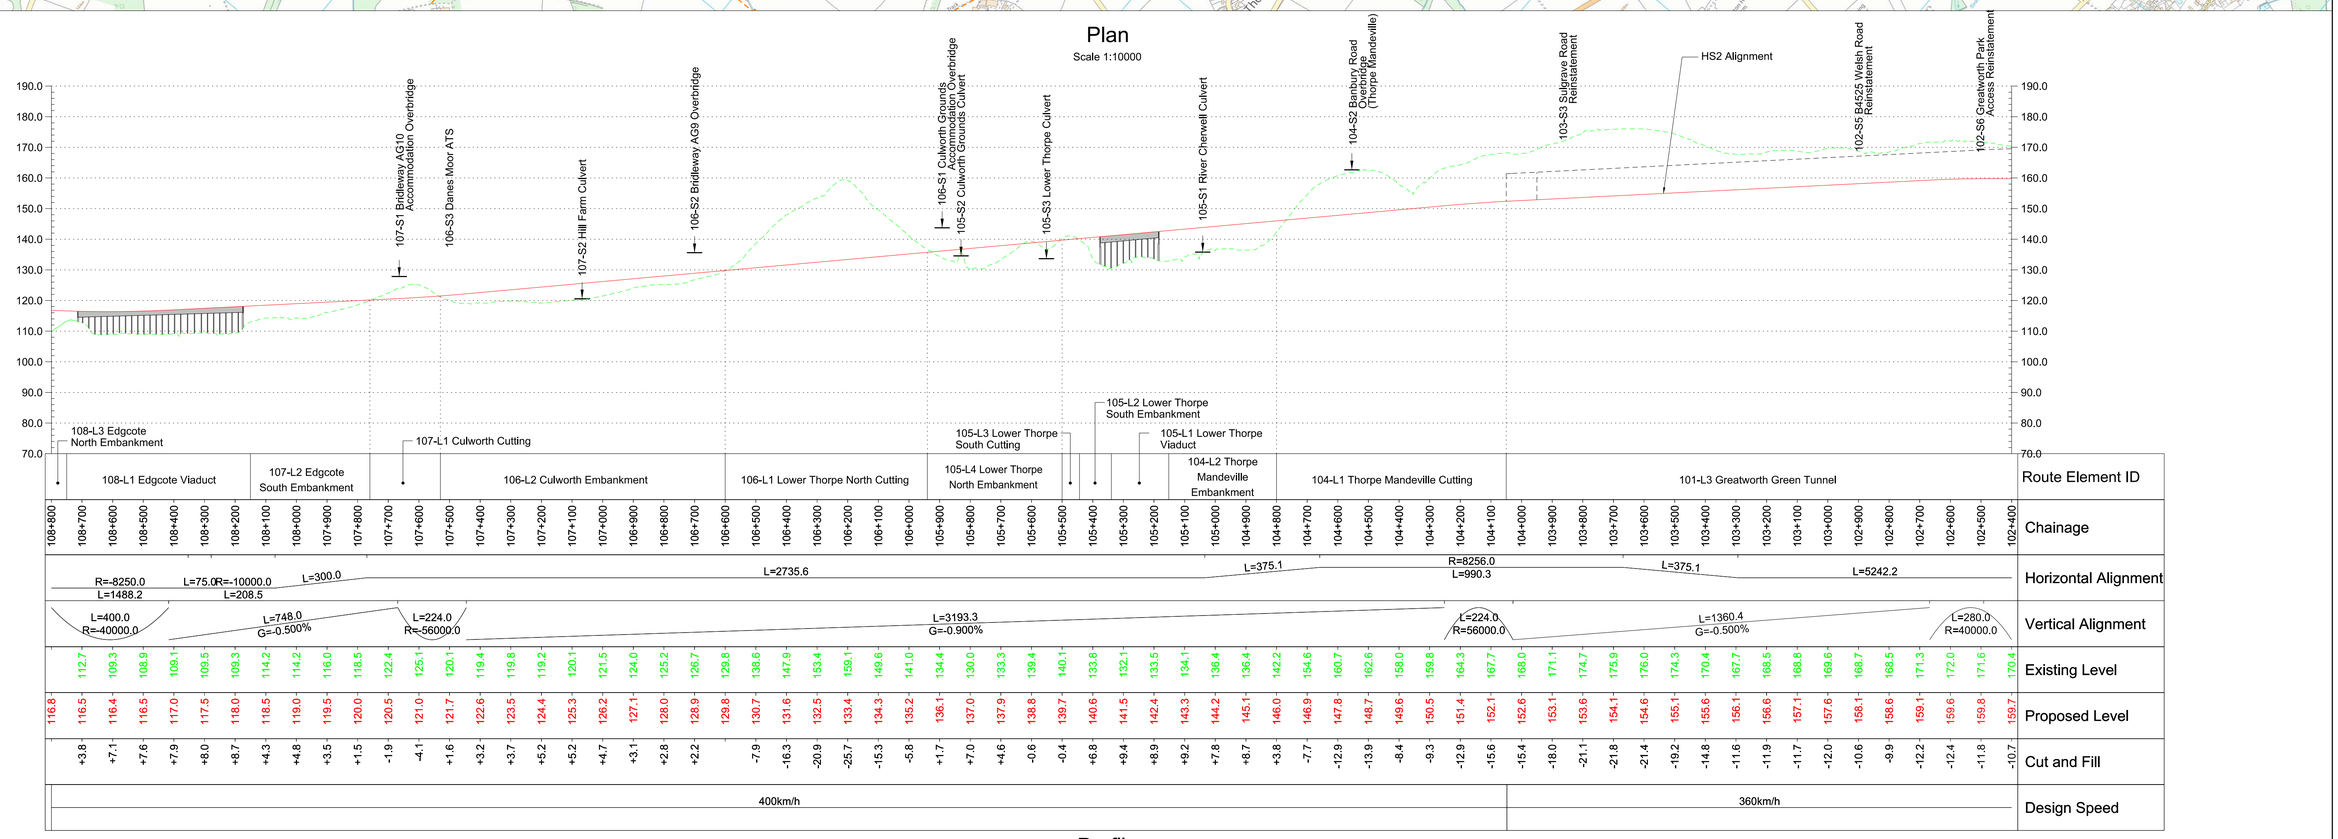

Profile

Scale H 1:10000 V 1:1000

METRES @ 1:10000 0 100 200 500 1000

METRES @ 1:1000 0 10 20 50 100

Rev	Description	Drawn	Checked	Con App	HS2 App
P02	Condition B, Code 1, Fit for hybrid bill submission	---	MH 13/12/13	JN 13/12/13	
P01	Condition B, Code 1, Fit for hybrid bill submission	TB 06/12/13	MH 06/12/13	JN 06/12/13	

HS2 accepts no responsibility for any circumstances which arise from the reproduction of this document after alteration, amendment or abbreviation or if it is issued in part or issued incompletely in any way.

© Crown Copyright and database right 2013. All rights reserved. Ordnance Survey Licence number 100049190

© Crown Copyright material is reproduced with the permission of Land Registry under delegated authority from the Controller of HMSO.

This material was last updated on 2013 and may not be copied, distributed, sold or published without the formal permission of Land Registry. Only an official copy of a title plan or register obtained from the Land Registry may be used for legal or other official purposes.

Scale with caution as distortion can occur.

Legends/Notes:

- Depot, station, headhouse or portal building
- Tunnel portal
- Electricity substation
- Land drainage area
- Ecological mitigation pond
- Balancing pond
- Replacement floodplain storage
- Woodland habitat creation
- Wetland habitat creation
- Grassland habitat creation
- Landscape mitigation planting (scrub / woodland)
- Grassed areas
- Sustainable placement
- Public realm
- Engineering earthworks
- Landscape earthworks
- Rail alignment formation
- Returned to suitable development use
- County boundary
- Borough / District boundary
- Community forum boundary
- Watercourse diversion
- Existing watercourse
- Ditches - new
- Hedgerow habitat creation
- UT Main utility works
- Existing public right of way (PRoW)
- New, diverted or realigned PRoW
- Stopped-up PRoW
- Tunnels external extent
- Rail alignment
- HS2 Access road
- Noise fence barrier
- 10+000 Chainage (e.g. 10+000)

Registered in England
Registration No. 06791686
Registered office:
Eland House,
Bressenden Place,
London, SW1E 5DU

Creator/Originator: Atkins

HS2 Security Classification: INTERNAL

Zone: Country South

Design Stage: hybrid bill submission

Drawing Title: Main Line

Sheet 32 of 49

Chainage 102+400 to 108+800

Project/Contract: Country South Design

Discipline/Function: Civil

Drawn	Checked	Approved
TB	MH	JN

Date	Scale	Size
05/12/2013	AS SHOWN	A1

Drawing No.: C222-ATK-CV-DPP-020-000013

Rev.: P02