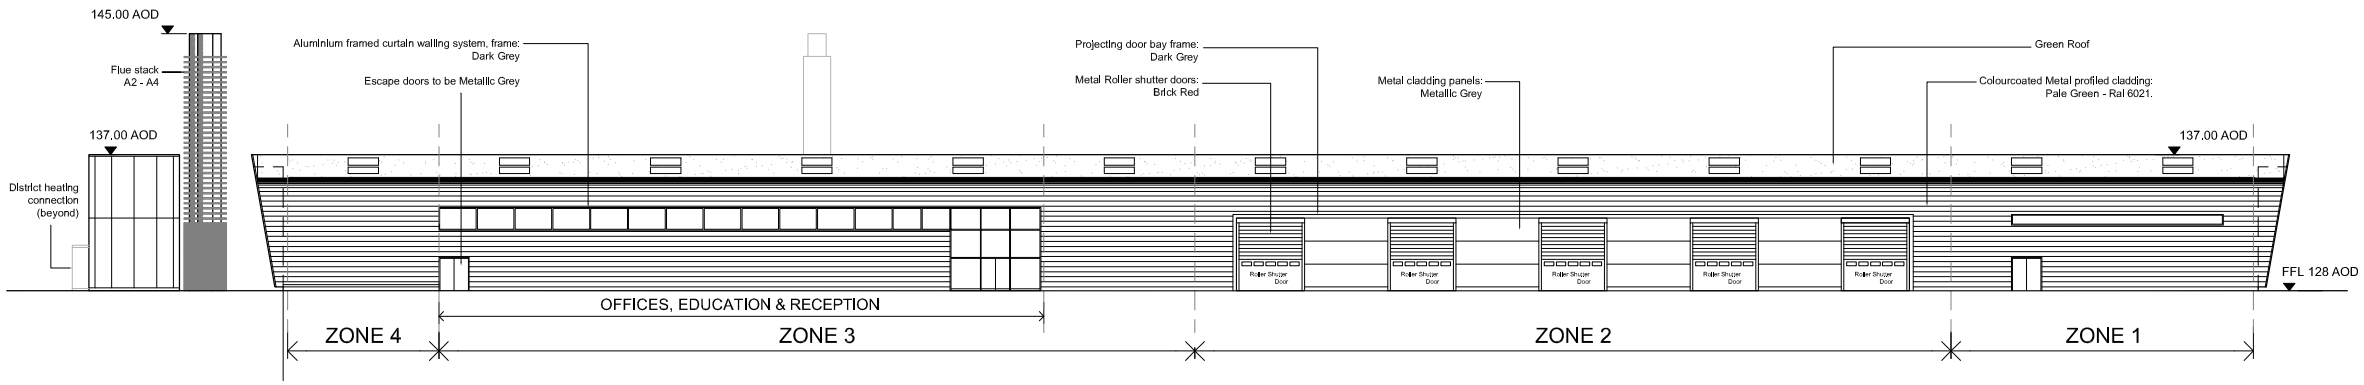

East Elevation

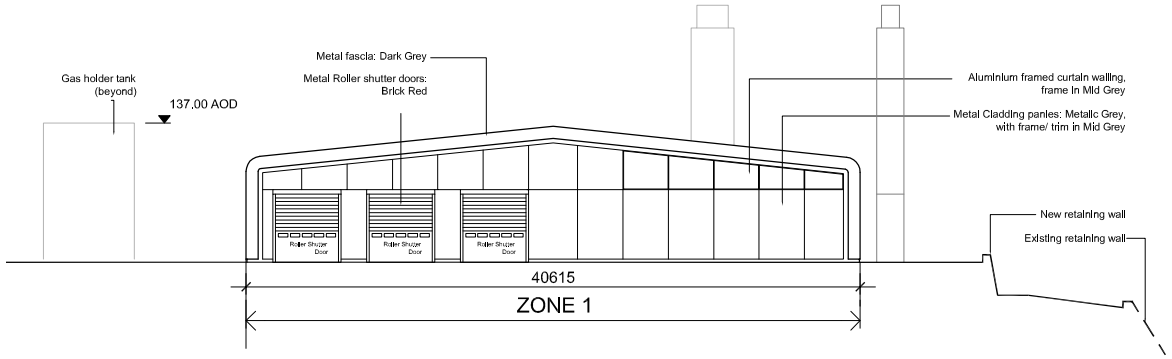

North Elevation

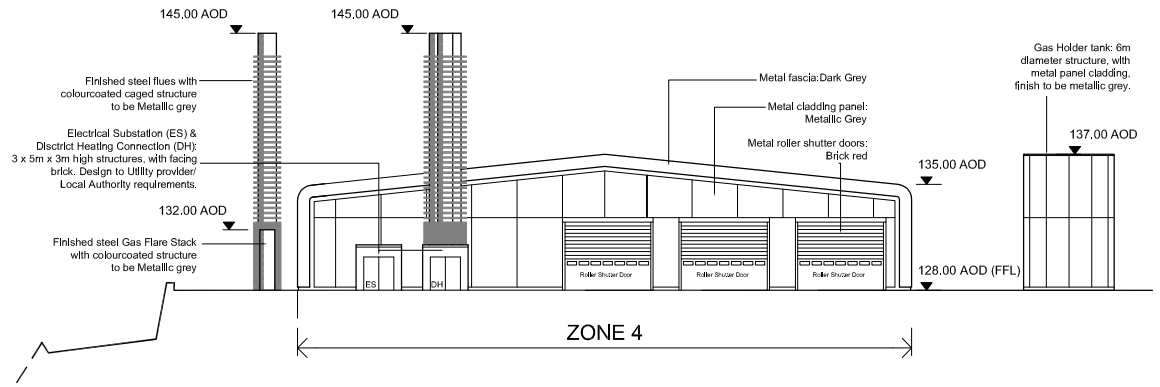

South Elevation

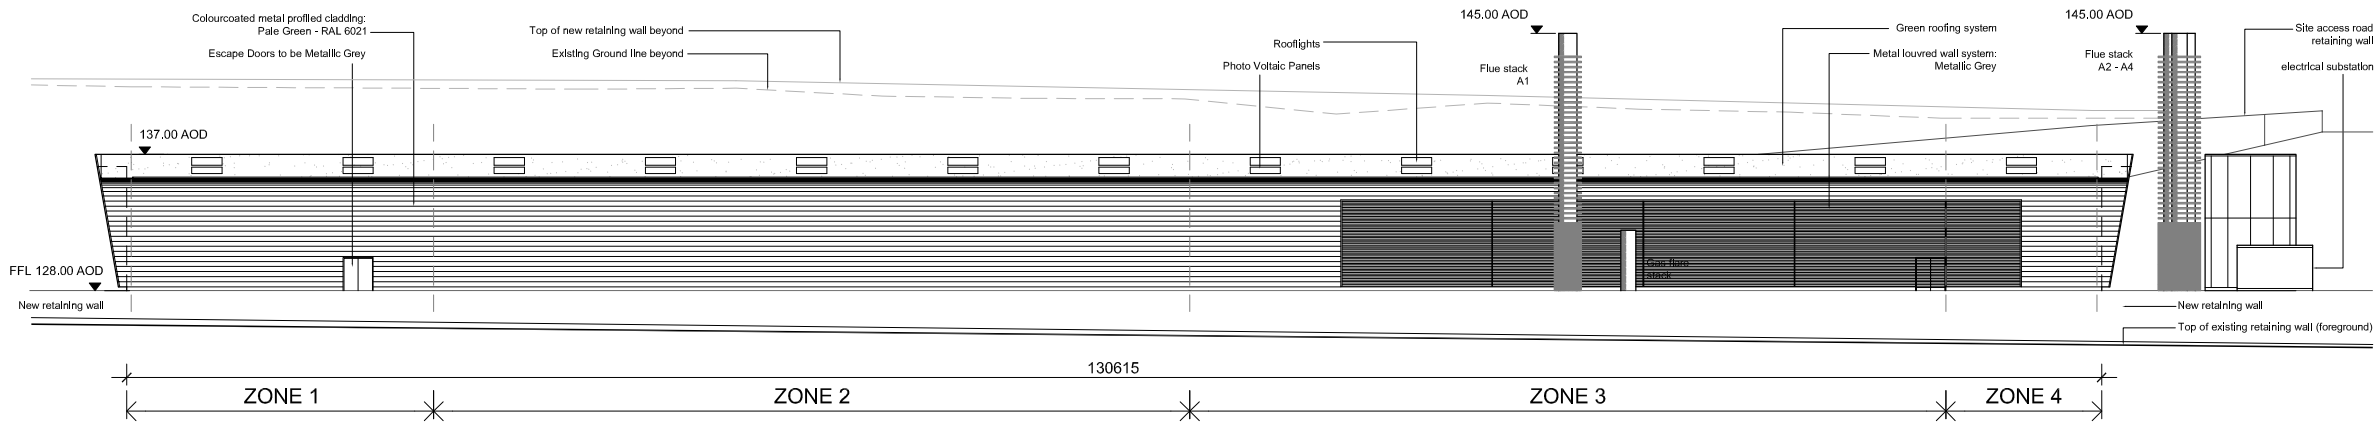

West Elevation

0 10 15 20 25

Notes:

1. Do not scale from this drawing.
2. All dimensions are in millimeters unless otherwise stated.
3. All dimensions must be checked on site.
4. The designers shall be notified of any discrepancies.
5. This drawing has been produced for sole use on this project and is not intended for use by any other person or any other purpose.

DRAWING NOTES:

1. This drawing represents the schematic design, and is subject to detail design development.
2. The building interior is to be kept under negative pressure to prevent odour impacts.
3. All waste reception & deliveries will be carried out within the building.
4. Roof lights are to maximise natural daylight within the building.
5. Green roof system to be utilised as part of the proposed site Ecology and SUDS strategies.

ZONE KEY	
ZONE 1	WASTE RECEPTION
ZONE 2	WASTE PROCESSING & TREATMENT
ZONE 3	PYROLYSIS
ZONE 4	POWER GENERATION

REV	DATE	REVISION DETAILS	BY
/	19.07.12	PLANNING APPLICATION ISSUE Previously drawing SK-002 rev C	

entran
environmental & transportation

12 GREENWAY FARM, BATH ROAD,
WICK, BRISTOL, BS30 5RL

TEL : 0117 937 4077

PROJECT TITLE
Advanced Conversion Technology & Anaerobic Digestion Facility, MICHELDEVER

DRAWING TITLE
Proposed Elevations 1

CLIENT
Clean Power Properties Ltd & Network Rail Infrastructure Ltd

STATUS
PLANNING APPLICATION

SCALE	DRAWN
1:500 AT A3	JW
CHECKED	APPROVED
RW	RW

DRG SIZE	DATE	DRAWING NUMBER	REV
A3	09.07.12	CPPL-04/30-01	/