REPRODUCED BY PERMISSION OF ORDNANCE SURVEY ON BEHALF OF HMSO. CROWN COPYRIGHT AND DATABASE RIGHT
OS DATA LICENCE EXPIRATION: 30-01-2013
ALL RIGHTS RESERVED. LICENCE NUMBER AL100012293

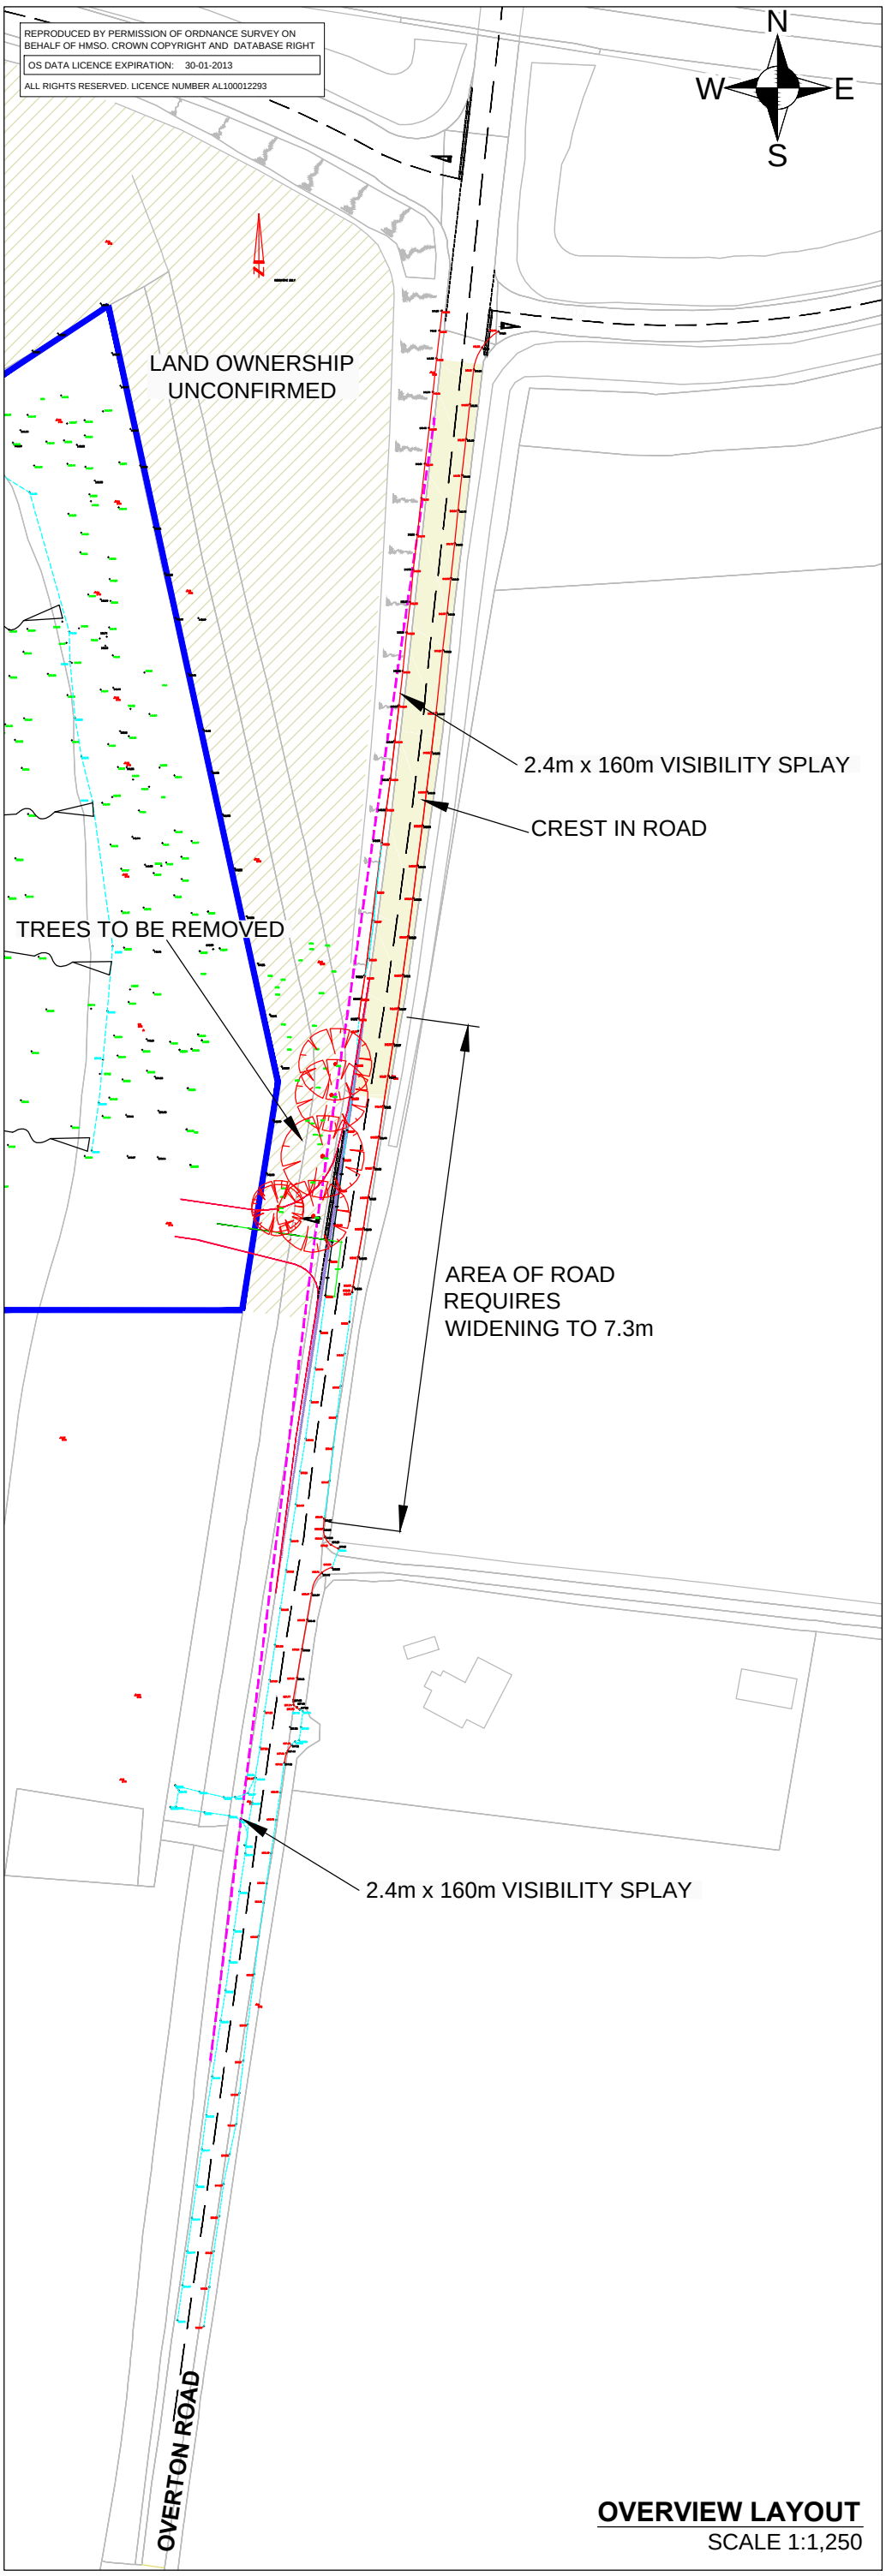

OVERVIEW LAYOUT
SCALE 1:1,250

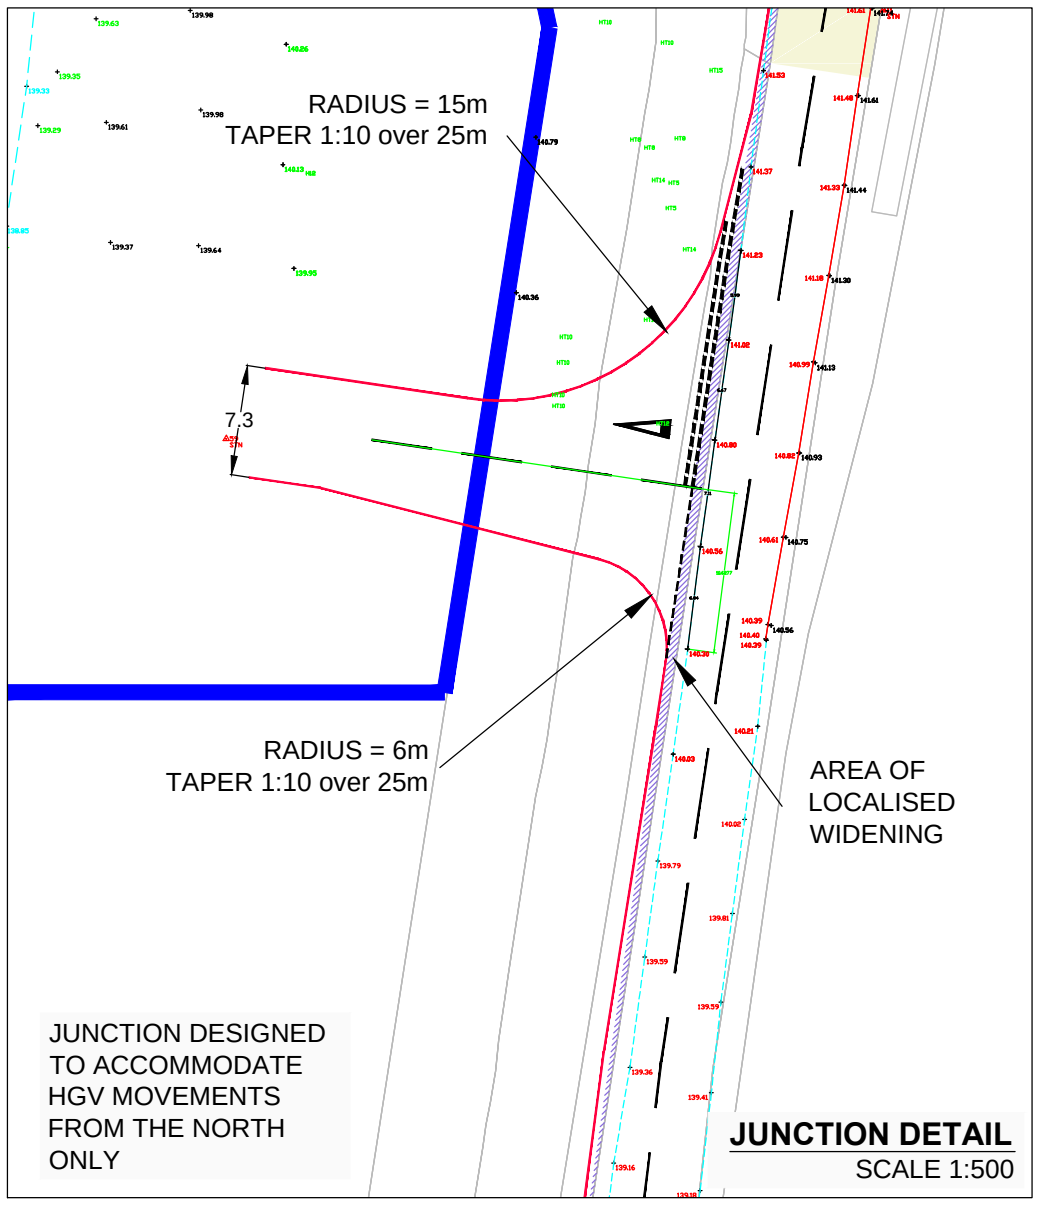

JUNCTION DETAIL
SCALE 1:500

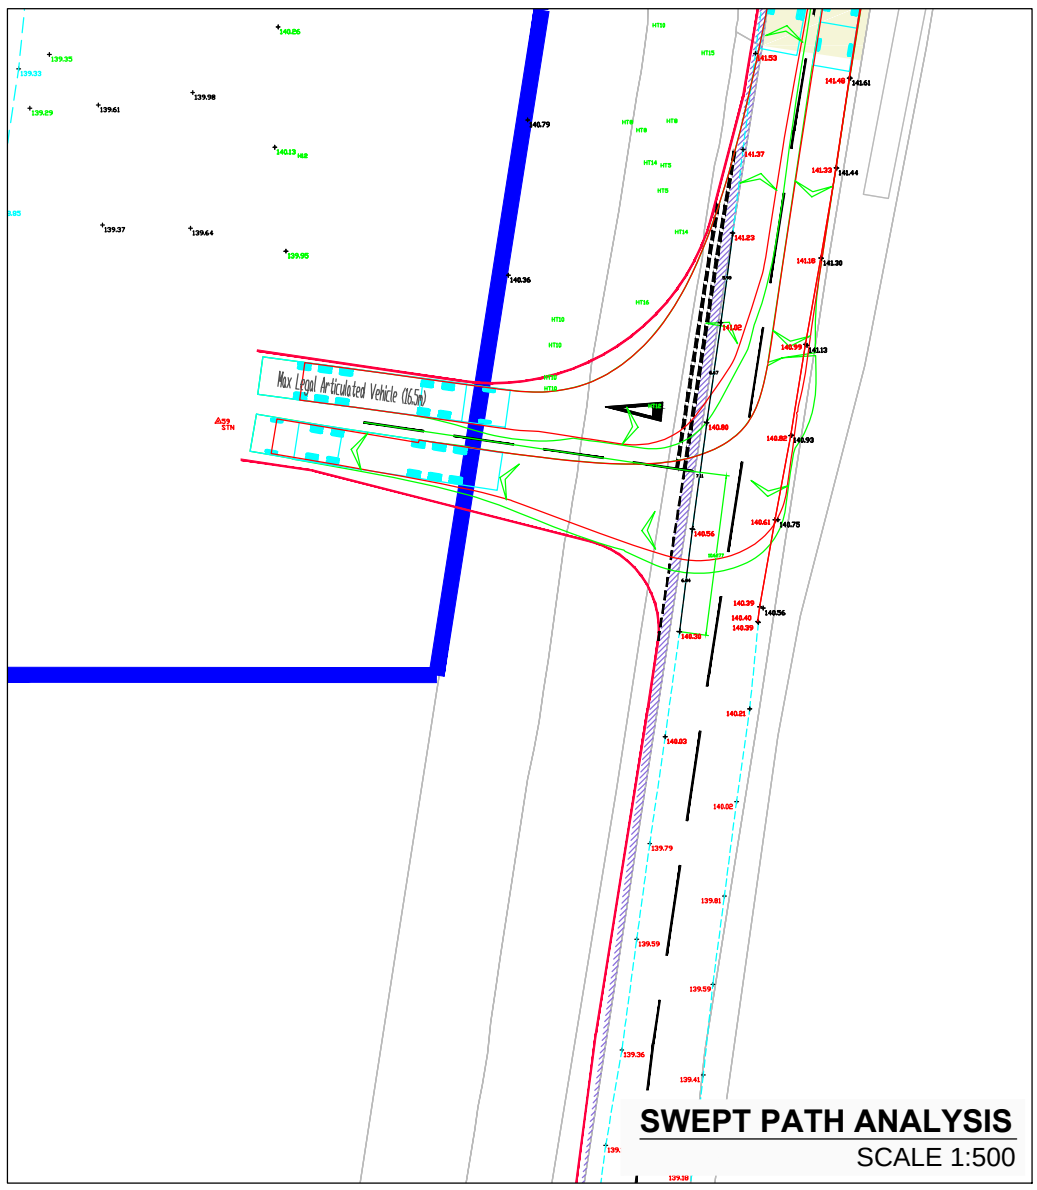

SWEPT PATH ANALYSIS
SCALE 1:500

NOTES

SITE BOUNDARY AND PROPOSED SITE LAYOUT ARE INDICATIVE AND TAKEN FROM A DRAWING SUPPLIED BY ENTRANS, DRAWING NO SK 001, REV A, DATED 10-01-12.
SITE LAYOUT AND BOUNDARY MAY BE SUBJECT TO CHANGE.

LEGEND

SITE BOUNDARY

SLR
TREENWOOD HOUSE
ROWDEN LANE
BRADFORD-ON-AVON
WILTS. BA15 2AU
T: 01225 309400
F: 01225 309401
www.slrconsulting.com

MICHELDEVER

DESIGN DEVELOPMENT

SITE ACCESS OPTIONS

MD6/1

Scale	Date
AS SHOWN @ A2	APRIL 2012

03620.00004.20.MD6-1.2 - Proposed Site Access.dwg