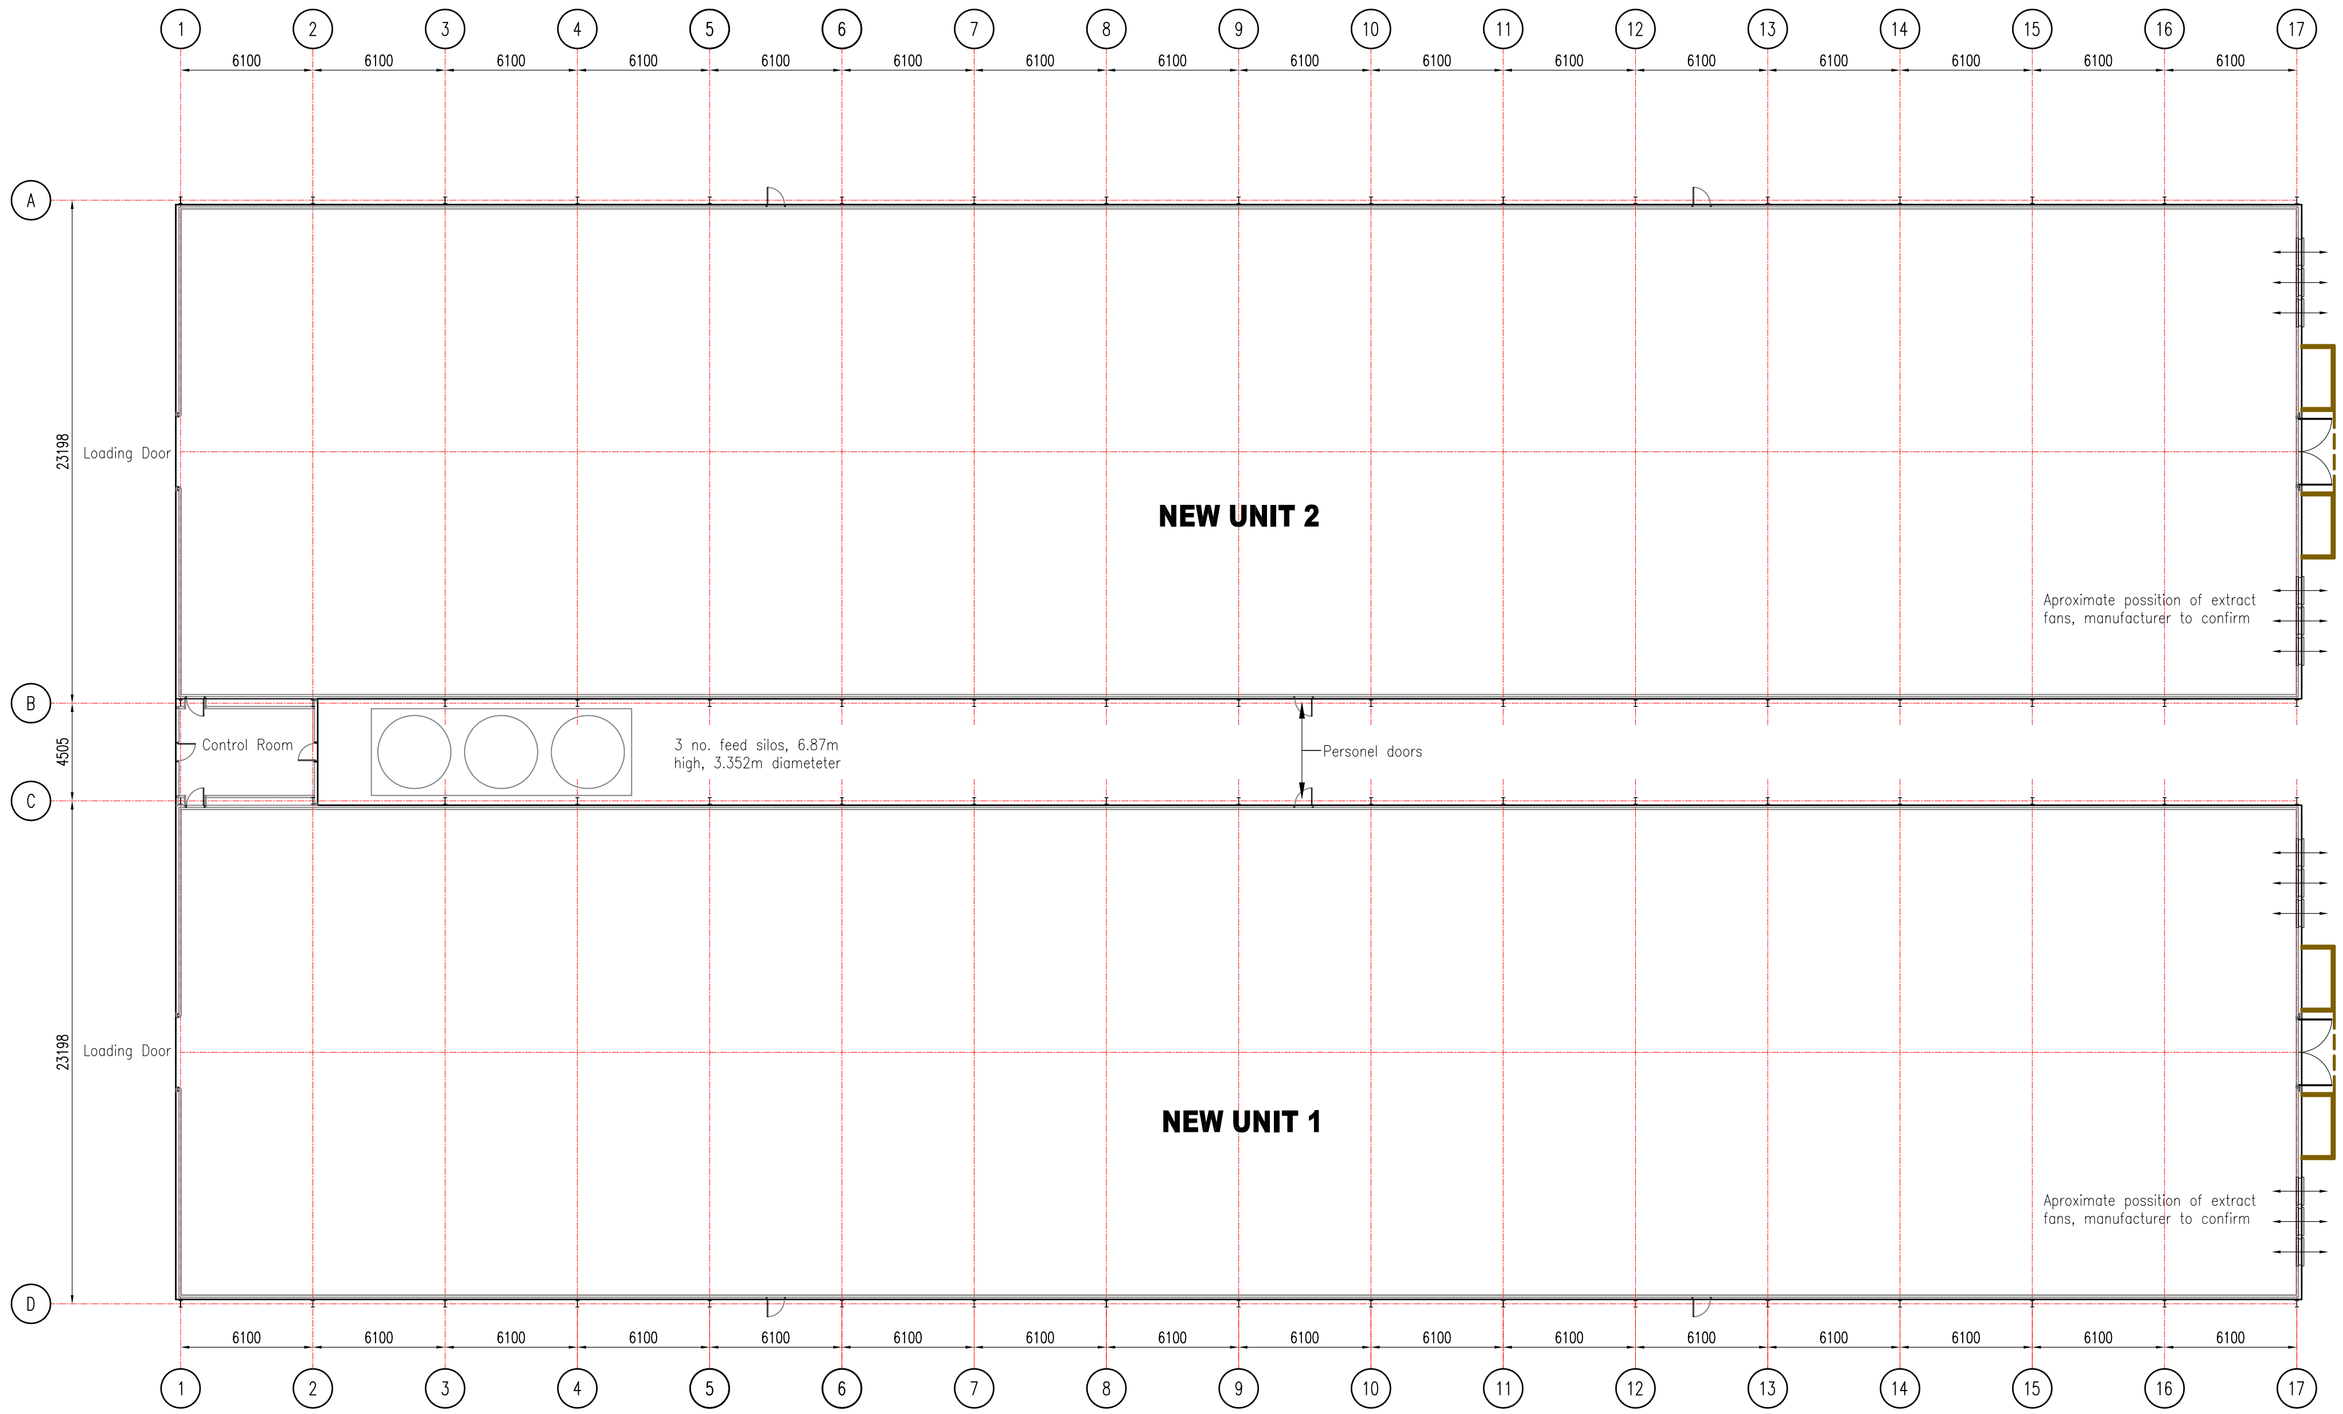


# FLOOR PLAN

SCALE 1:200

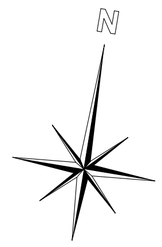


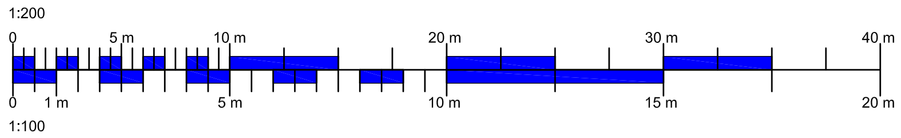


© ACORUS Rural Property Services Ltd.

NOTES
1. If in doubt ask
2. Do not scale, written dimensions to be used only
3. This drawing is confidential and remains the exclusive property of ACORUS.
4. Do not copy unless authorised.

© Crown Copyright 2009. All rights reserved. Licence number 100020449

REVISIONS

| No. | Date | Description | Ver. |
|---|---|---|---|
| A | Mar 2014 | Ventilation revised, one building removed | |

PLANNING

RICS
acorus rural property services
Chartered Surveyors and Planning Consultants
Mamhead Castle, Mamhead, Devon, EX6 8HD
Tel: (01626) 892638 Fax: (01626) 899900

JOB TITLE
Sutton Veny farm
Sutton Veny
Warminster
Wiltshire, BA12 7BZ

CLIENT
Amber Real Estate Investments Ltd.

| DATE | SCALE |
|---|---|
| September 2010 | As shown @ A1 |
| ORIGIN JL | VERIFIED JW |

DRAWING TITLE
Floor Plan

| FILE REF. | DRAWING No. | REV. |
|---|---|---|
| | 200/04 | A |