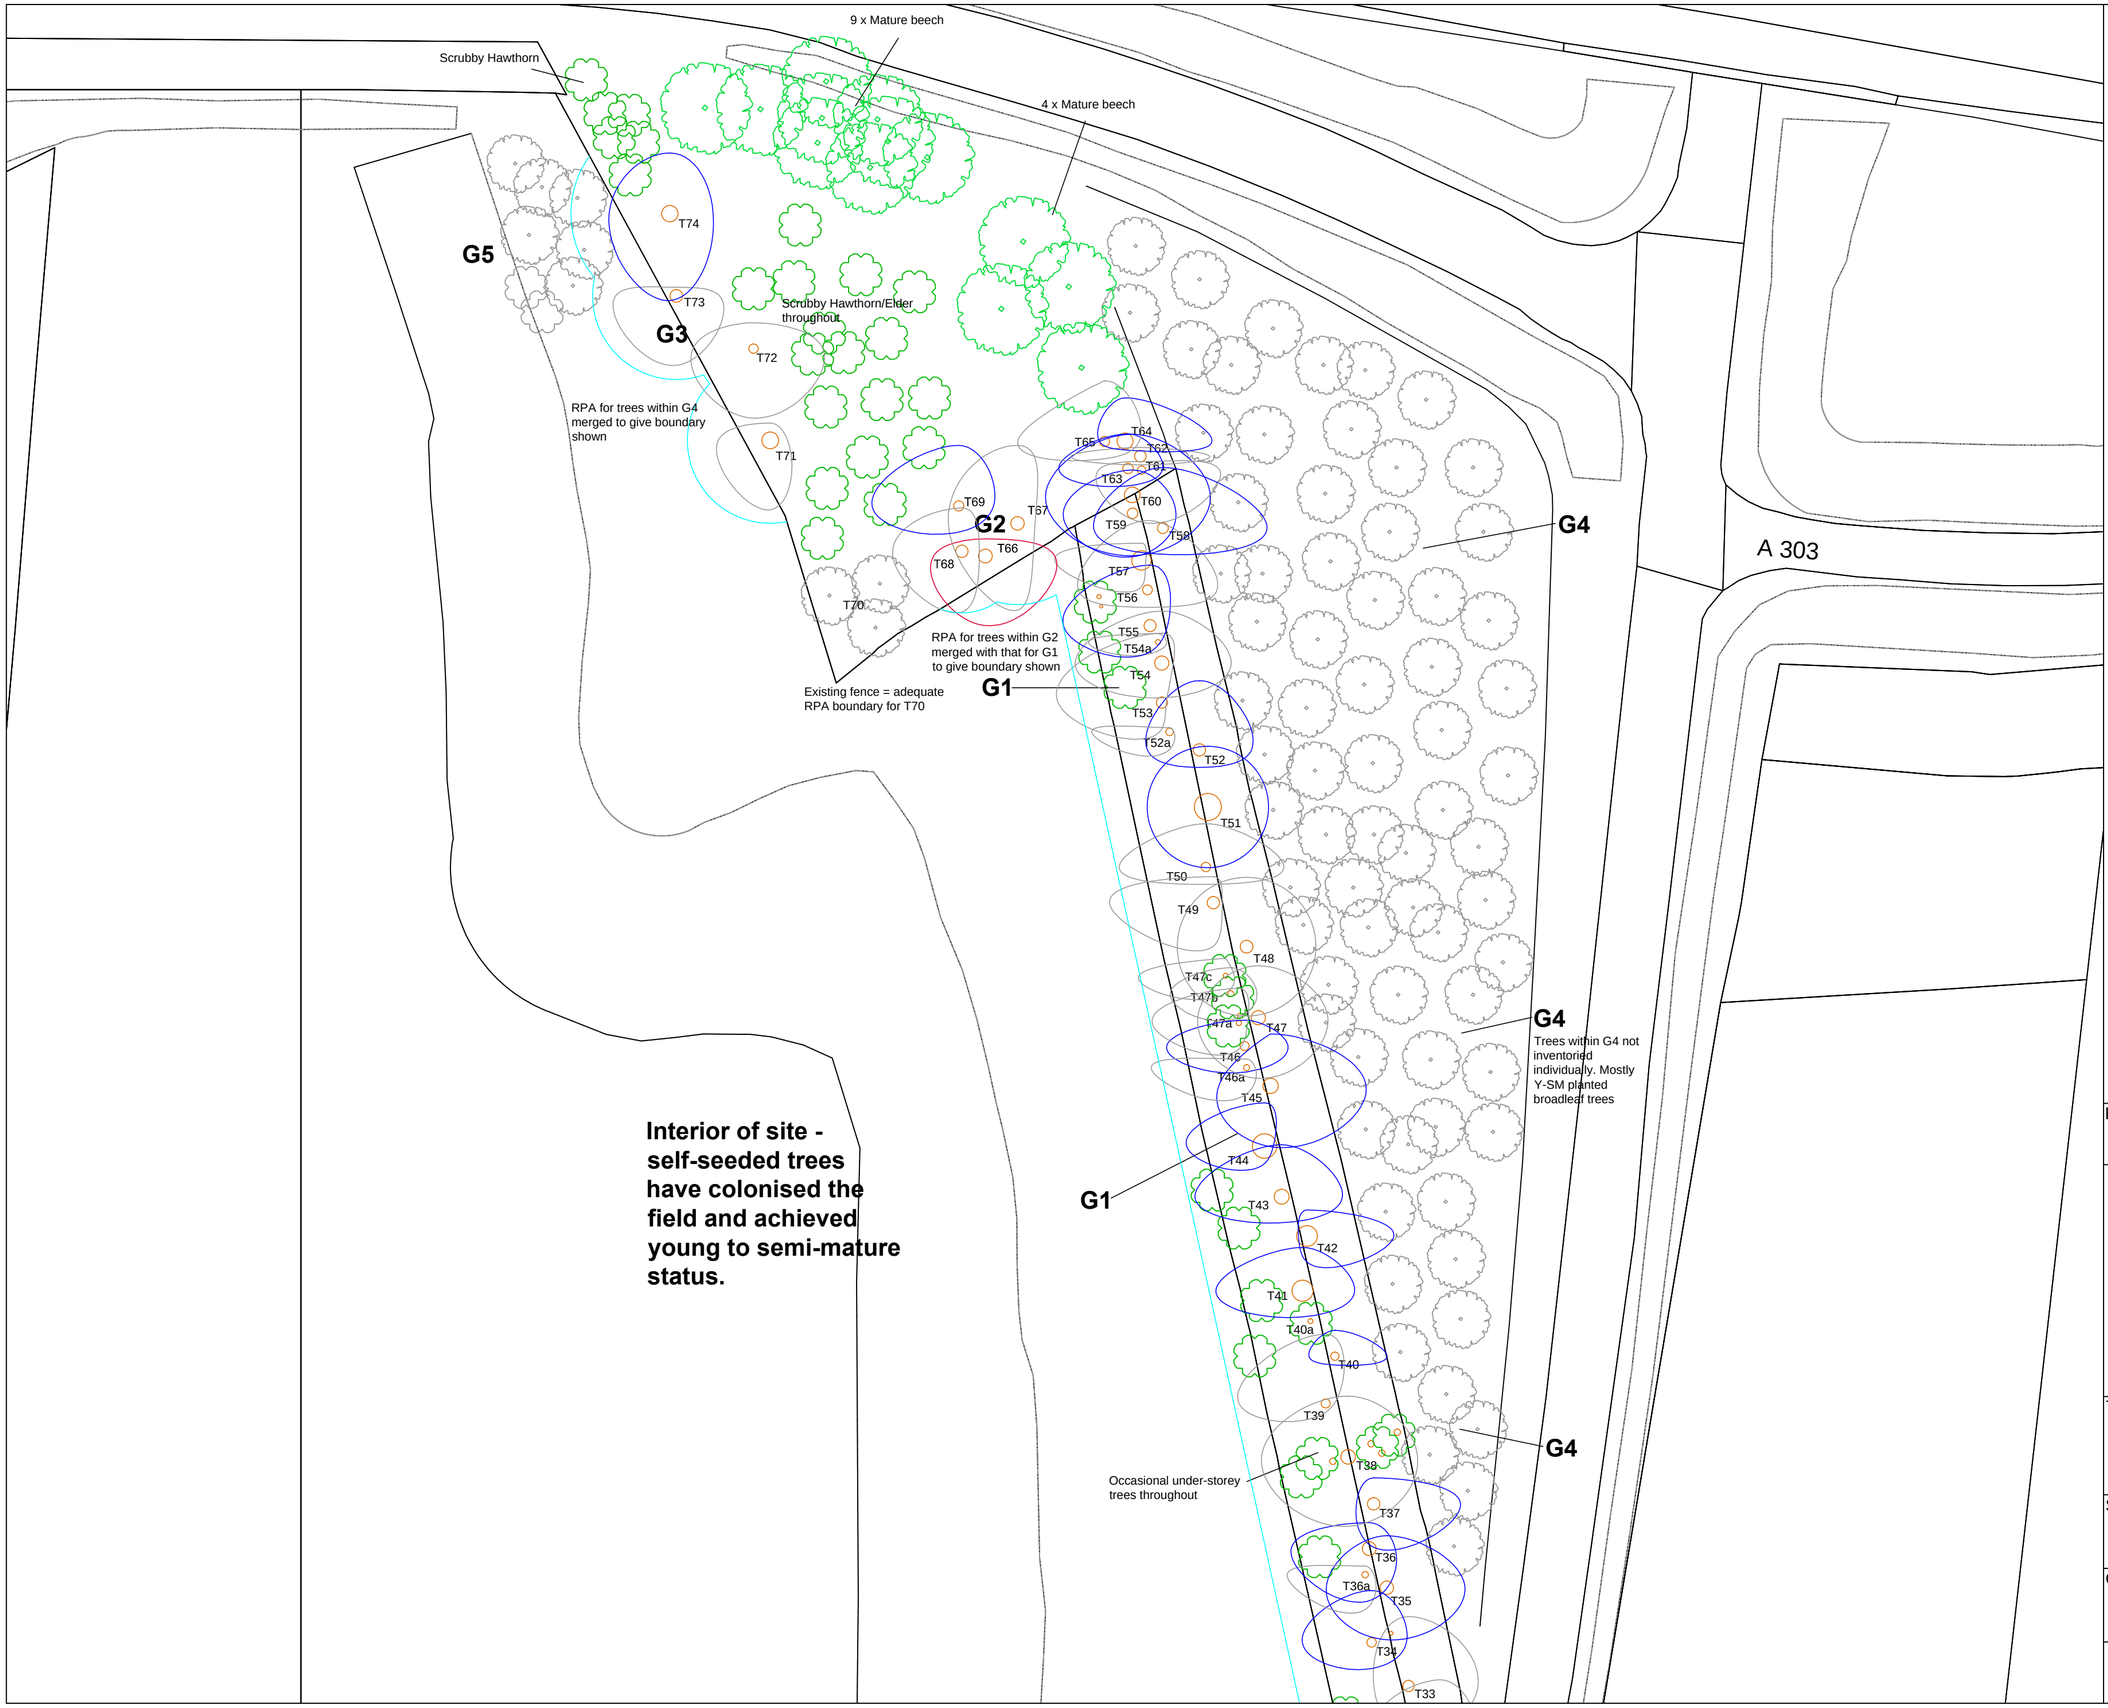

Key:

- Category A tree
- Category B tree
- Category C tree
- Category R tree
- Trunk diameter
- Root Protection Area

Rev: CT_3275_TCP_N_v1

hi-line consultancy
tree and woodland management • ecology and environment

Hi-Line Contractors SW Ltd
Brookfield Yard
Tedburn Road
Whitestone
Exeter
EX4 2HF

Title: Micheldever Station Tree Constraints Plan

Site: Micheldever Station

Client: SLR Consulting Ltd

Drawn by:	Date:	Scale @A2:
DH	17/4/12	1:500