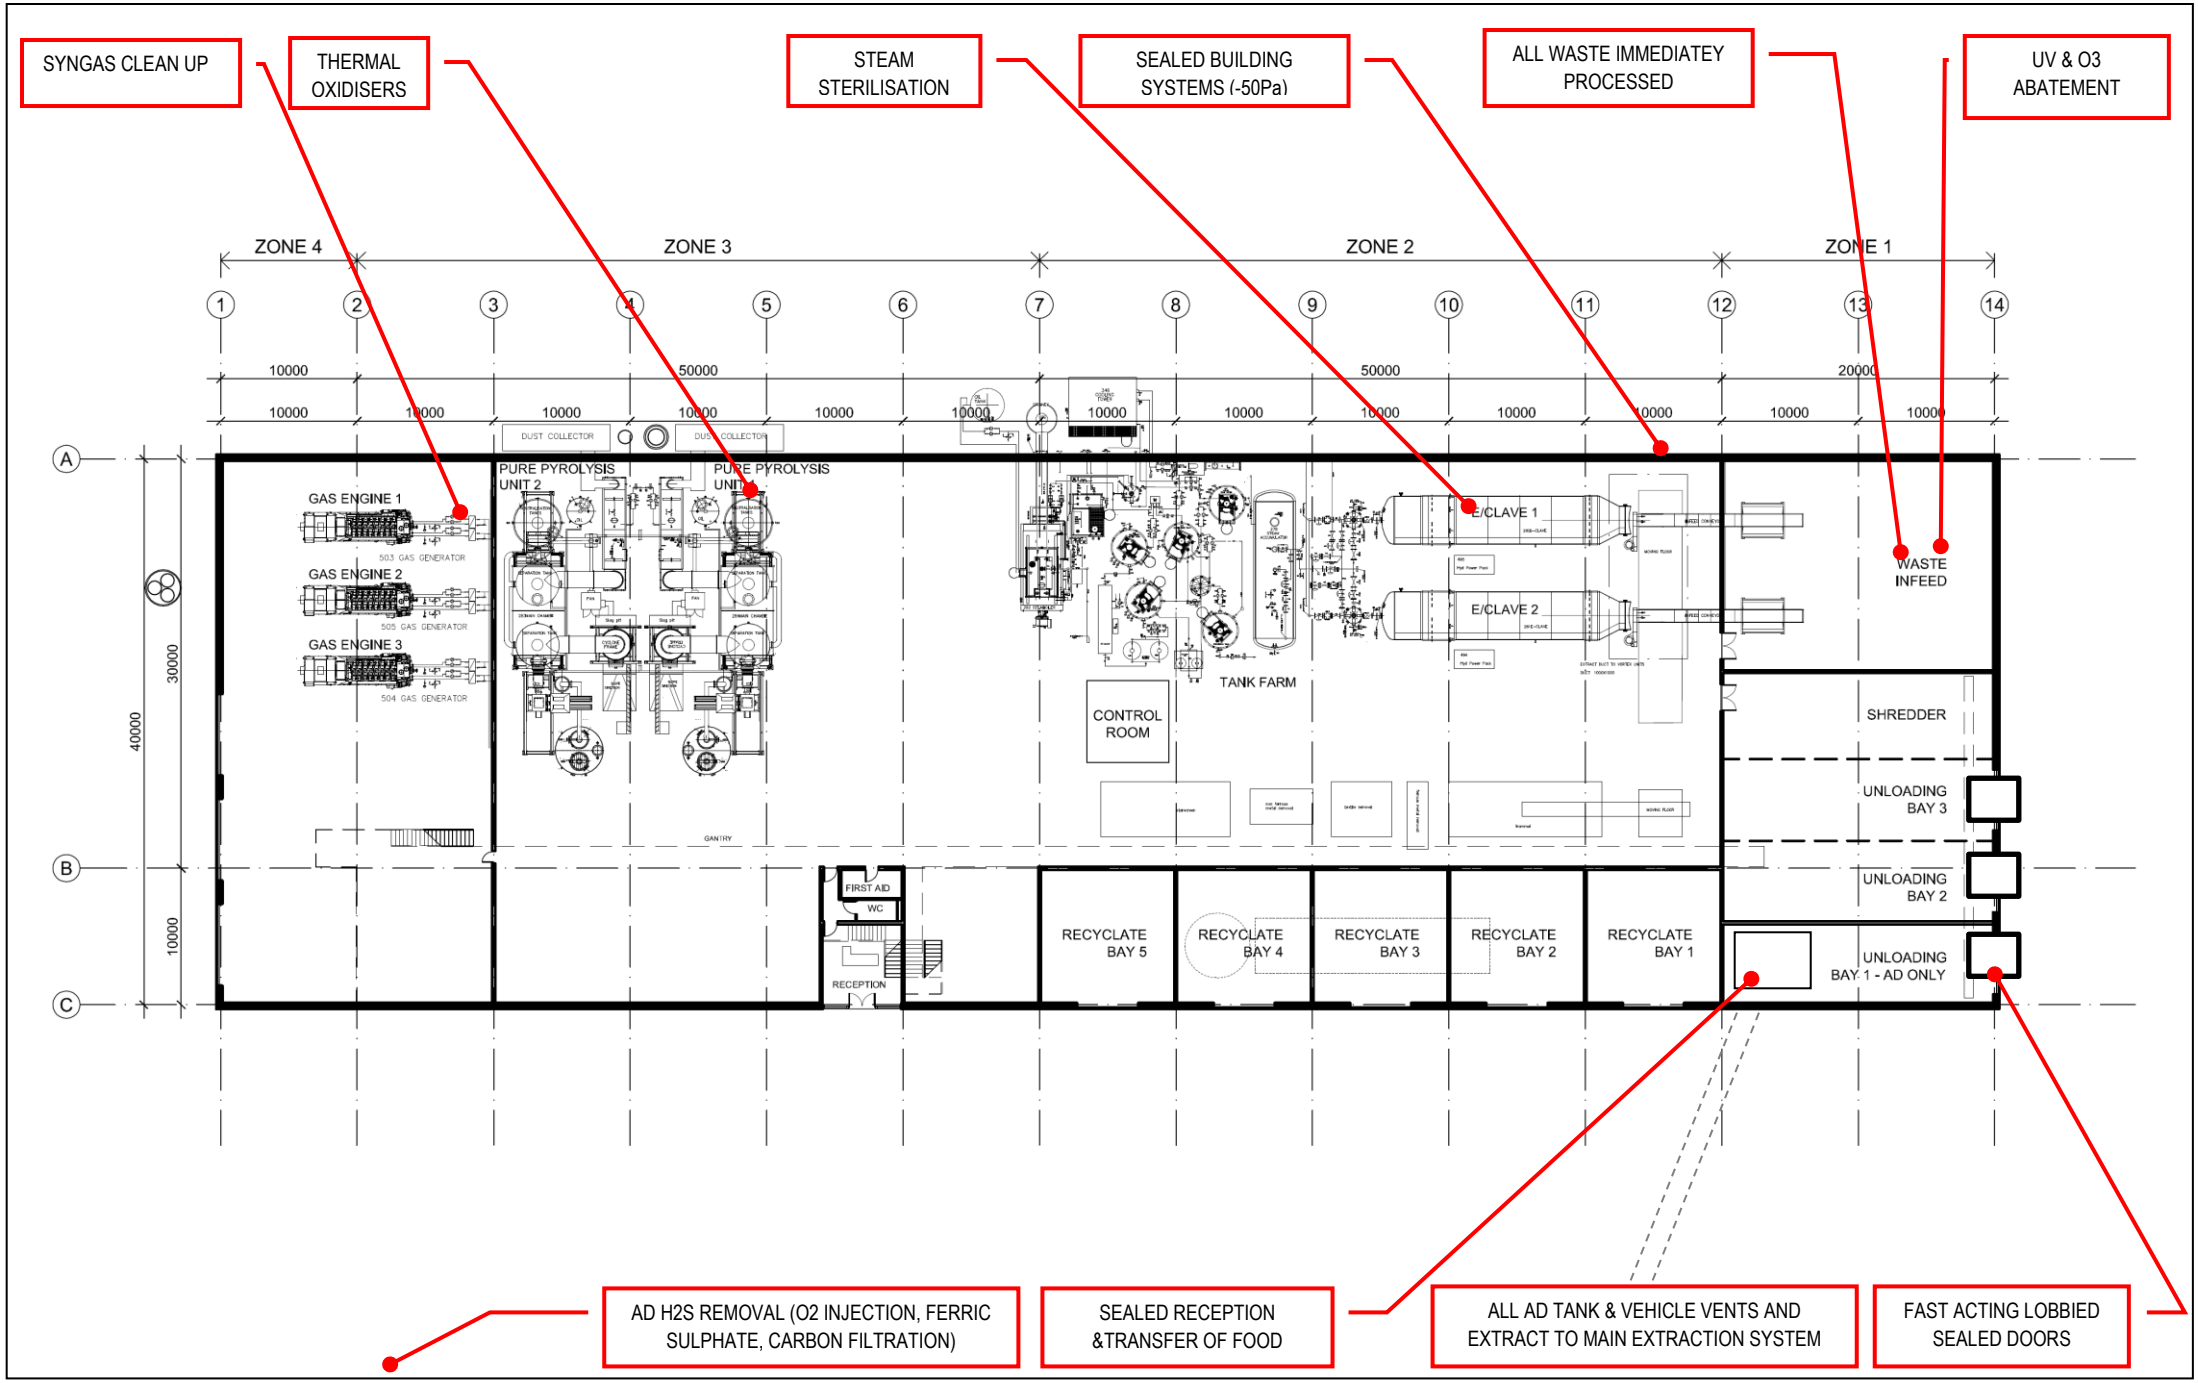

1. Do not scale off this drawing
2. All dimensions to be confirmed on site
3. This drawing is copyright of Sol Environment Ltd
4. This drawing is to be read in conjunction with relevant consultant drawings and specifications

Rev:	Date:	Desc:
0	JUN 13	Original

Client: CLEAN POWER PROPERTIES LTD
Job No: SOL0613CPP_01
Drawing No: OMP01
Revision: 0
Project: ODOUR MANAGEMENT PLAN
Drawing Title: ODOUR MANAGEMENT MEASURES
Drawn By: STEVE BUTLER
Scale: NTS
Date: JUNE 13

Sol Environment Ltd
3rd Floor,
23 Christchurch Road, Malvern,
Worcestershire WR14 3BH
t: +44(0)1684 572727
e: enquiries@sol-environment.co.uk
www.sol-environment.co.uk