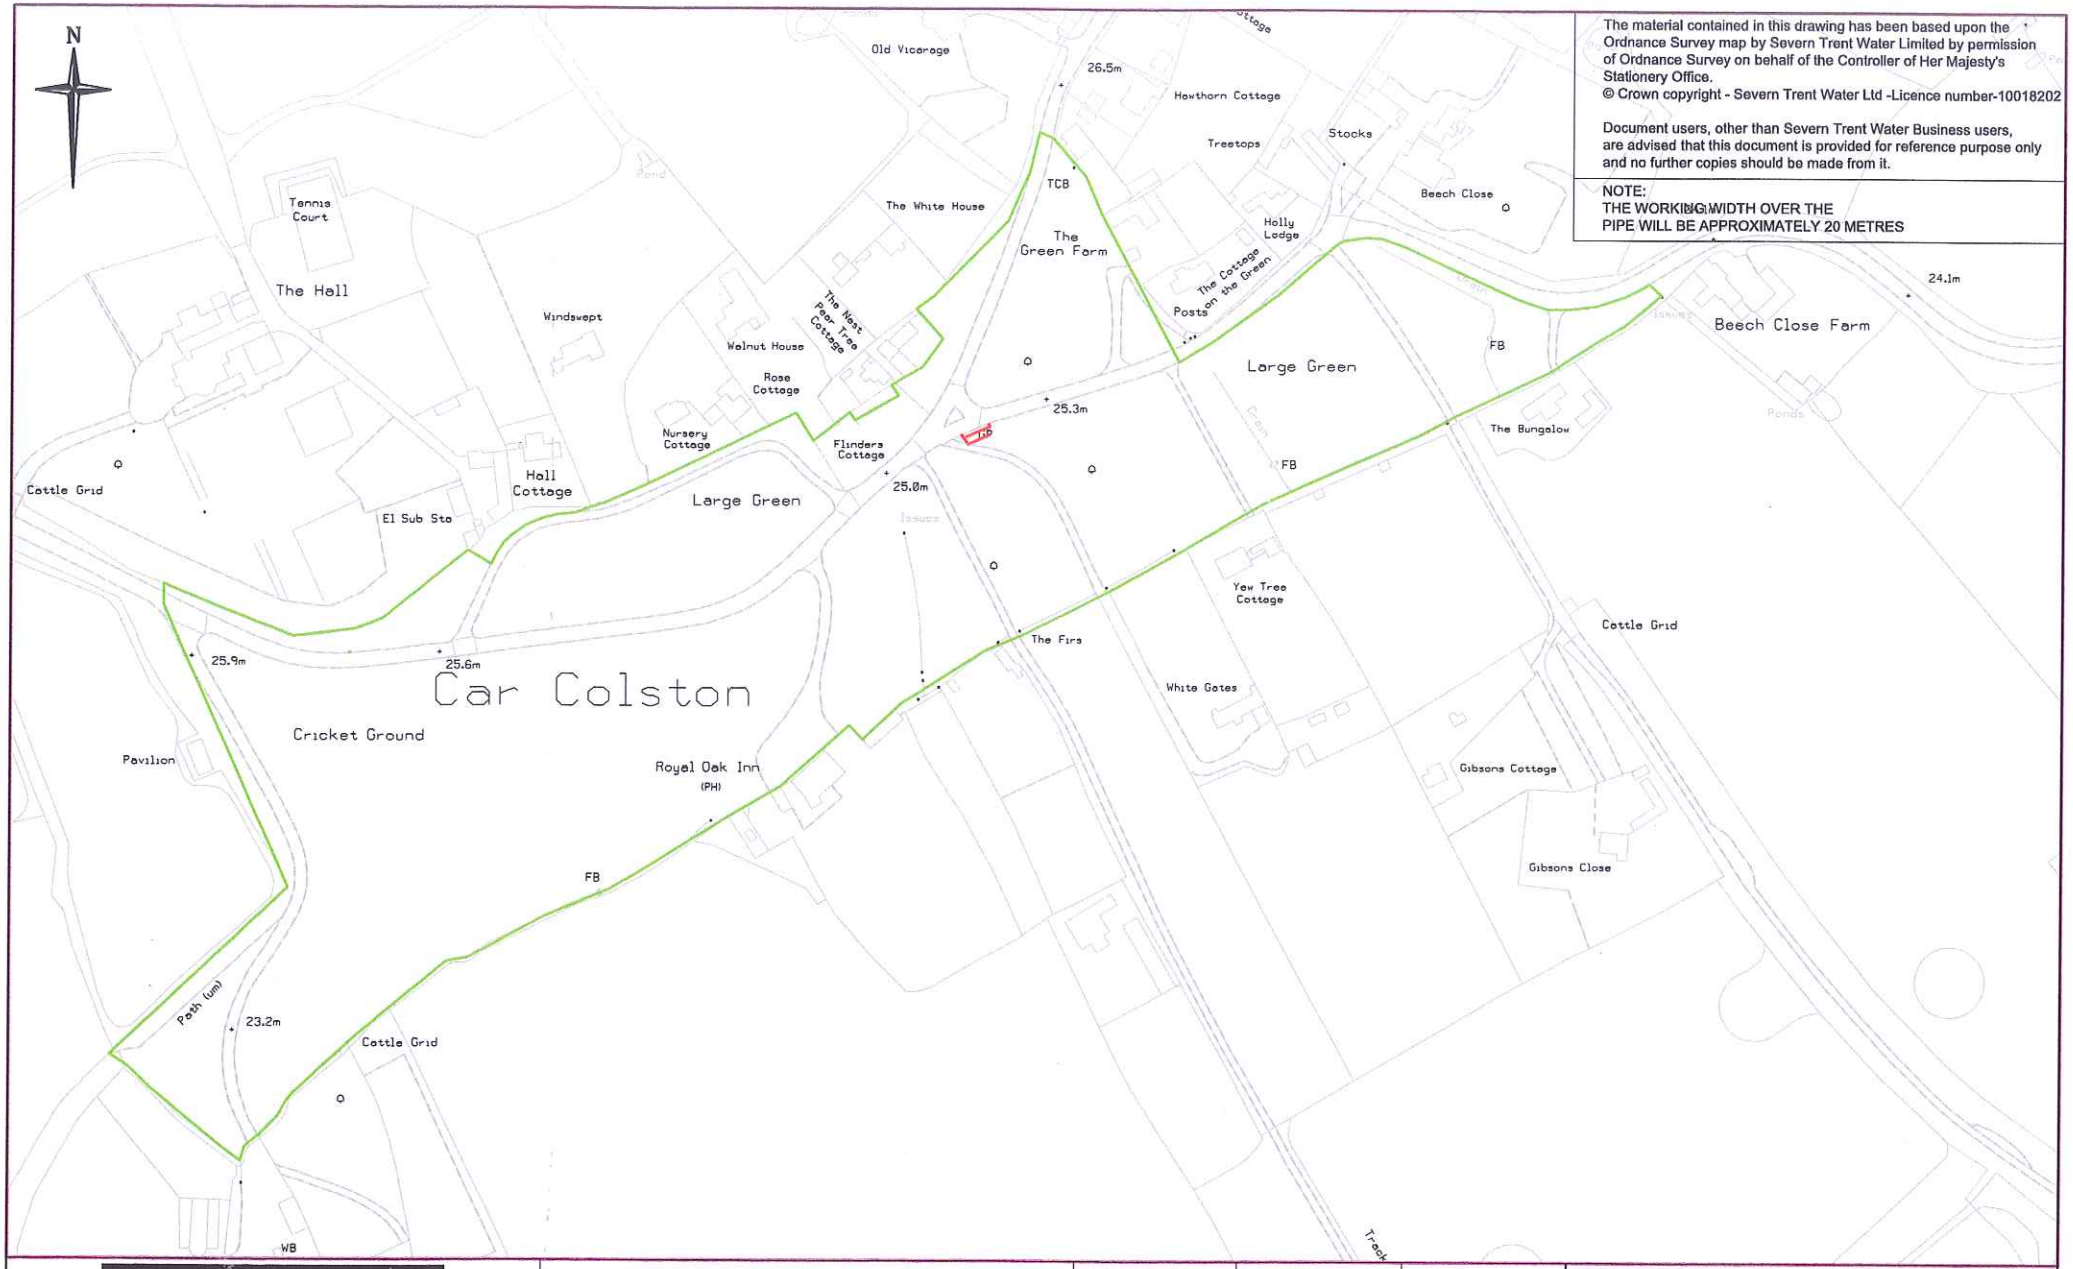

The material contained in this drawing has been based upon the Ordnance Survey map by Severn Trent Water Limited by permission of Ordnance Survey on behalf of the Controller of Her Majesty's Stationery Office.
© Crown copyright - Severn Trent Water Ltd -Licence number-10018202

Document users, other than Severn Trent Water Business users, are advised that this document is provided for reference purpose only and no further copies should be made from it.

NOTE:
THE WORKING WIDTH OVER THE PIPE WILL BE APPROXIMATELY 20 METRES

LAING O'ROURKE

SEVERN TRENT WATER

ORIGINATOR PS	DRAWN PS	DATE 18.06.15
PROJECT TITLE: Car Colston DMA		
DMA REF: TM		
OS MAP REF: 471935-342784		

DRAWING TITLE: Car Colston LO

SCALE	DRG NO	REV	ORIGINAL SHEET SIZE
1:2000	LORI5-171-IN19.5 LO	A	A3

Laing O'Rourke 2011