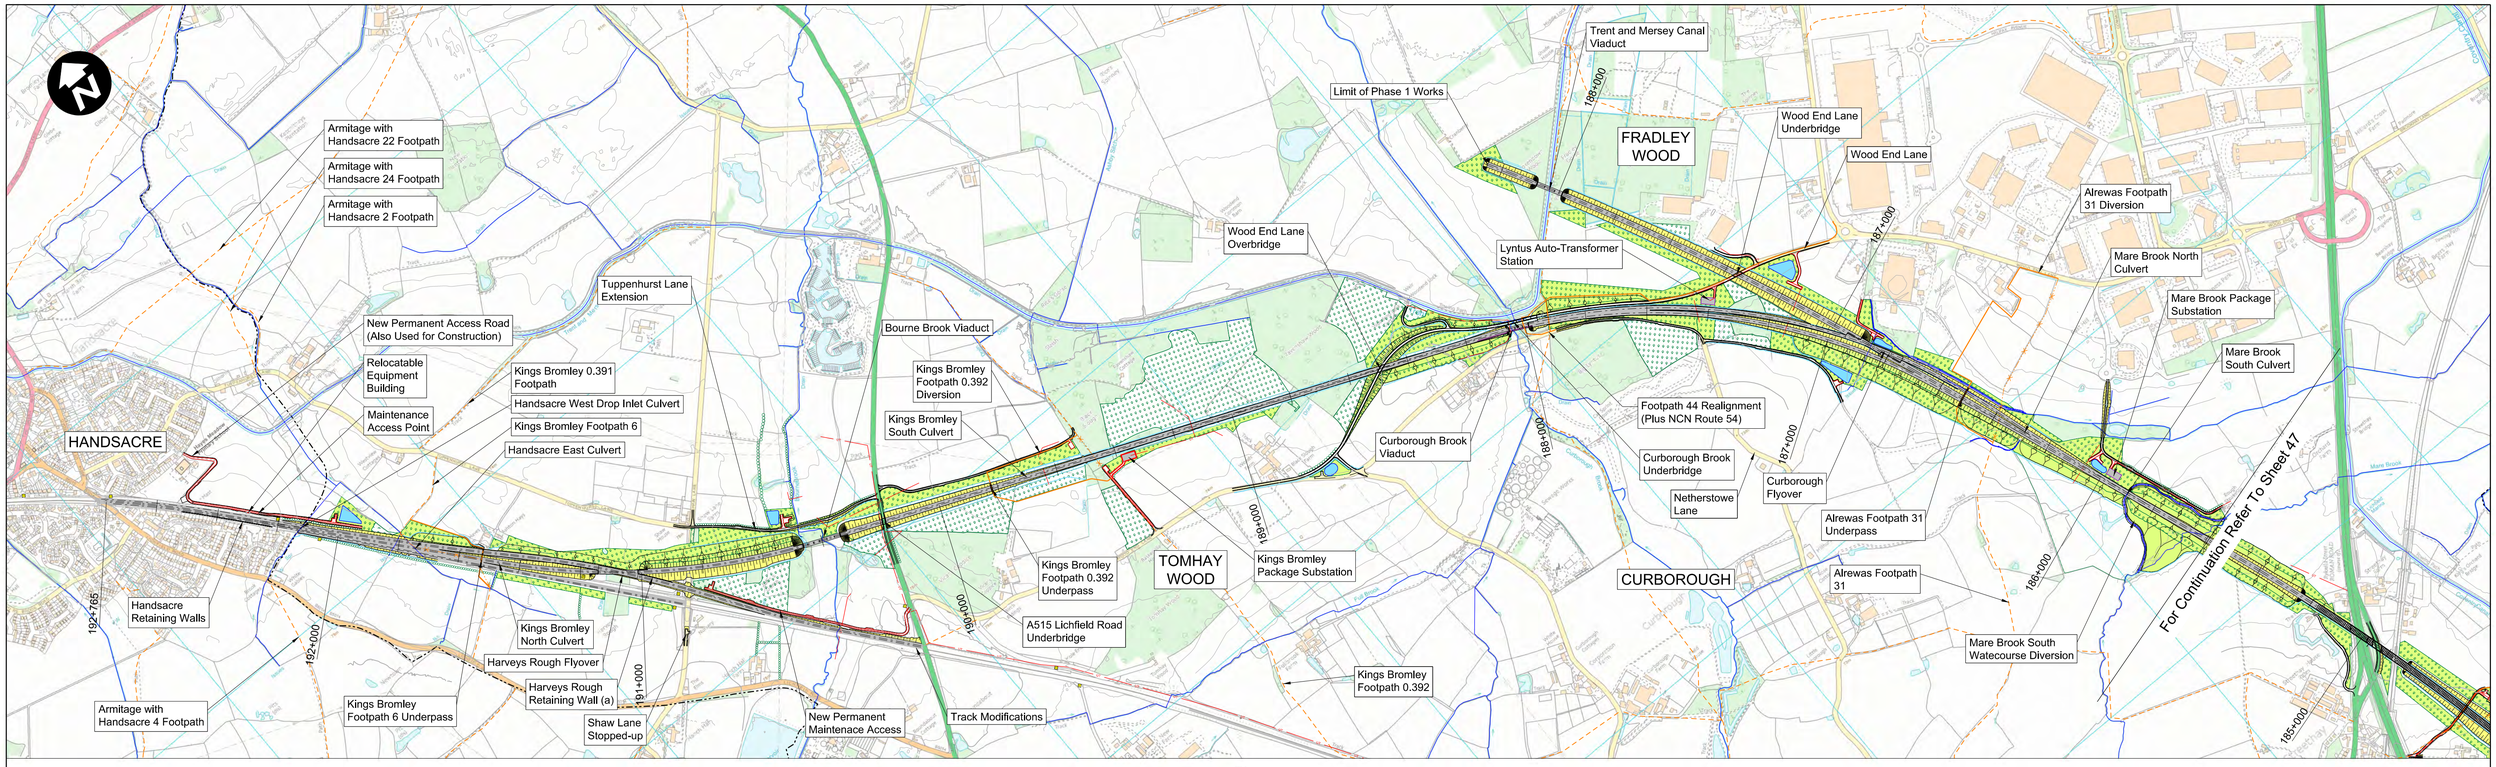

Plan
Scale 1:10000

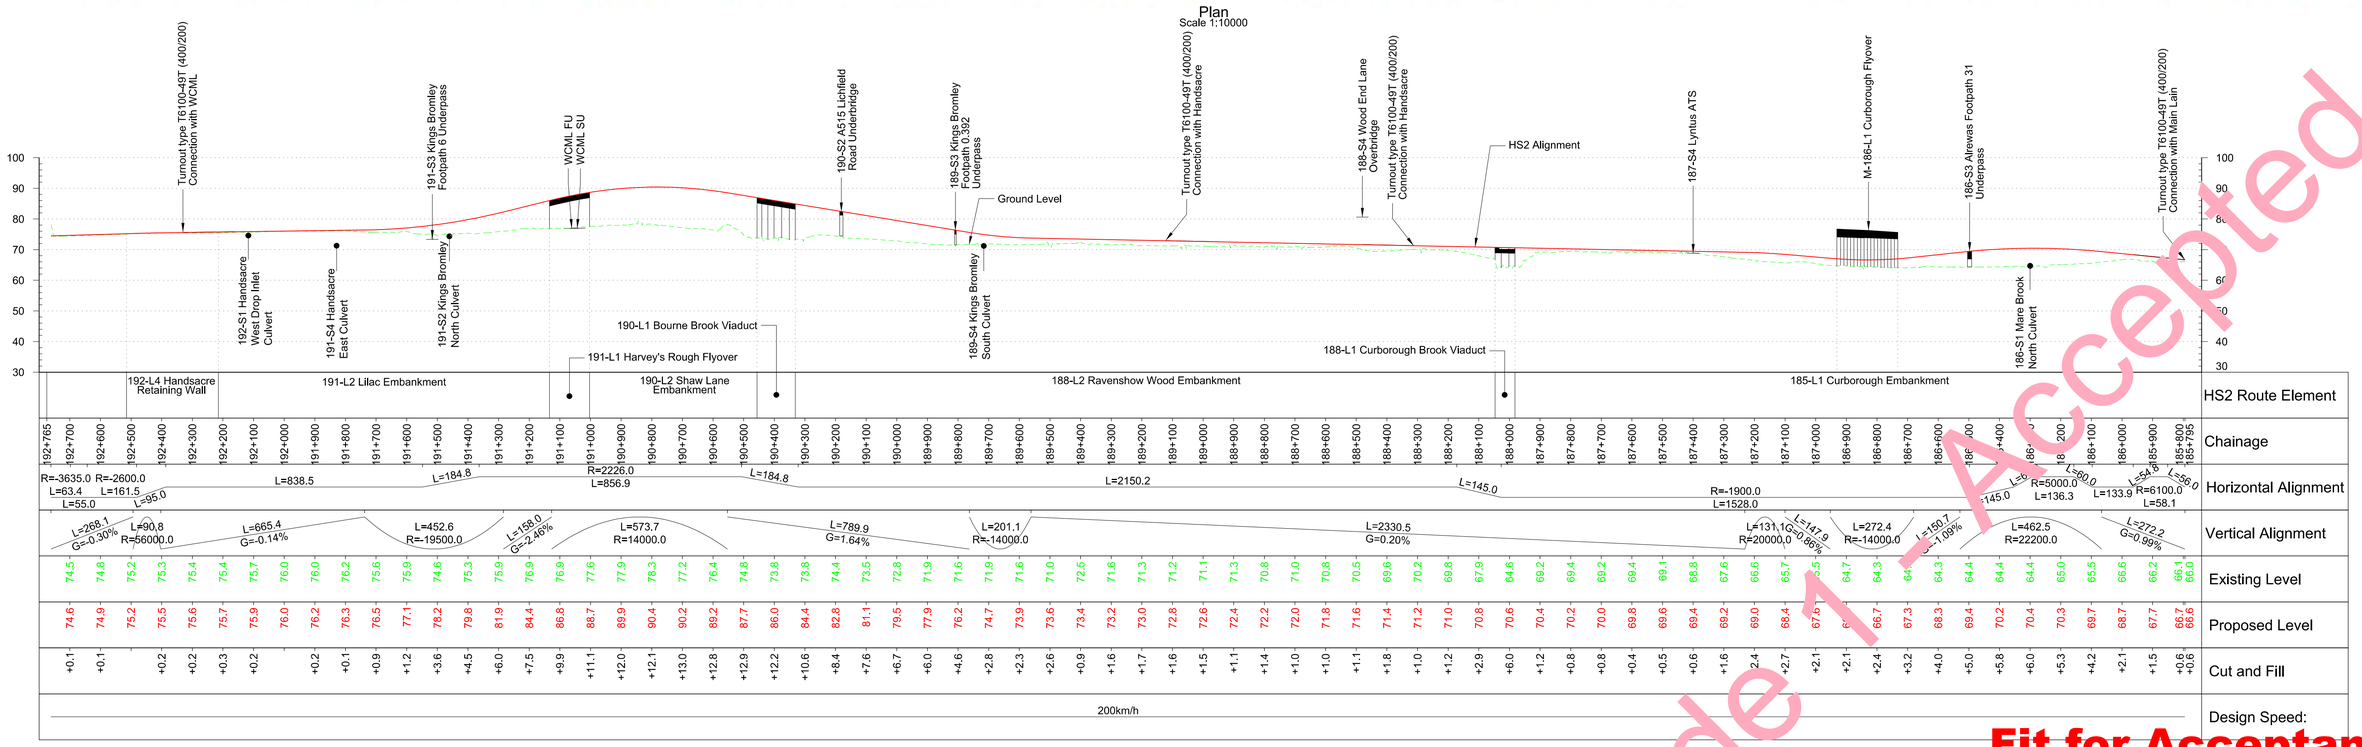

METRES @ 1:10000 — 0 100 200 500 1000

METRES @ 1:1000 — 0 10 20 50 100

Note:
Bridge Profiles indicated at FRL to HS2 track

Scale H 1:10000 V 1:1000

Rev	Description	Drawn	Checked	Con App	HS2 App
P01	Issued for Consition B Final Preliminary Design	NOR 22/01/16	CCG 22/01/16	AH 10/10/15	

HS2 accepts no responsibility for any circumstances which arise from the reproduction of this document after alteration, amendment or abbreviation or if it is issued in part or issued incompletely in any way.

© Crown Copyright and database right 2015. All rights reserved. Ordnance Survey Licence number 100049190

© Crown Copyright material is reproduced with the permission of Land Registry under delegated authority from the Controller of HMSO.

This material was last updated on 2015 and may not be copied, distributed, sold or published without the formal permission of Land Registry. Only an official copy of a title plan or register obtained from the Land Registry may be used for legal or other official purposes.

Scale with caution as distortion can occur.

Legends/Notes:

- Depot, station, headhouse or portal building
- Tunnel portal
- Electricity substation
- Land drainage area
- Ecological mitigation pond
- Balancing pond
- Replacement floodplain storage
- Woodland habitat creation
- Wetland habitat creation
- Grassland habitat creation
- Landscape mitigation planting (scrub / woodland)
- Grassed areas
- Sustainable placement
- Public realm
- Engineering earthworks
- Landscape earthworks
- Rail alignment formation
- Returned to suitable development use
- County boundary
- Borough / District boundary
- Community forum boundary
- Watercourse diversion
- Existing watercourse
- Ditches - new
- Hedgerow habitat creation
- UT Main utility works
- Existing public right of way (PRoW)
- New, diverted or realigned PRoW
- Stopped-up PRoW
- Tunnels external extent
- Rail alignment
- HS2 Access road
- Noise fence barrier
- 10+000 Chainage (e.g. 10+000)

Registered in England
Registration No. 06791686
Registered office:
One Canada Square,
London, E14 5AB

Creator/Originator
Capita Symonds Ineco JV

Zone	Country North
Project/Contract	Country North Design
Design Stage	FINAL PRELIMINARY DESIGN
Discipline/Function	Civil
Drawing Title	Main Up Line Sheet 49 Chainage 185+795 to 192+765
Drawn	NOR
Checked	NOR
Approved	AH
Date	06/08/2015
Scale	1:10000
Size	A1
Drawing No.	C223-CSI-CV-DPP-030-000013-FPD
Rev.	P01

Code 1 - Accepted
Fit for Acceptance