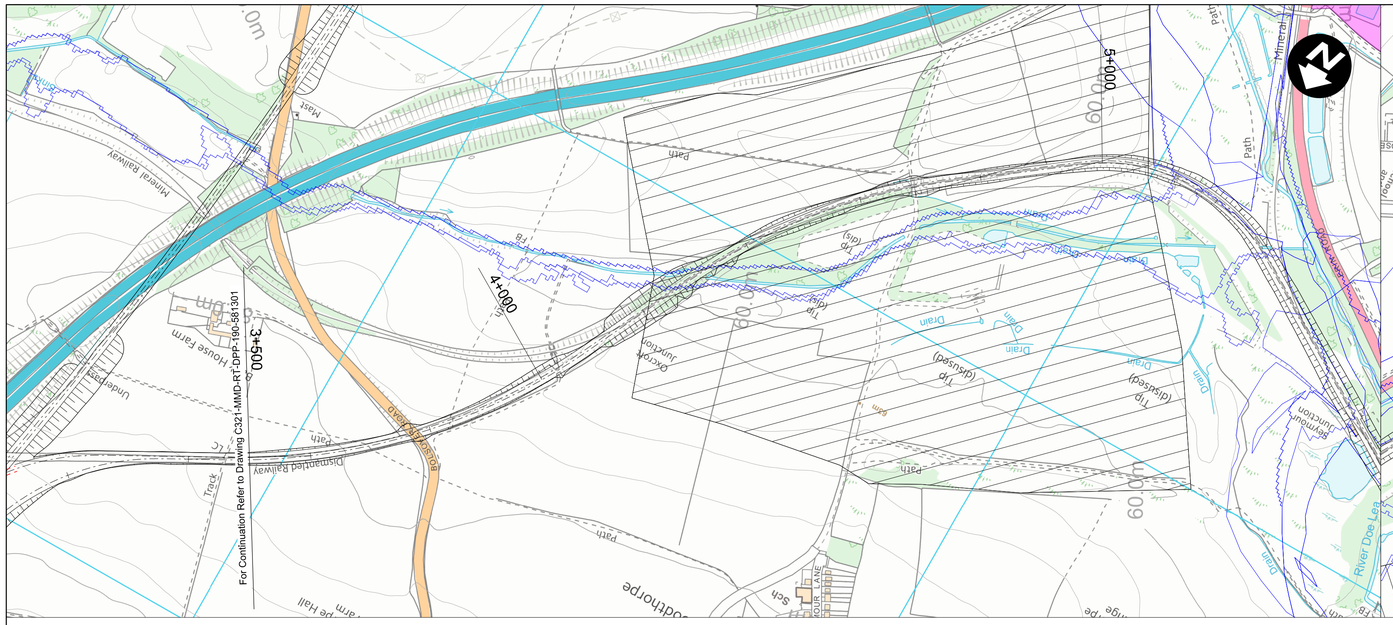

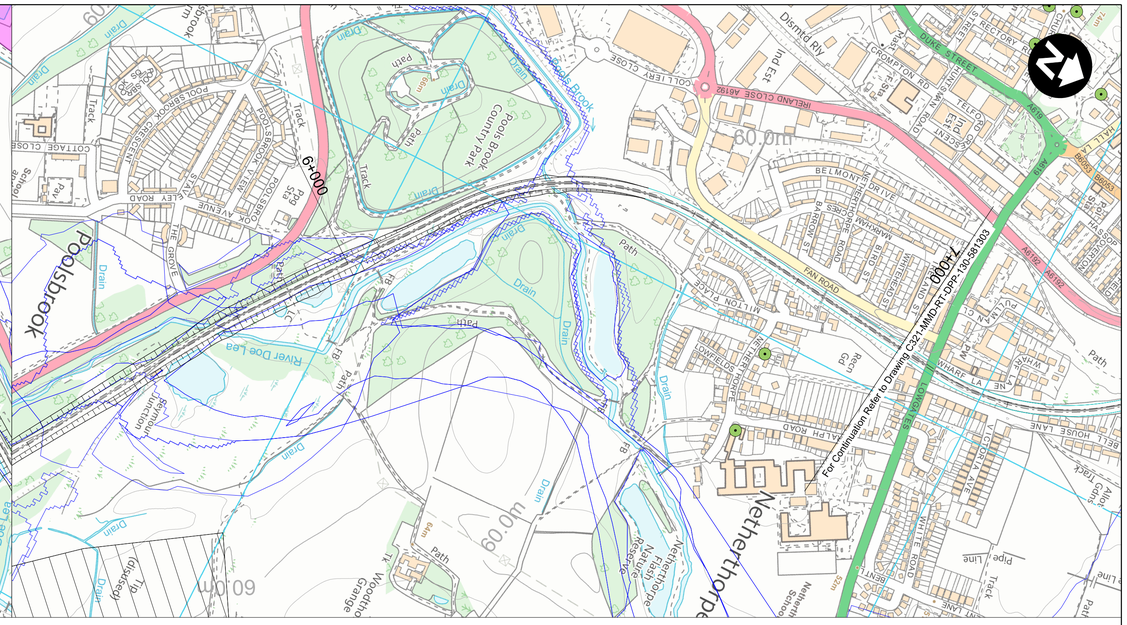

Plan

Scale 1:5,000 @ A1

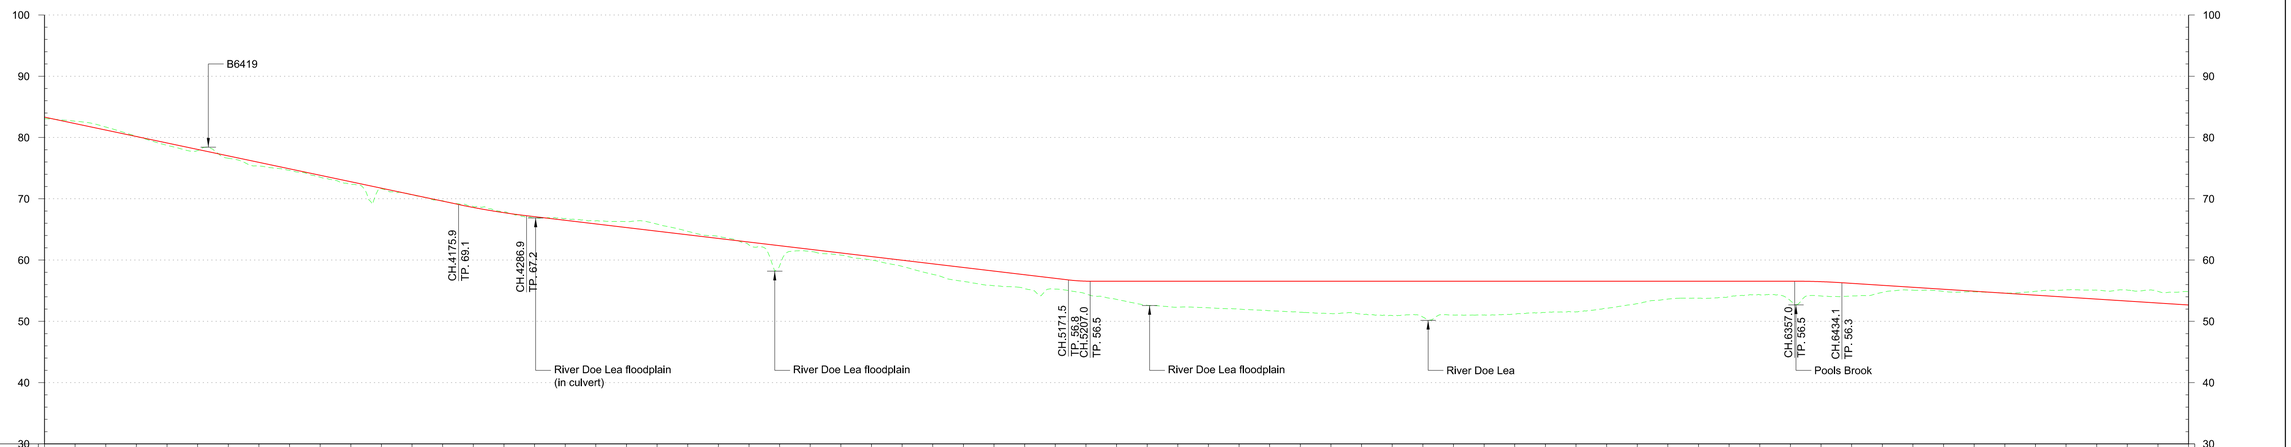

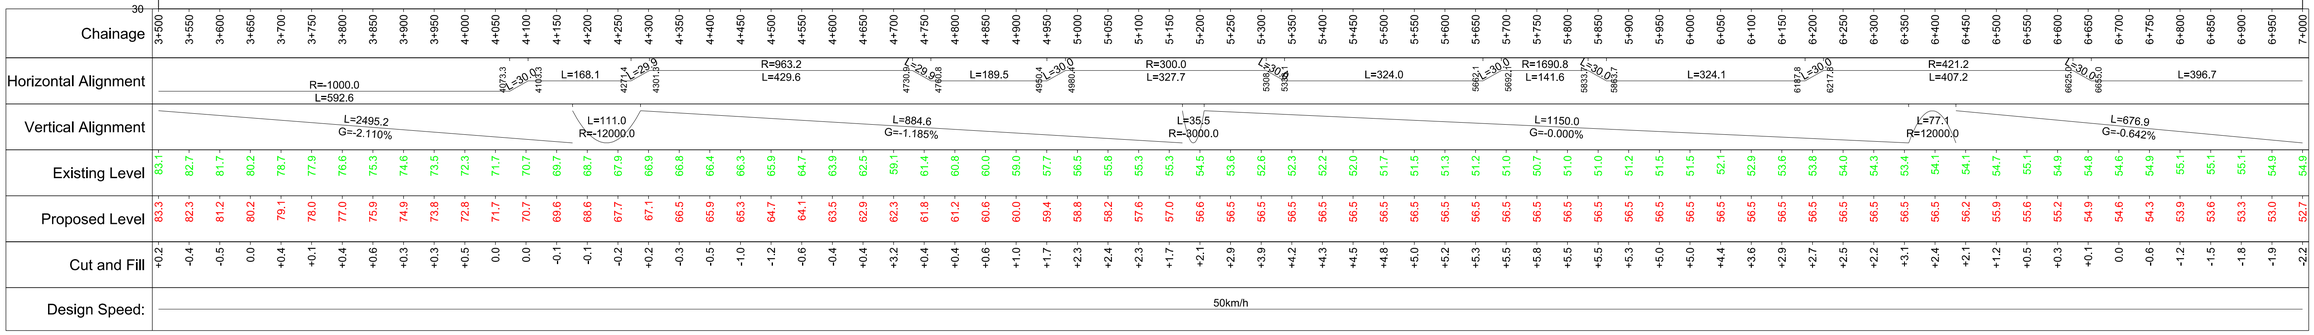

METRES @ 1:5000 0 50 100 200 500

METRES @ 1:500 0 5 10 20 50

Profile

Scale H:1:5,000 V:1:500 @ A1

Fit for Acceptance

Rev	Description	Drawn	Checked	Con App	HS2 App
P01	First Issue	JV 17/06/16	AR 20/06/16	MM 20/06/16	

HS2 accepts no responsibility for any circumstances which arise from the reproduction of this document after alteration, amendment or abbreviation or if it is issued in part or issued incompletely in any way.

© Crown Copyright and database right 2015. All rights reserved. Ordnance Survey Licence number 100049190

© Crown Copyright material is reproduced with the permission of Land Registry under delegated authority from the Controller of HMSO.

This material was last updated on 2015 and may not be copied, distributed, sold or published without the formal permission of Land Registry. Only an official copy of a title plan or register obtained from the Land Registry may be used for legal or other official purposes.

Scale with caution as distortion can occur.

Legends/Notes:

Key Environmental Features Legend

- World Heritage Site
- Ramsar
- Special Areas of Conservation
- Special Protection Areas
- SSSI
- National Nature Reserves
- Area of Outstanding Natural Beauty
- National Park
- Major Development Sites
- Scheduled Monuments
- Registered Parks and Gardens
- Historical Battlefields
- Active and/or Authorised Landfill
- Historical Landfill
- Flood Zones
- Listed Building Grade I
- Listed Building Grade II*
- Listed Building Grade II

Legend

- Track Centrelines
- Viaduct
- Tunnel
- Fully Retained Cutting/Fill
- Major Contour
- Ground Profile
- Track Profile
- Minor Contour
- Node

Engineering Earthworks

- Railway Cutting
- Railway Embankment
- HS2 Depot/Station Operational Boundary

Registered in England
Registration No. 06791686
Registered office:
One Canada Square,
London, E14 5AB

Creator/Orlginator
Mott MacDonald

Zone
Staveley Infrastructure Maintenance Depot

Design Stage
Pre-Consultation

Drawing Title
Staveley Depot
M18 / Eastern Route
Sheet 2 of 3

Project/Contract
West Midlands to Leeds Route

Discipline/Function
Railway Track

Drawn	Checked	Approved
JV	AR	MM

Date	Scale	Size
17/06/2016	1:5000	A1

Drawing No.
C321-MMD-RT-DPP-190-581302

Rev.
P01