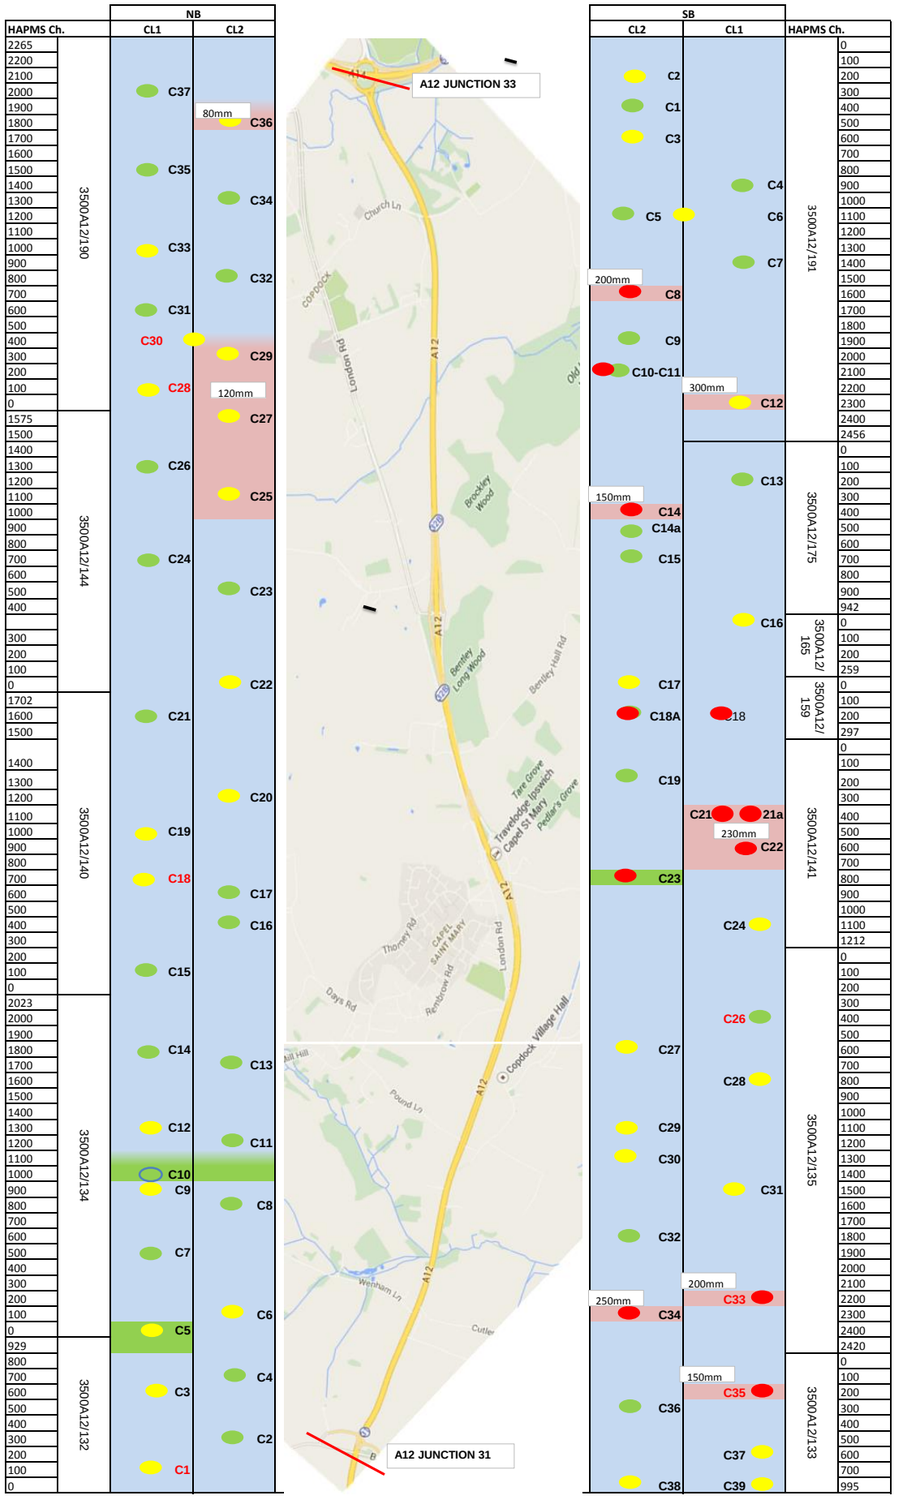

Notes

Distances and dimensions are not to scale.
Distance for inlay depth is not to scale due to the 100m boxes

Combined Quatities (carriageway & slip)

Carriageway & Slip Surfacing Type	Quantity(m^2)	Percentage %
HRA >20 Years	67381	44.1
HRA >15 Years < 20 Years	3099	2.0
HRA <15 Years	0	0.0
TSCS > 10 Years	37618	24.6
TSCS> 5 Years< 10 Years	25023	16.4
TSCS <5 Years	5804	3.8

Core in good condition
Core in good condition but Debonded
Core in bad conditon - Diinstegrated and Debonded

Key

Inlay Depth	
Specified Depth	
100 MM	
50 MM	

Carriageway Surfacing Type	Quantity(m^2)	Percentage %
HRA >20 Years	67381	48.5
HRA >15 Years < 20 Years	3099	2.2
HRA <15 Years	0	0.0
TSCS > 10 Years	37618	27.1
TSCS> 5 Years< 10 Years	25023	18.0
TSCS <5 Years	5804	4.2

Rev	Revision details	Chkd	Appd	Date

Drawn:	TS	Preilminary	v
Design:	GH	For comment	
Checked:	FL	For Tender	
Approved	AB	For construction	
Date:	15/01/2015	As constructed	
		Other	

amey
www.amey.co.uk

Client
HIGHWAYS AGENCY

Project
Area 6 Technical Surveys

Title
A12 J31 to J33 NB & SB Scheme Overview Plan

Drawing No.
Area 6/VM-P/2YD/T1.2/001

Rev
01