LOCATION OF PETITIONERS

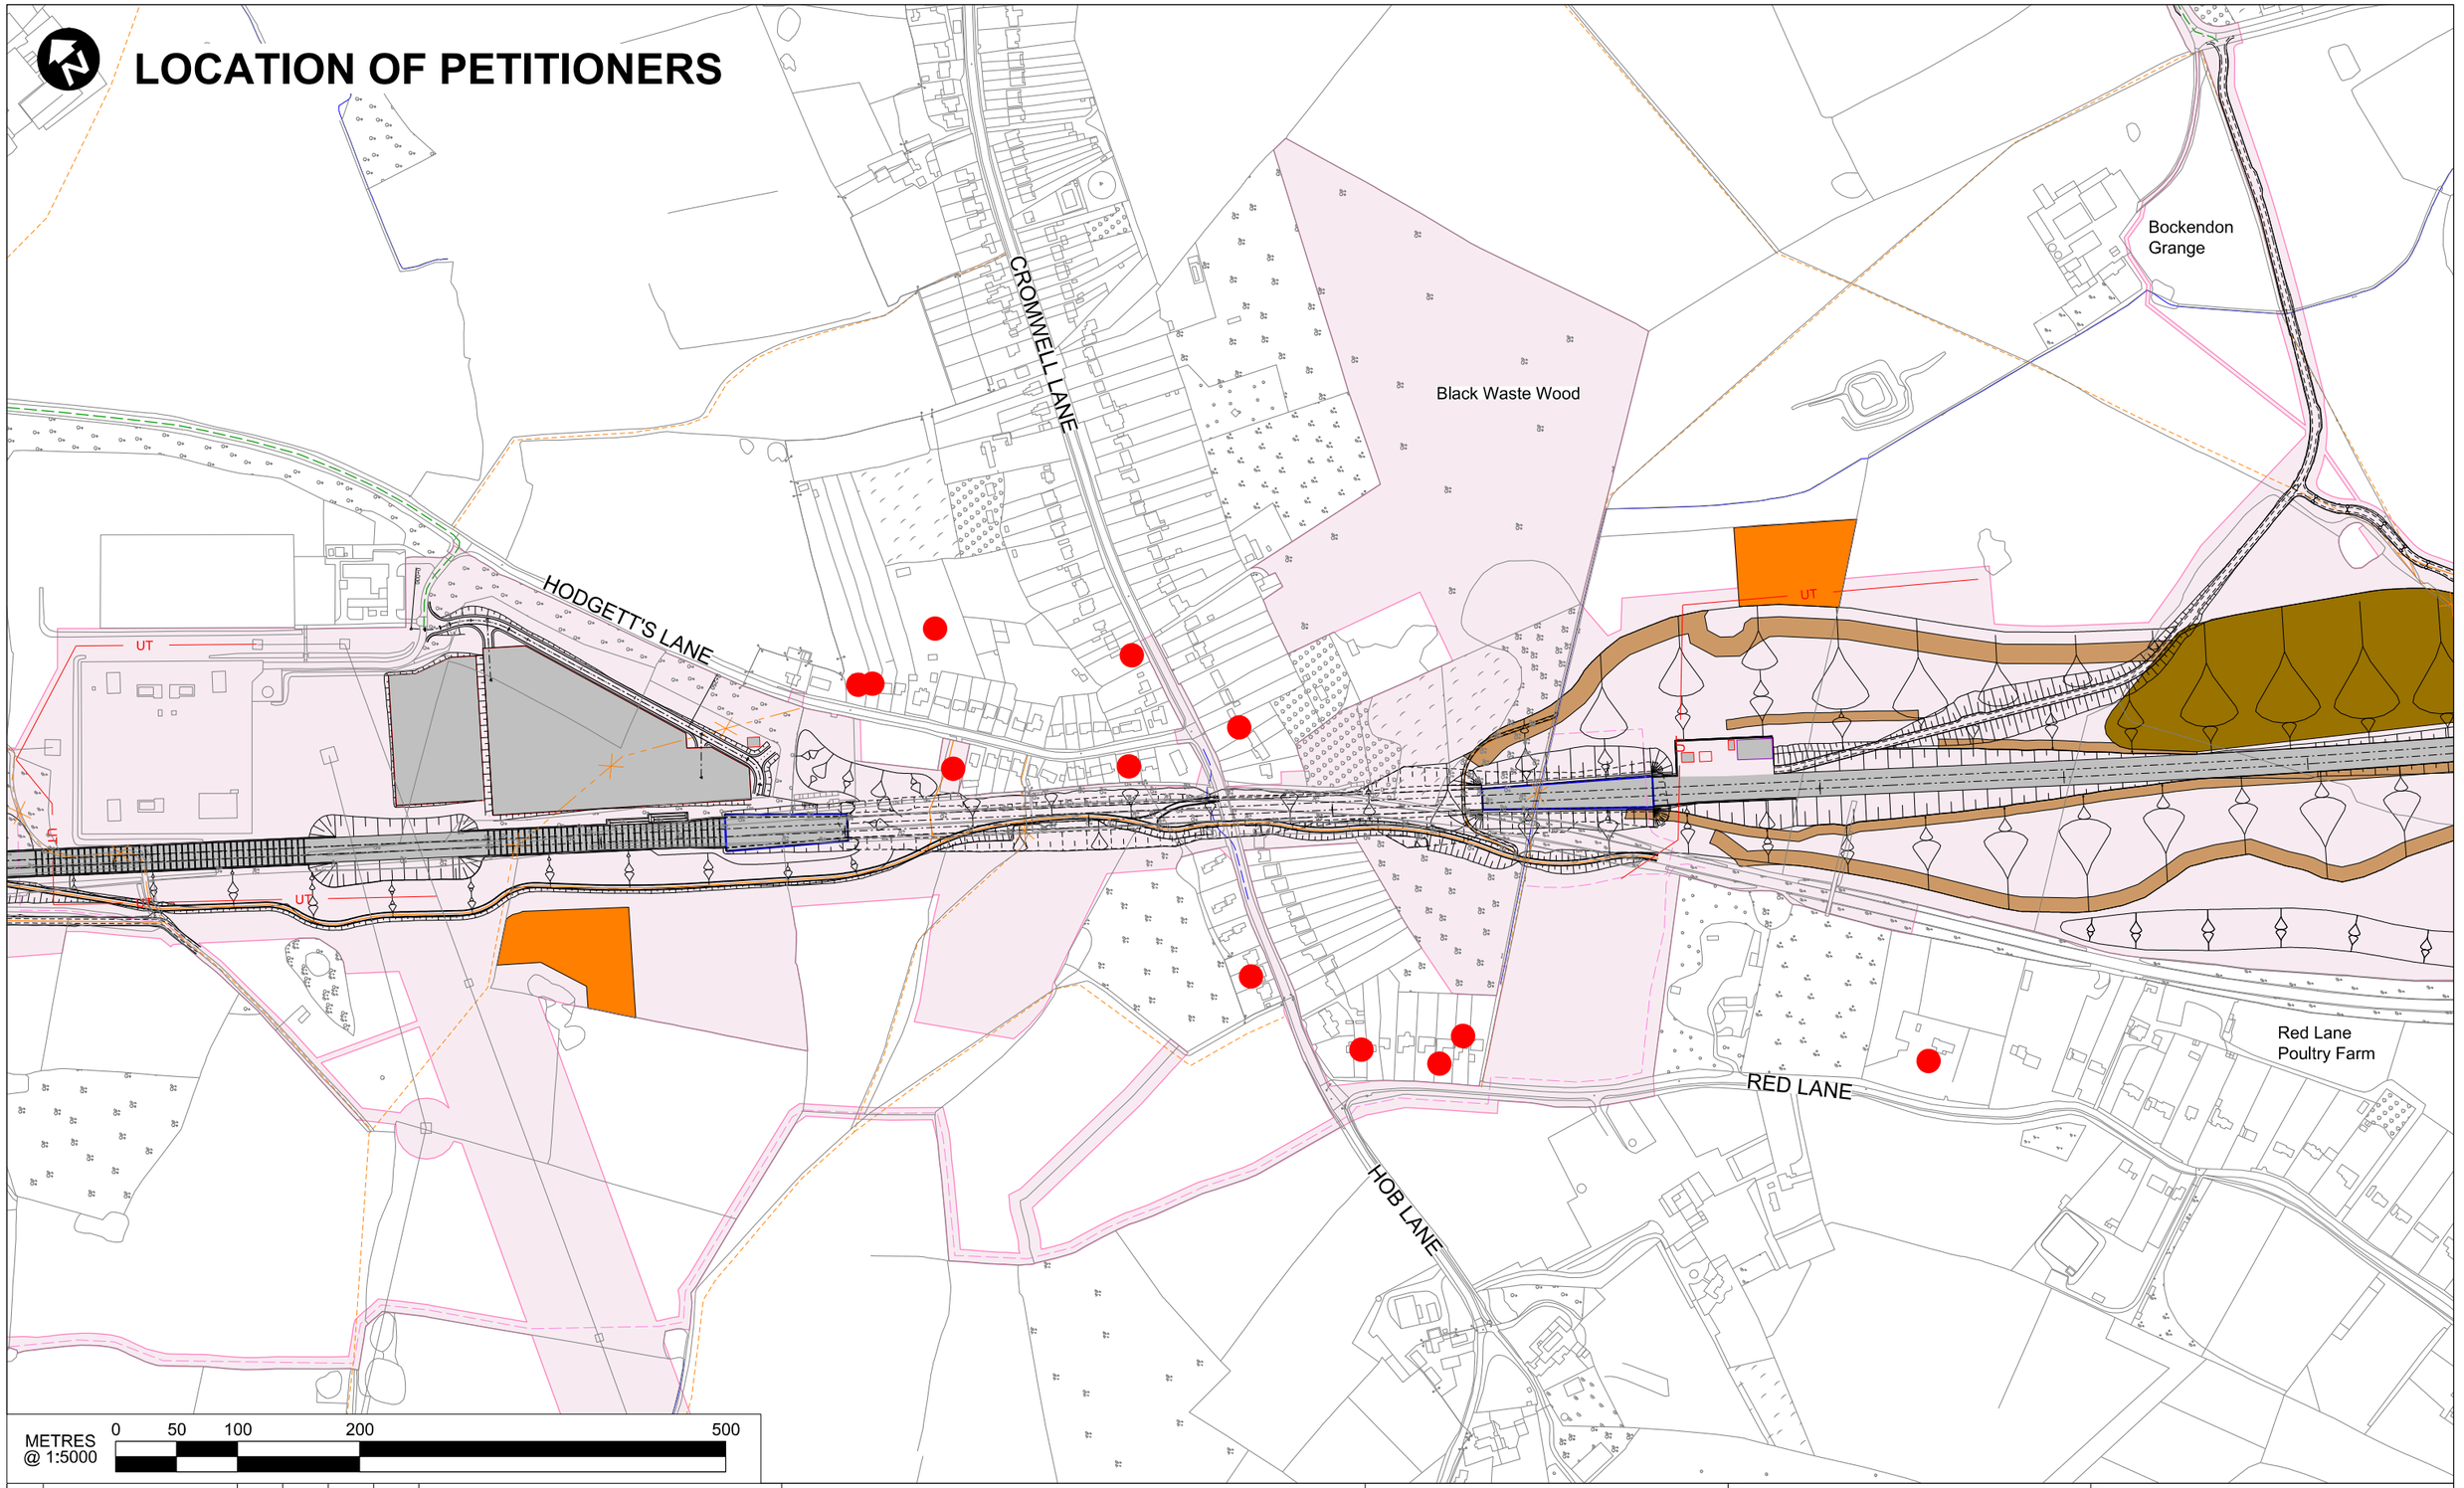

P00.1		–				
	Description	Drawn	Checked	Con App	HS2 App	

HS2 accepts no responsibility for any circumstances which arise from the reproduction of this document after alteration, amendment or abbreviation or if it is issued in part or issued incompletely in any way.

© Crown Copyright and database right 2015. All rights reserved. Ordnance Survey Licence number 100049190

© Crown Copyright material is reproduced with the permission of Land Registry under delegated authority from the Controller of HMSO.

This material was last updated on 2015 and may not be copied, distributed, sold or published without the formal permission of Land Registry. Only an official copy of a title plan or register obtained from the Land Registry may be used for legal or other official purposes.

Scale with caution as distortion can occur.

Legends/Notes:

- Main construction compound
- Satellite construction compound
- Temporary material stockpile
- Rail alignment formation
- Depot, station, headhouse, portal building or substation
- Landscape earthworks
- Engineering earthworks
- Land potentially required during construction
- UT – Main utility works
- Existing watercourse
- Construction traffic route
- Existing public right of way (PROW)
- New, diverted or realigned PROW
- Stopped up PROW
- Temporary diverted or realigned PROW
- Haul Route
- Petitioner(s) Locations

Registered In England
Registration No. 06791686
Registered office:
One Canada Square,
London, E14 5AB

Creator/Originator
Capita Symonds Ineco JV

Zone: Country North		Project/Contract: Country North Design	
Design Stage: DESIGN-FOR-PETITION		Discipline/Function: Civil	
Drawing Title: Burton Green House of Lords Petitions Petitioners Locations - Construction	Drawn: KT	Checked:	Approved:
	Date: 28/04/2016	Scale: AS SHOWN	Size: A3
	Drawing No.: C223-CSI-CV-DGA-030-000209-PETHOL9999		Rev.: P00.1

P1554

HOC/10016/0002