Drawing number / title

B1646600-NPL-DRG-CV-000050/P02

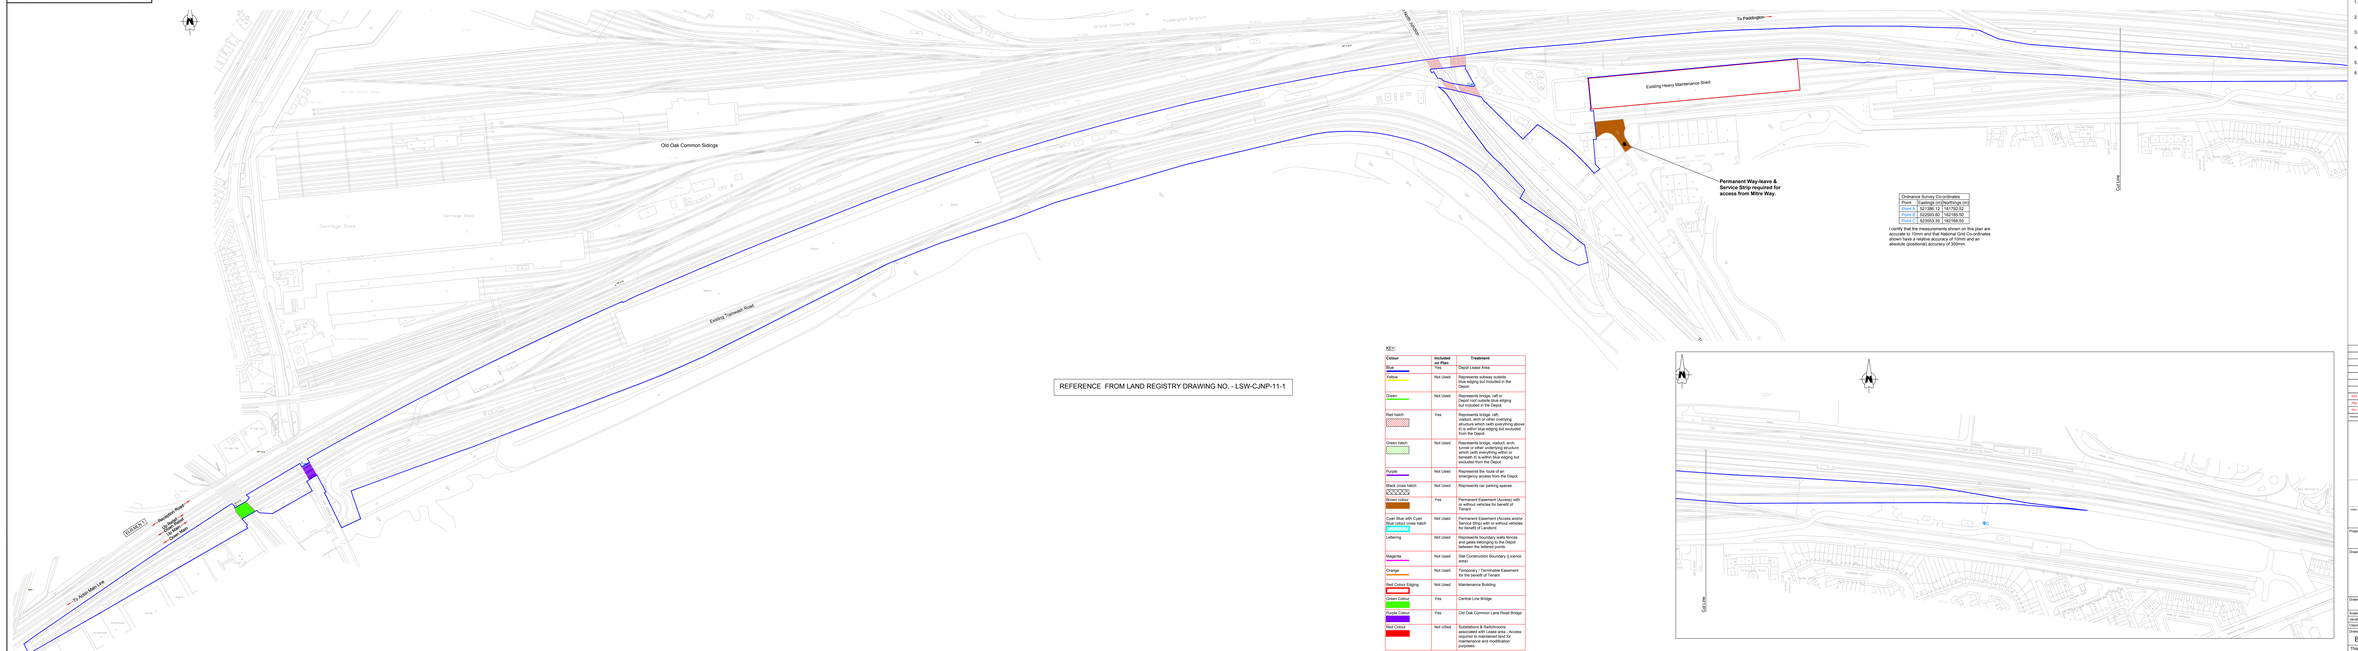
To Paddington
Paddington Branch
Great Western Depot
Old Oak Common Sidings
Carriage Shed
Carriage Shed
Existing Heavy Maintenance Shed
Permanent Way-leave & Service Strip required for access from Mitre Way.
Existing Transit Road
Cut Line
Cut Line
Existing Transit Road
To Main Line
Paddington Road
Old Oak Lane
Old Oak Lane
Old Oak Lane