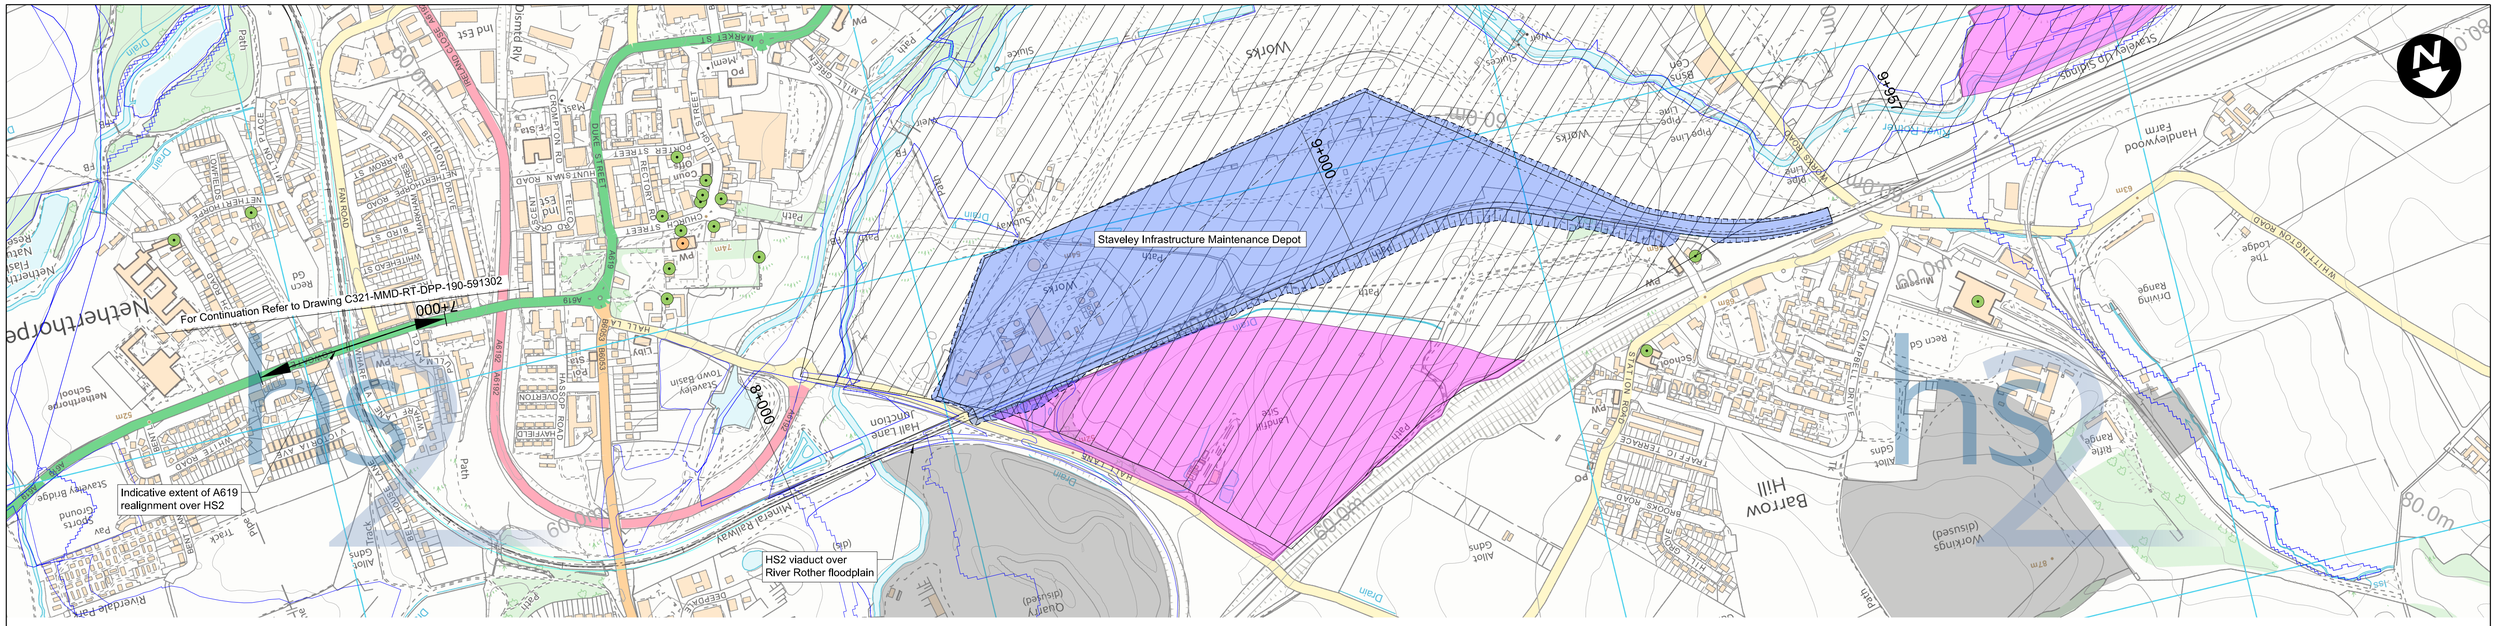

Plan

Scale 1:5,000 @ A1

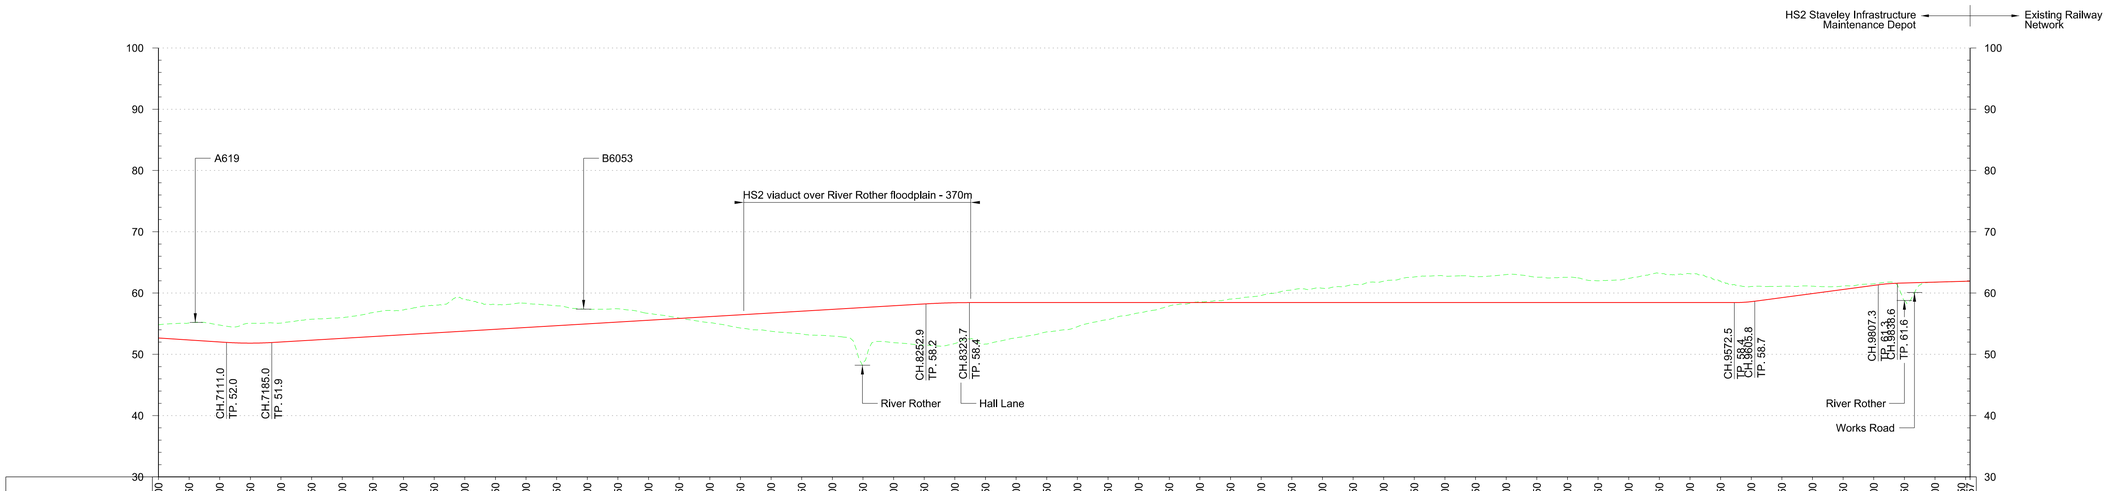

METRES @ 1:5000 0 50 100 200 500

METRES @ 1:500 0 5 10 20 50

Profile

Scale H:1:5,000 V:1:500 @ A1

Rev	Description	Drawn	Checked	Con App	HS2 App
P02	Client's Comments Addressed	JV 11/07/17	AR 11/07/17	MM 11/07/17	
P01	First Issue	JV 28/06/17	AR 28/06/17	MM 28/06/17	

HS2 accepts no responsibility for any circumstances which arise from the reproduction of this document after alteration, amendment or abbreviation or if it is issued in part or issued incompletely in any way.

© Crown Copyright and database right 2017. All rights reserved. Ordnance Survey Licence number 100049190

© Crown Copyright material is reproduced with the permission of Land Registry under delegated authority from the Controller of HMSO.

This material was last updated on 2017 and may not be copied, distributed, sold or published without the formal permission of Land Registry. Only an official copy of a title plan or register obtained from the Land Registry may be used for legal or other official purposes.

Scale with caution as distortion can occur.

Legends/Notes:

Key Environmental Features Legend

World Heritage Site
Ramsar
Special Areas of Conservation
Special Protection Areas
SSSI
National Nature Reserves
Area of Outstanding Natural Beauty
National Park
Major Development Sites
Additional Development Sites
Scheduled Monuments
Registered Parks and Gardens
Historical Battlefields
Active and/or Authorised Landfill
Historical Landfill
Flood Zones
Listed Building Grade I
Listed Building Grade II*
Listed Building Grade II

Legend

Track Centrelines
Viaduct
Tunnel
Existing Railway Connection
HS2 Connection
Fully Retained Cutting/Fill
Major Contour
Ground Profile
Track Profile
Minor Contour
Node

Engineering Earthworks

Railway Cutting
Railway Embankment
HS2 Depot/Station Operational Boundary

Registered in England
Registration No. 06791686
Registered office:
2 Snow Hill,
Queensway,
Birmingham, B4 6GA

Creator/Originator
Mott MacDonald

Zone	Staveley Infrastructure Maintenance Depot
Design Stage	Post-Consultation
Drawing Title	Staveley Depot 2017 Preferred Route Sheet 3 of 3
Project/Contract	West Midlands to Leeds Route
Discipline/Function	Railway Track
Drawn / Checked / Approved	JV / AR / MM
Date / Scale / Size	07/06/2017 / 1:5000 / A1
Drawing No. / Rev.	C321-MMD-RT-DPP-190-591303 / P02