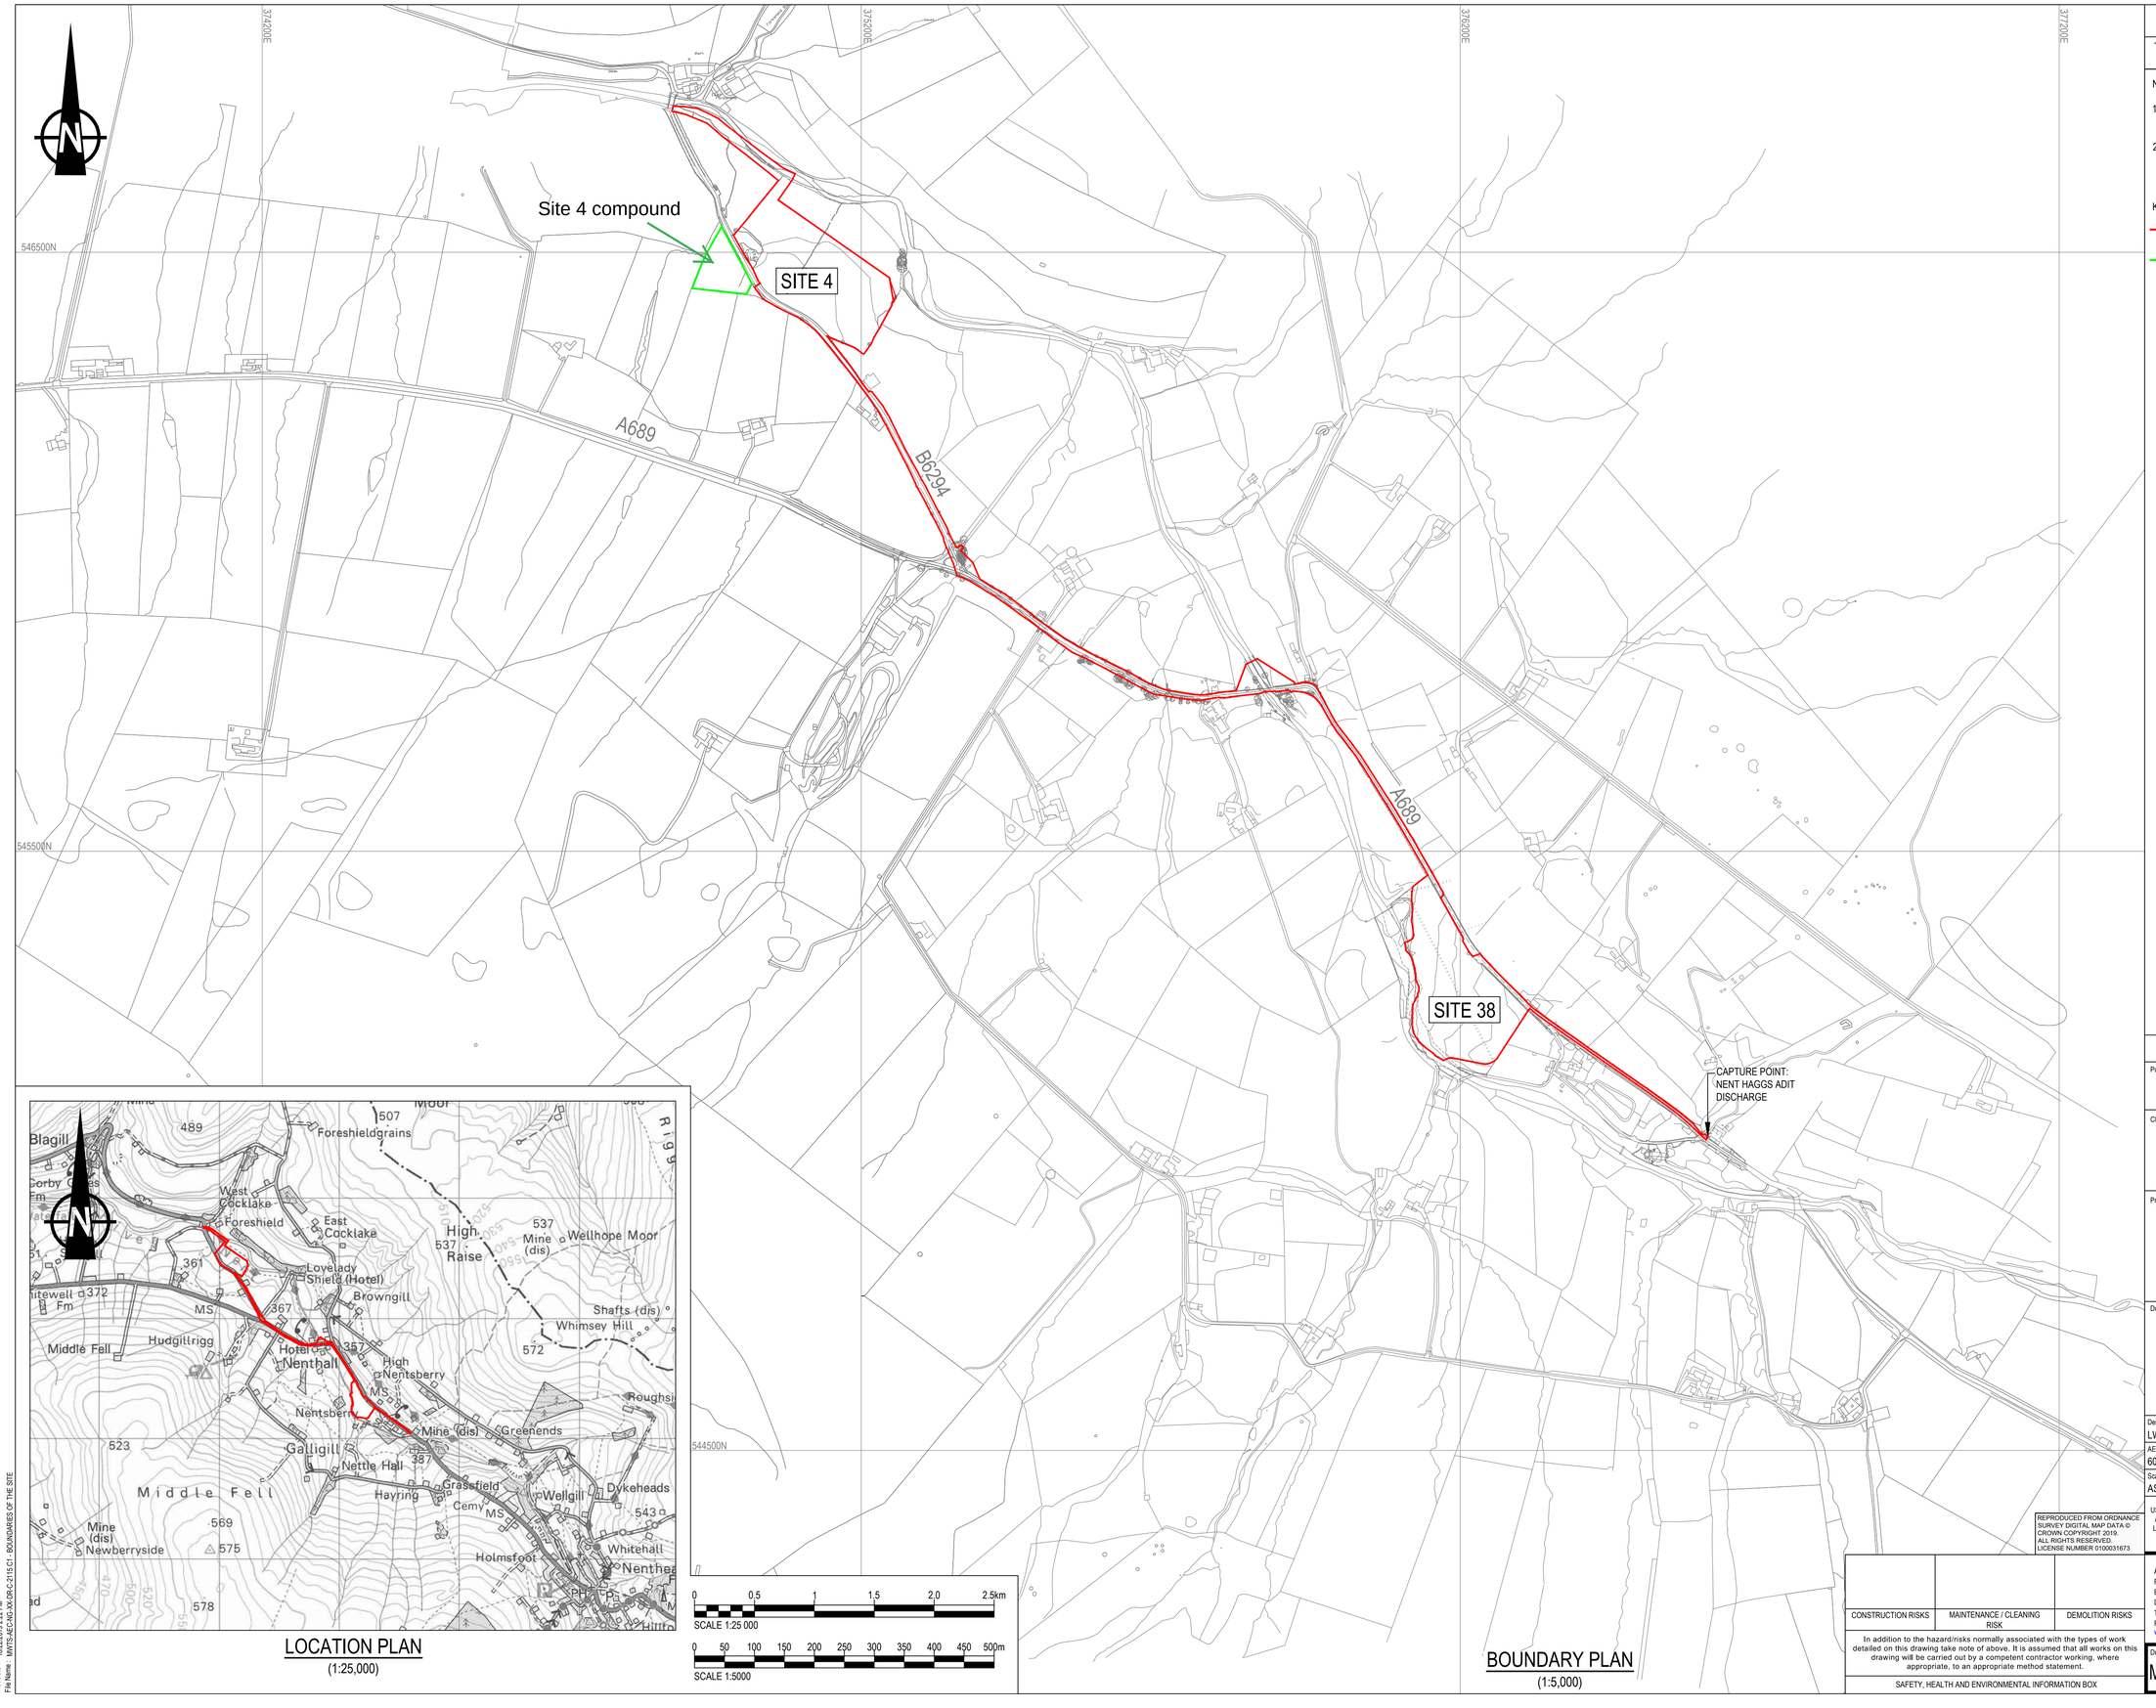

LOCATION PLAN
(1:25,000)

0 0,5 1 1,5 2,0 2,5km
SCALE 1:25 000

0 50 100 150 200 250 300 350 400 450 500m
SCALE 1:5000

BOUNDARY PLAN
(1:5,000)

IT IS ASSUMED THAT ALL WORKS ON THIS DRAWING WILL BE CARRIED OUT BY A COMPETENT CONTRACTOR WORKING, WHERE APPROPRIATE, TO AN APPROPRIATE METHOD STATEMENT.

THIS DRAWING IS TO BE USED ONLY FOR THE PURPOSE OF ISSUE THAT IT WAS ISSUED FOR AND IS SUBJECT TO AMENDMENT.

NOTES

1. ALL DIMENSIONS ARE IN MILLIMETRES UNLESS OTHERWISE STATED.
2. TOPOGRAPHICAL SURVEY IS BASED ON SITE SURVEYING SERVICES DRAWING 6453-SITE 4 & A689 (NENTHALL) DATED 18.11.15.

KEY

SITE BOUNDARY

SITE COMPOUND AREA

Revision Details	By / Check	Date	Suffix

Purpose of issue

CONSTRUCTION

Client

COAL AUTHORITY

Project Title

NENT HAGGS
MWTS

Drawing Title

BOUNDARIES OF
THE SITE

Designed	Drawn	Checked	Approved	Date
LW	JW	TEB	GH	09/10/19

AECOM Internal Project No.	Suitability
60534600	
Scale @ A1	Zone
AS SHOWN	

THIS DRAWING HAS BEEN PREPARED FOR THE USE OF AECOM'S CLIENT. IT MAY NOT BE USED, MODIFIED, REPRODUCED OR RELIED UPON BY THIRD PARTIES, EXCEPT AS AGREED BY AECOM OR AS REQUIRED BY LAW. AECOM ACCEPTS NO RESPONSIBILITY, AND DENIES ANY LIABILITY WHATSOEVER, TO ANY PARTY THAT USES OR RELIES ON THIS DRAWING WITHOUT AECOM'S EXPRESS WRITTEN CONSENT. DO NOT SCALE THIS DOCUMENT. ALL MEASUREMENTS MUST BE OBTAINED FROM THE STATED DIMENSIONS.

REPRODUCED FROM ORDNANCE SURVEY DIGITAL MAP DATA © CROWN COPYRIGHT 2019. ALL RIGHTS RESERVED. LICENSE NUMBER 0100031673

CONSTRUCTION RISKS	MAINTENANCE / CLEANING RISK	DEMOLITION RISKS

In addition to the hazard/risks normally associated with the types of work detailed on this drawing take note of above. It is assumed that all works on this drawing will be carried out by a competent contractor working, where appropriate, to an appropriate method statement.

SAFETY, HEALTH AND ENVIRONMENTAL INFORMATION BOX

AECOM Infrastructure & Environment UK Limited
Royal Court
Basil Close, Chesterfield
Derbyshire, S41 7SL
Tel: +44 (0)1246 209 221
Fax: +44 (0)1246 209 229
www.aecom.com

Drawing Number: MWTS-AEC-NG-XX-DR-C-2115 | Rev: C1

Plot Date: 10/22/2019 2:23 PM
File Name: MWTS-AEC-NG-XX-DR-C-2115 C1 - BOUNDARIES OF THE SITE