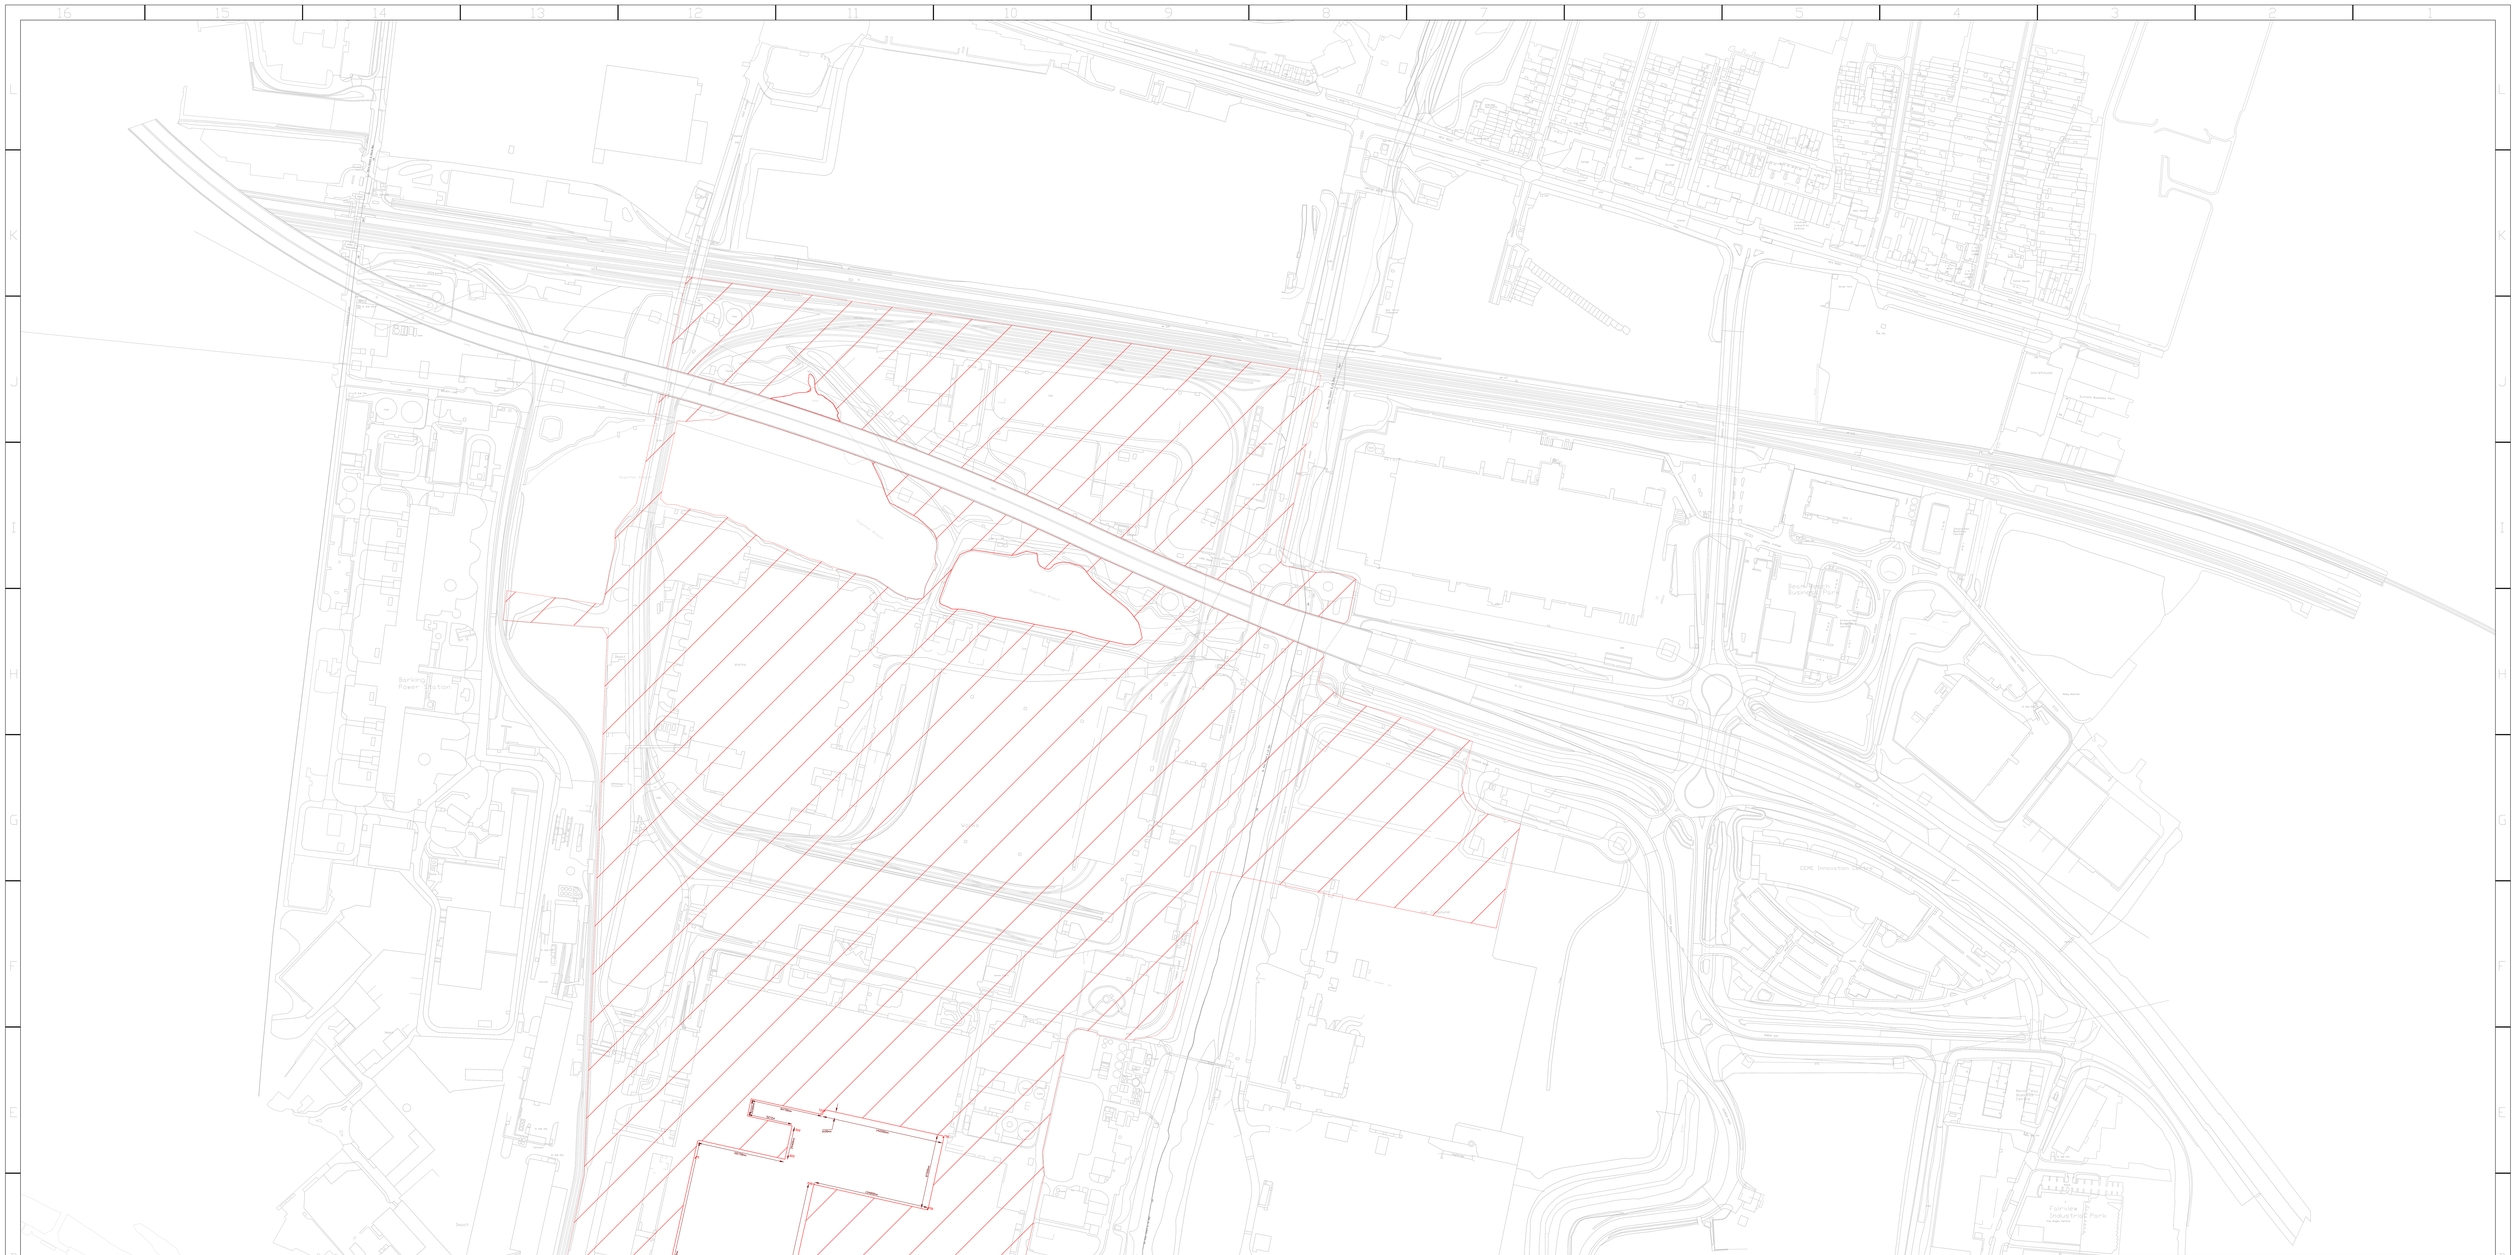

N
W E
S

SCALE 1:1250

0 125 250

Meters

REV No.	DESCRIPTION	DATE
E	Elevated section of A13 Removed from boundary hatch	20/10/2021
D	Boundary Hatch & Dimensions included	13/10/2021
C	Exclude Panther ICE - DEP	11/10/2021
B	SECOND ISSUE	03/09/2021
A	FIRST ISSUE	27/08/2021

BASED ON LAST REVISED

		DATED
DRAWN	M JACKSON - PTME DUNTON	20/10/2021
CHECKED	*	
APPROVED	*	

Reproduced from the 2021 Ordinance Survey 1:1250 map with the permission of The Controller of Her Majesty's Stationary Office © Crown copyright and database rights (2021) Ordnance Survey 100030835

LOCATION

FORD DAGENHAM

DRAWING TITLE.

THAMES FREEPORT TAX SITE

DATE:

20th OCTOBER 2021

E

FILE NAME

PAPER SIZE 1682mmx2378mm

SCALE 1:1250

Sheet No. 1

S1

ARCHITECT - ENGINEER

Ford Motor Company Limited.
Registered in England No 235446.
Registered Office: Arterial Road,
Laindon, Essex, SS15 6EE

FORD LAND
DAGENHAM

PLOT DATE 20/10/2021 3:34 PM

SAVE DATE 20/10/2021 3:23:07 PM

JACKSON, MATT (WS)