PCC A1 FRAME

KEY

CAMBER PORT LIMITS BELOW MEAN HIGH WATER SPRINGS

EXTENT OF LAND

SCALES APPLY ONLY WHEN PLOTTED AT A1
(Sheet Size: 594mm x 841mm)

SCALE BAR

0m 10m 20m 30m 40m 50m 60m 70m 80m 90m 100m

1:1000

NOTES

1.0 ALL DIMENSIONS IN mm. DO NOT SCALE.
2.0 THE WIGHTLINK MOORINGS WERE OBTAINED BY SCALING FROM ADMIRALTY CHARTS. POSITION APPROXIMATE ONLY.

CAMBER PORT LIMITS PLAN

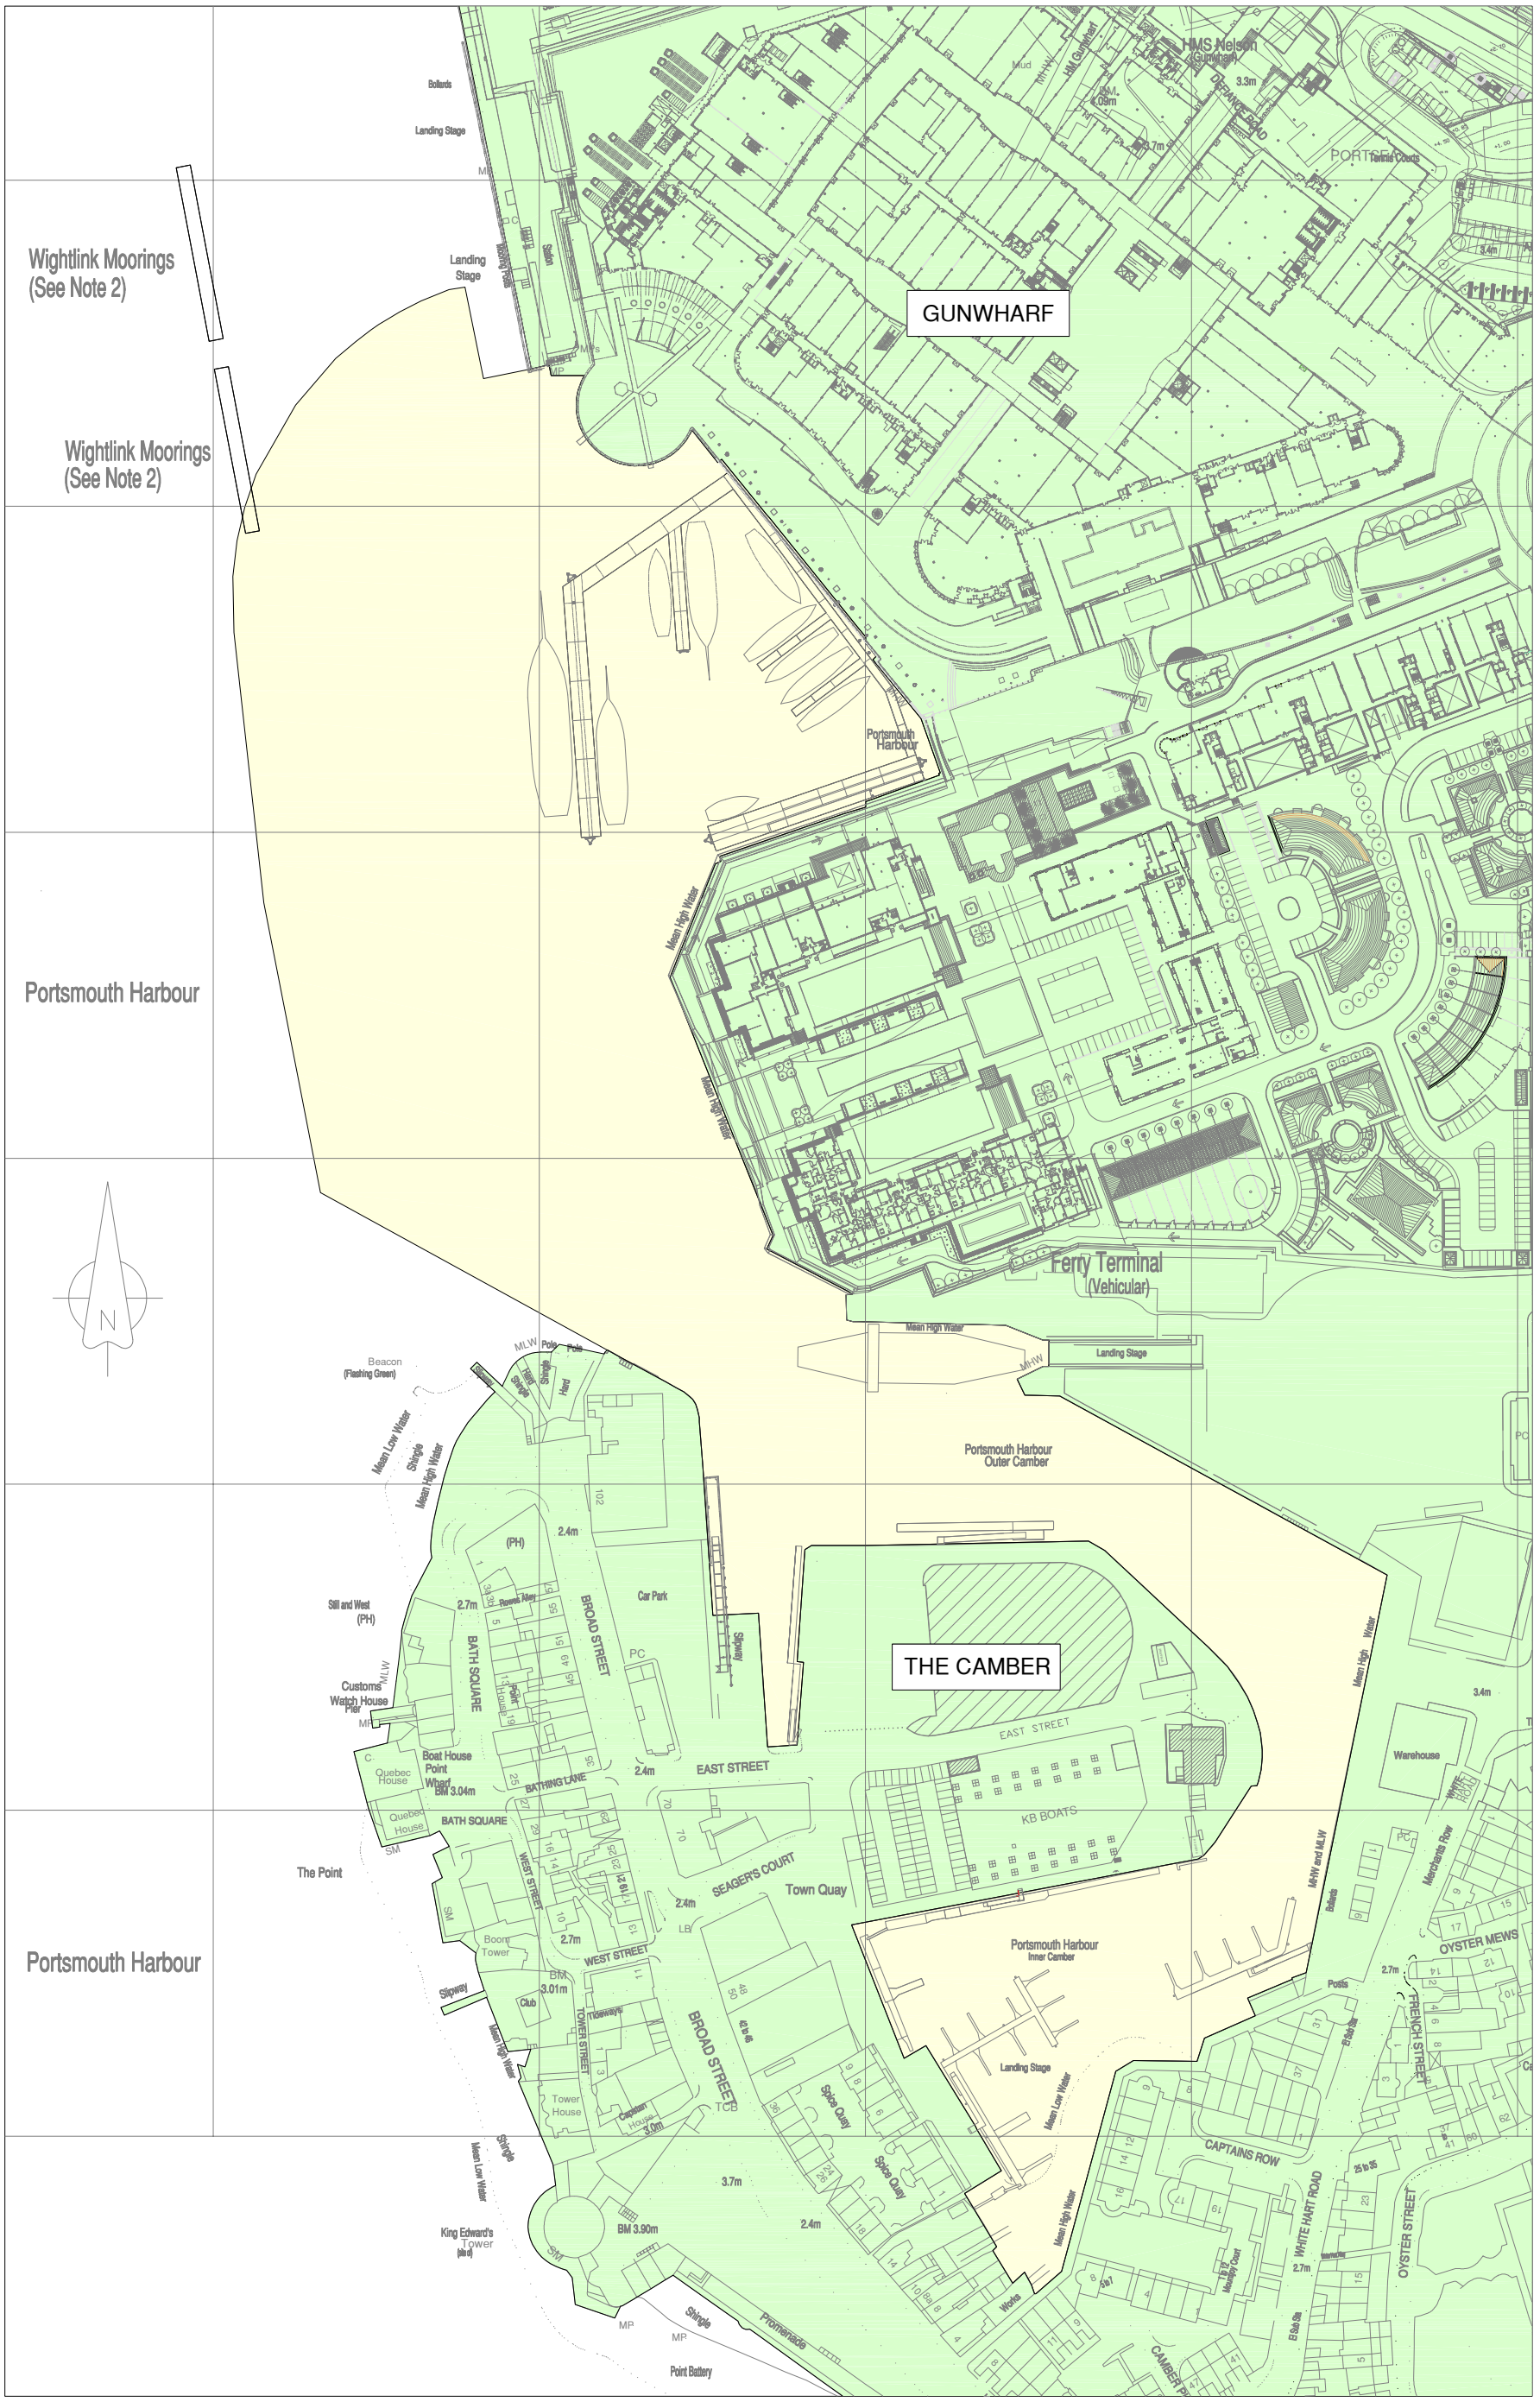

PLAN VIEW - THE CAMBER & GUNWHARF
1:1000

NOTE: All dimensions to be checked on site prior to commencement of any work
*** DO NOT SCALE FROM THIS DRAWING***
Notify Head of Engineering of any discrepancies

Rev	Date	Revision Details (Amended by:)	Approved by
B	10/2/23	LAND SHADE MADE DARKER	BMc
A	9/11/22	LAND SHADED. BASE SURVEY UPDATED	BMc

Project

CRUISE & FERRY PORT GENERAL

Drawing Title

THE CAMBER & GUNWHARF STATUTORY DREDGE EXTENTS

Date 20/04/2018 Scale 1:1000

PORTSMOUTH PORT AUTHORITY
Port Director's Office, Portsmouth International Port, Whale Island Way, Portsmouth, PO2 8EB

STEPHEN WATKYNS
Head of Engineering
Tel No: 023 9285 5907
Fax No: 023 9286 1165

Design/Survey by	Drawn by	Checked by
IRA	IRA	RB

Drawing No MAR25/580 Revision No. B

SURVEY		DESIGN		WORKING DRAWING	
FEASIBILITY		TENDER		AS-BUILT	
INFORMATION		CONTRACT		A. I.	

CADD Ref: