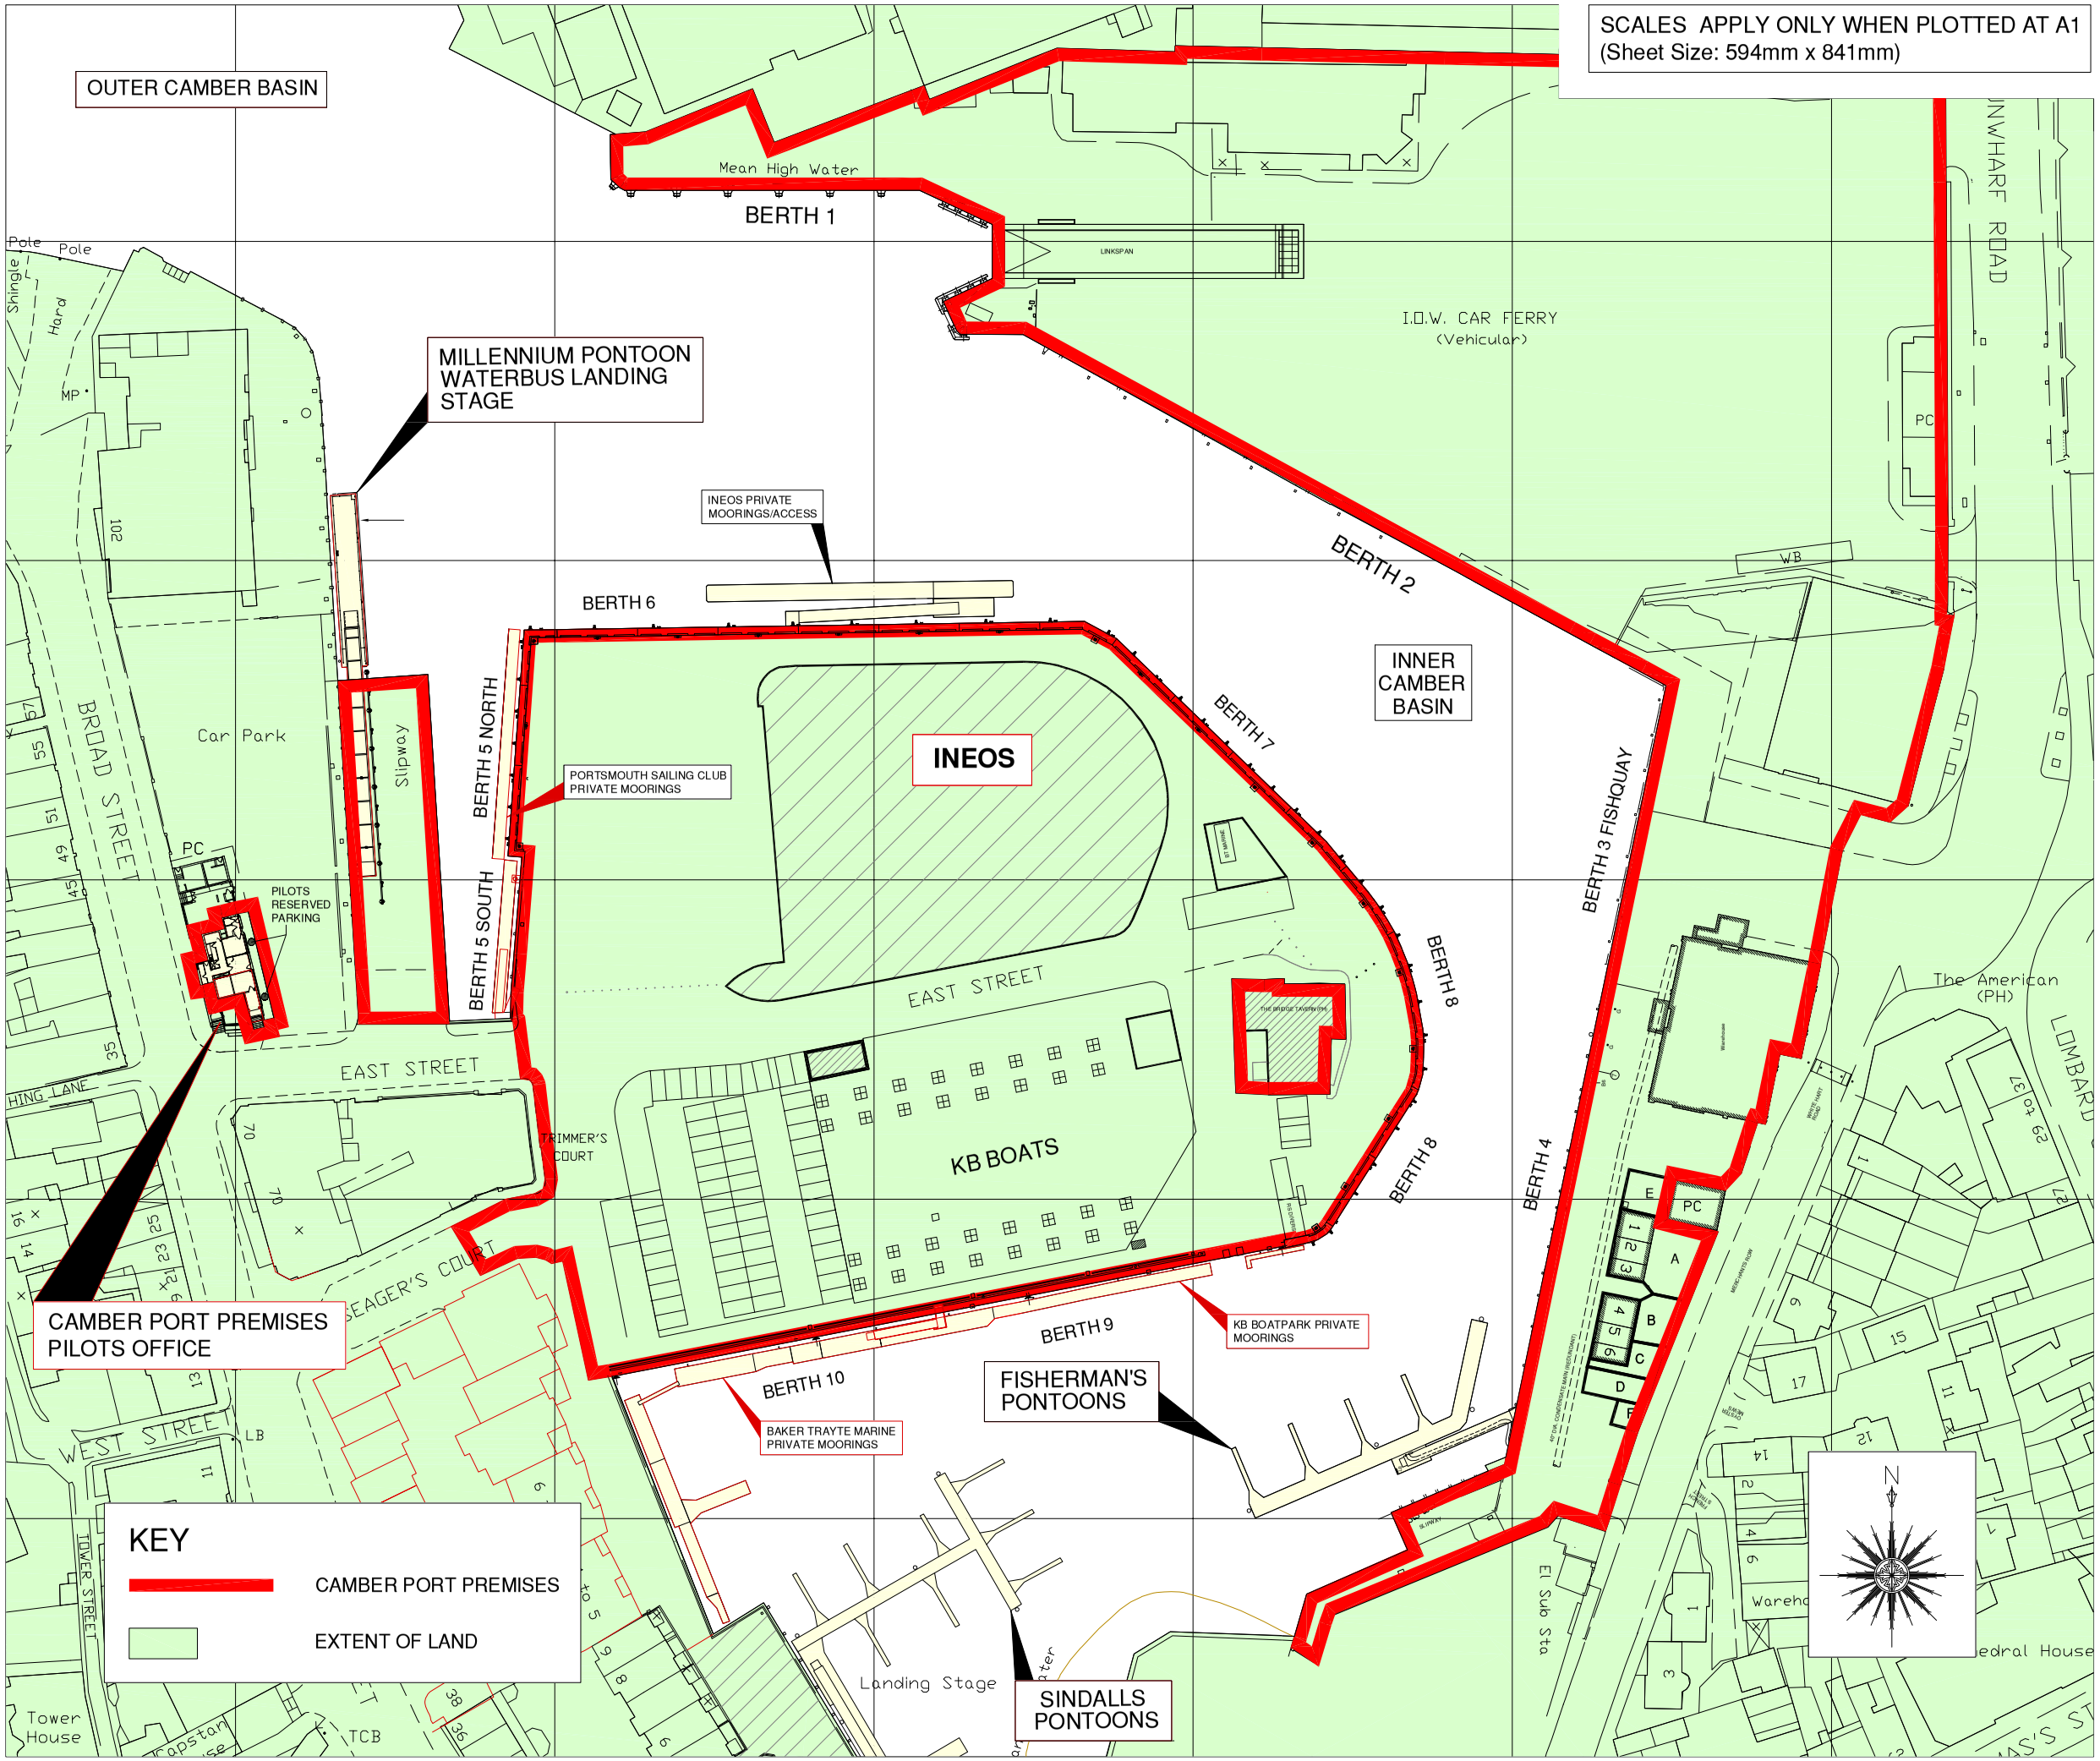

PLAN VIEW - CAMBER PORT PREMISES
1:500

SCALES APPLY ONLY WHEN PLOTTED AT A1
(Sheet Size: 594mm x 841mm)

NOTES

1. DO NOT SCALE. ALL DIMENSIONS IN mm.

CAMBER PORT PREMISES PLAN

NOTE: All dimensions to be checked on site prior to commencement of any work
*** DO NOT SCALE FROM THIS DRAWING***
Notify Head of Engineering of any discrepancies

SCALE BAR

0m 5m 10m 15m 20m 25m 30m 35m 40m 45m 50m

1:500

Rev	Date	Revision Details (Amended by:)	Approved by
G	10/02/23	LAND SHADE MADE DARKER	BMc
F	10/11/22	BASE PLAN UPDATED. LAND SHADE ADDED	BMc
E	26/05/21	PIP ESTATES AMENDED TO CAMBER PORT PREMISES.	BMc
D	19/05/21	PILOTS OFFICE INCLUDED WITHIN THE PORT ESTATES EXTENTS BOUNDARY	BMc
C	06/04/21	KEY REVISED	BMc
B	04/03/21	THE NOTE "DRAFT" REMOVED	BMc
A	01/03/21	BOUNDARY EXTENDED	BMc

Project

CRUISE & FERRY PORT
GENERAL

Drawing Title

CAMBER PORT PREMISES
LAND EXTENTS

Date FEBRUARY 2021 Scale 1:500

Portsmouth International Port

PORTSMOUTH PORT AUTHORITY
Port Director's Office, Portsmouth International Port, Whale Island Way, Portsmouth, PO2 8EB

STEPHEN WATKYNS
Head of Engineering
Tel No: 023 9285 5907
Fax No: 023 9286 1165

Design/Survey by	Drawn by	Checked by
IRA	IRA	BMc

Drawing No	Revision No.
MAR/25/731	G

SURVEY	IRA 07/02/08	DESIGN		WORKING DRAWING	
FEASIBILITY		TENDER		AS-BUILT	
INFORMATION		CONTRACT		A. I.	

PCC A1 FRAME

CADD Ref: