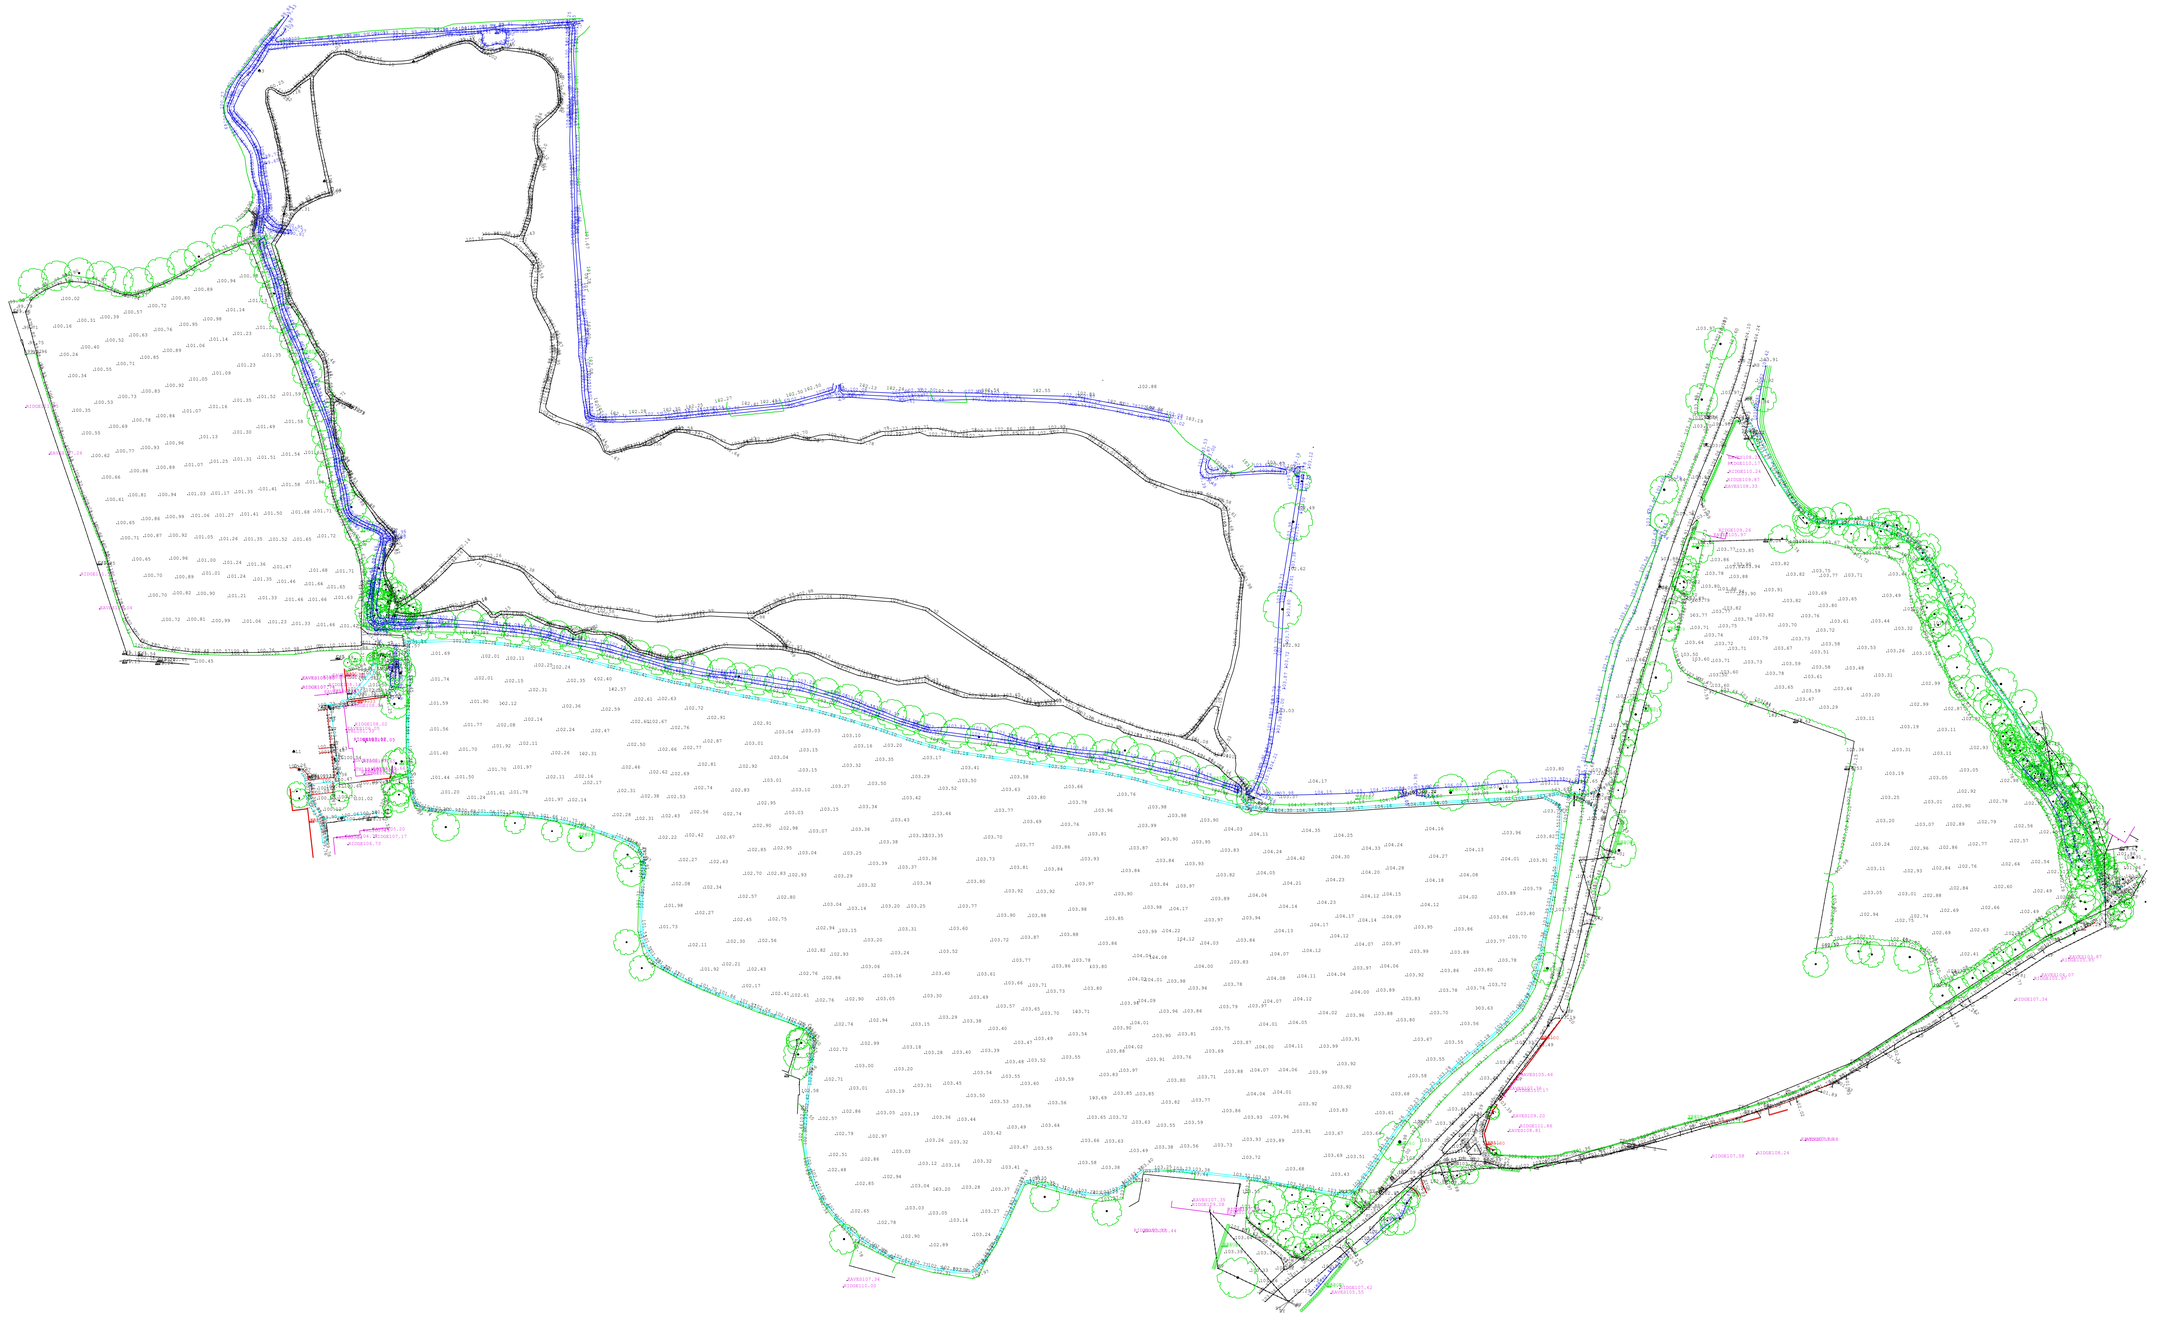

Key Plan
1:XXX@A0 / 1:XXX@A2

Key

Notes:

Rev
01 - Font size increased

10m 20m 30m 40m 50m

PLANNING

Title
Topographical Survey

Site
WH202C - Bull Field

Date	Drawn	Checked
Oct 2023	XX	XXX

Scale
1:1000@A0

Drawing No.	Rev
WH202C_200_P_01	A

Weston Homes

General Notes

This drawing is the property of Weston Homes Plc and is not to be reproduced in whole or in part or otherwise disclosed or copied to any unauthorised person without written consent. Levels are in AOD unless otherwise stated. Dimensions are in millimeters unless otherwise stated. Weston Homes Plc must be informed of any discrepancies immediately in writing. This drawing is for planning purposes only.

© WESTON HOMES PLC

Head Office
Weston Group Business Centre,
Great Notley Road, Braintree, Essex,
CM77 6PU
T: 01376 870333

London Office
15 Portman Square,
London,
W1H 6HZ
T: 0203 096 7239

email: info@weston-homes.com