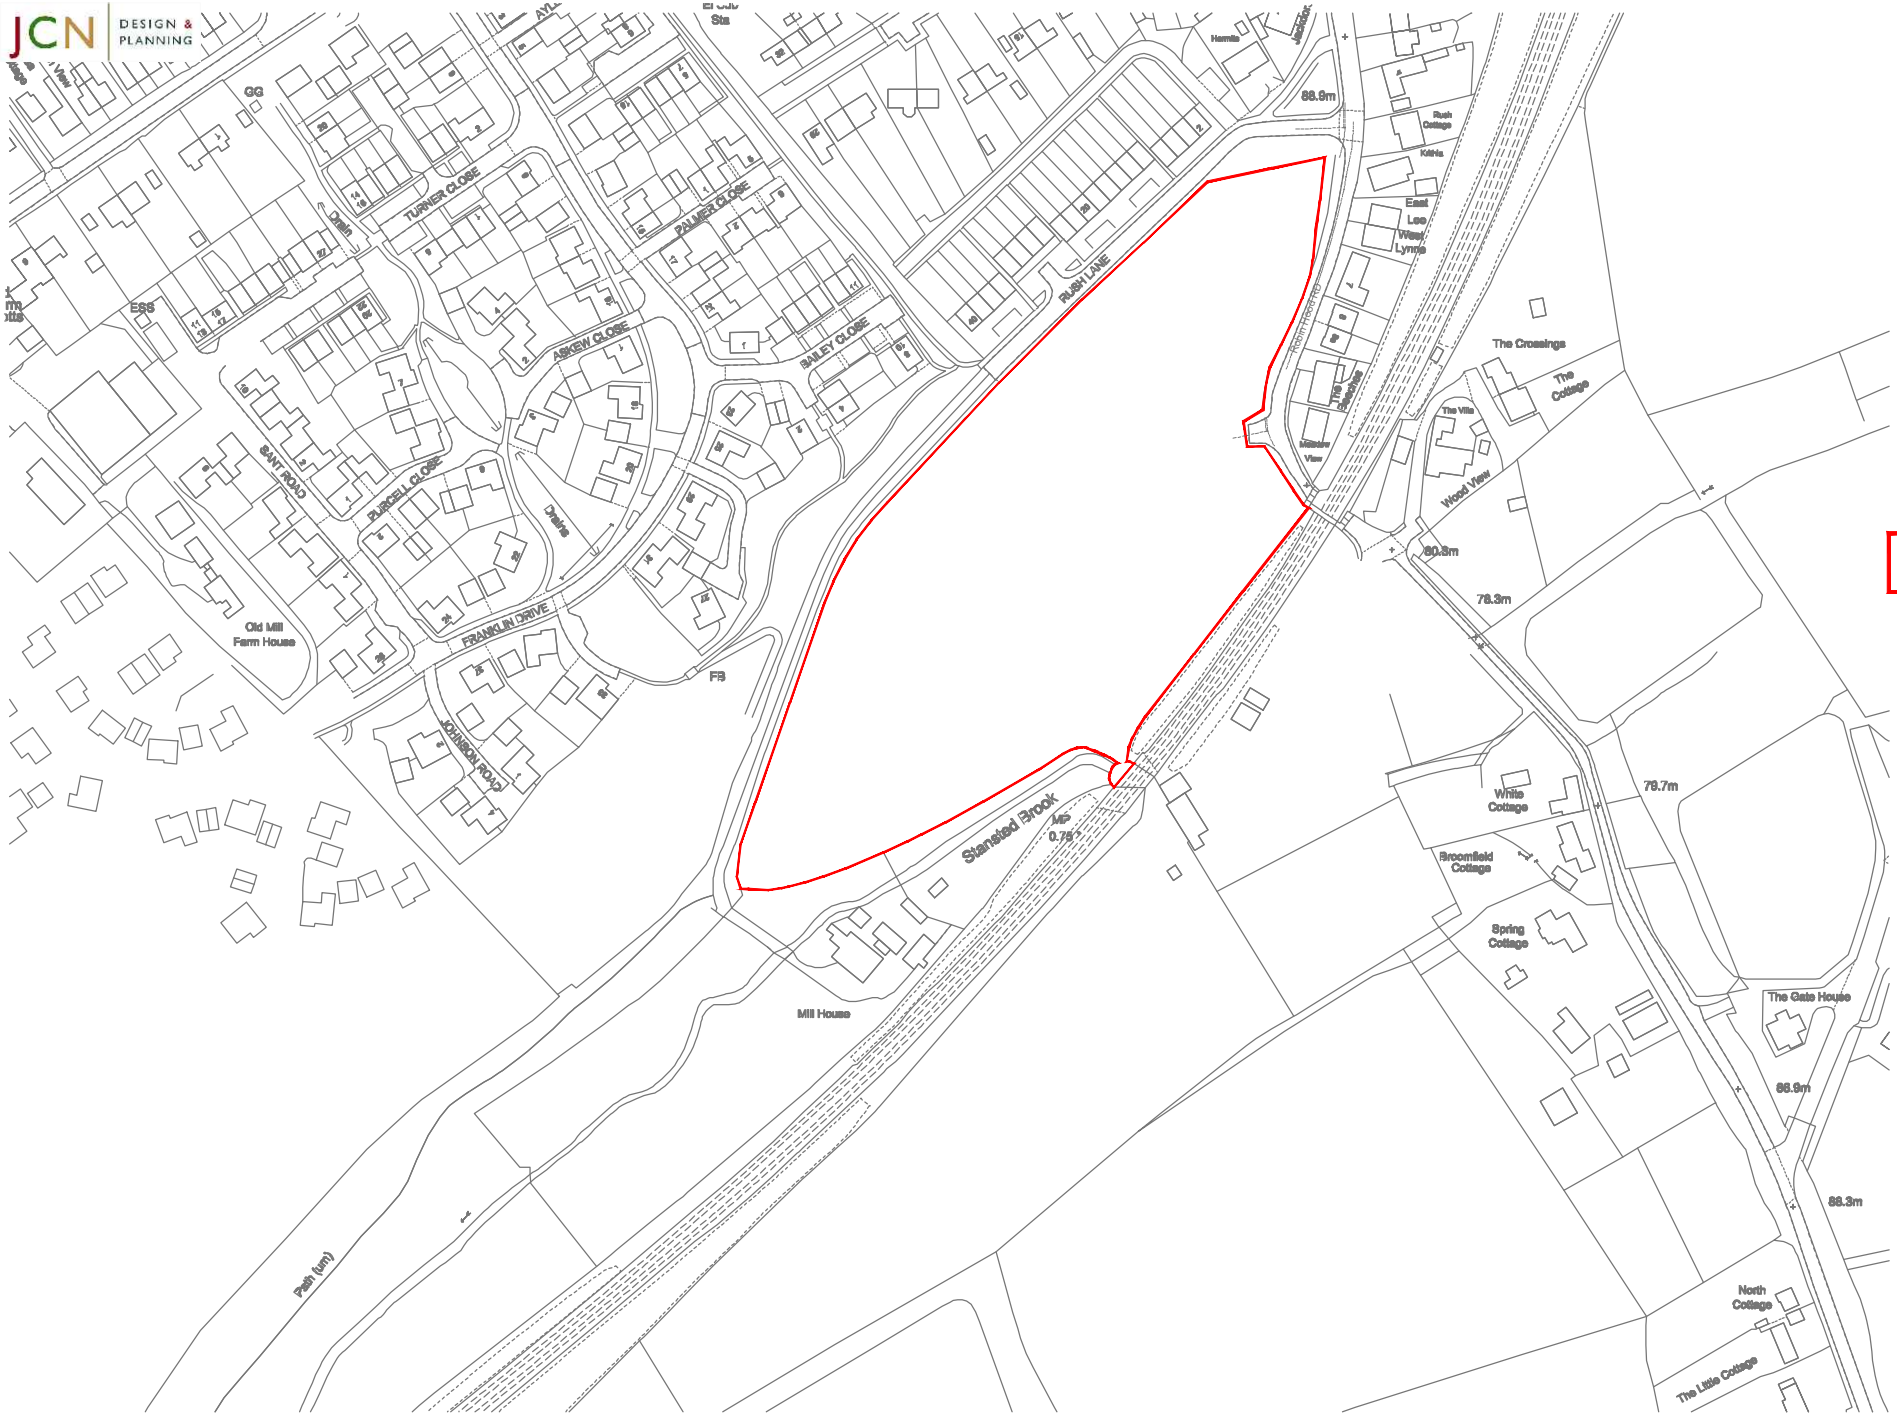
JCN DESIGN & PLANNING
N
Application Boundary
2.25 Ha / 5.58 Acres
RUSH LANE
TURNER CLOSE
PALMER CLOSE
ASKEW CLOSE
BAILEY CLOSE
PURSELL CLOSE
SAINT ROAD
FRANKLIN DRIVE
JOHNSON ROAD
Old Mill Farm House
Mill House
Stansted Brook
MS
0.75m
88.9m
80.3m
78.3m
79.7m
88.3m
The Crossings
The Cottage
The Villa
Wood View
Mature View
The Stables
East Lea
West Lynne
Rush Cottage
White Cottage
Broomfield Cottage
Spring Cottage
The Gate House
North Cottage
The Little Cottage
Path (um)
0
50
100 metre
ROSCONN STRATEGIC LAND
Project:-
Land West of Robinhood Road Elsenham CM22 6TF
Description:-
Location Plan
Date:-
August 2023
Drawing Scale:-
1-2500 - A4
Drawing number:-
BW289a-PL-01
Revision:-
00