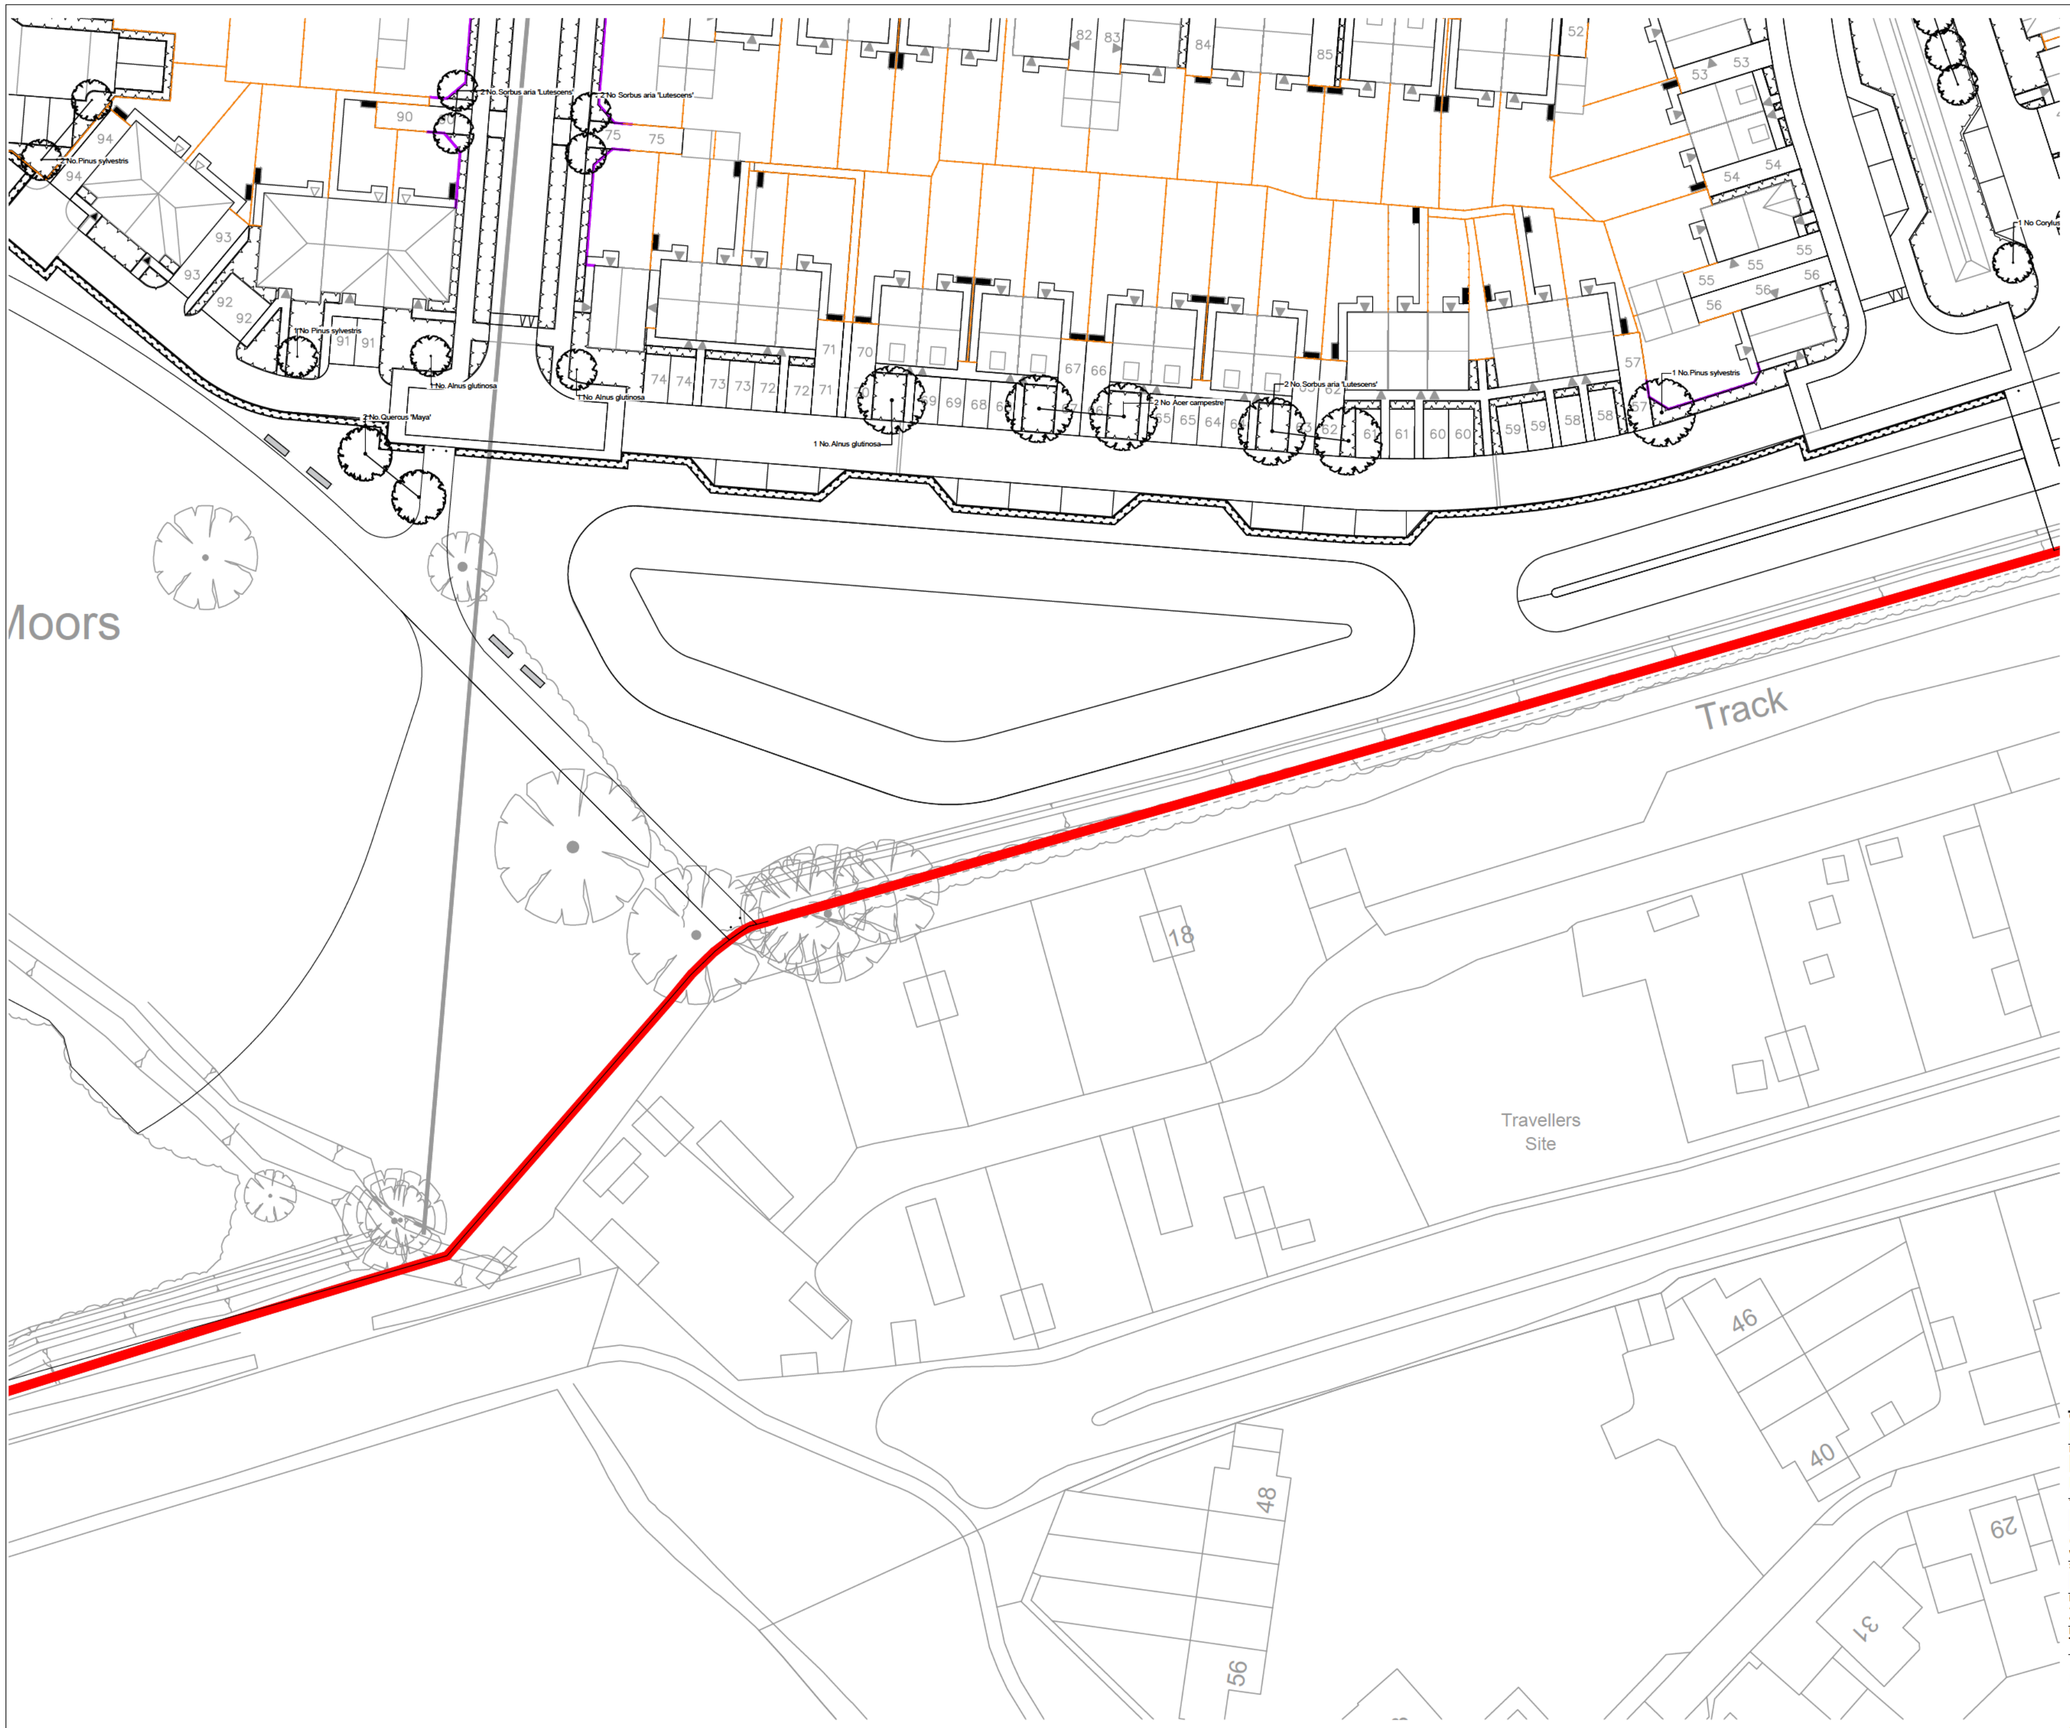

© This drawing is the copyright of Macfarlane Assocs. All Dimensions are to be verified on site. Do not scale from this drawing. Macfarlane Assocs accept no liability for any expense, loss, or damage, regardless of its nature, where variations to the details of this drawing have been made without prior written consent from the originating office of the company.

N

1:500

0 5 10 15 20 25 30

Metres

NOTE: TO BE READ IN CONJUNCTION WITH DRAWINGS 3261.MA.3000 PLANTING STRATEGY PLAN, SITEWIDE

Rev	Date	By	Notes
C	01.03.24	LB	UPDATED PEGASUS G. LAYOUT
B	21.11.23	TR	UPDATED LAYOUT
A	04.10.23	HWR	UPDATED LAYOUT

Client
DANDARA EASTERN LTD

Project
MOORS FIELD
UTTLESFORD

Title
PLANTING PLAN
SHEET 6 OF 7

Status
FOR PLANNING

Drawing No. 3261.MA.3006

Scale 1:500@A2

Drawn TR

Date JULY 2023

Checked AW

MACFARLANE+ASSOCIATES
creating places for people + nature

9 Holyrood Street London SE1 2EL
E: enquiries@macfarlaneassocs.com
T: 020 7960 2540 F: 020 7960 2541