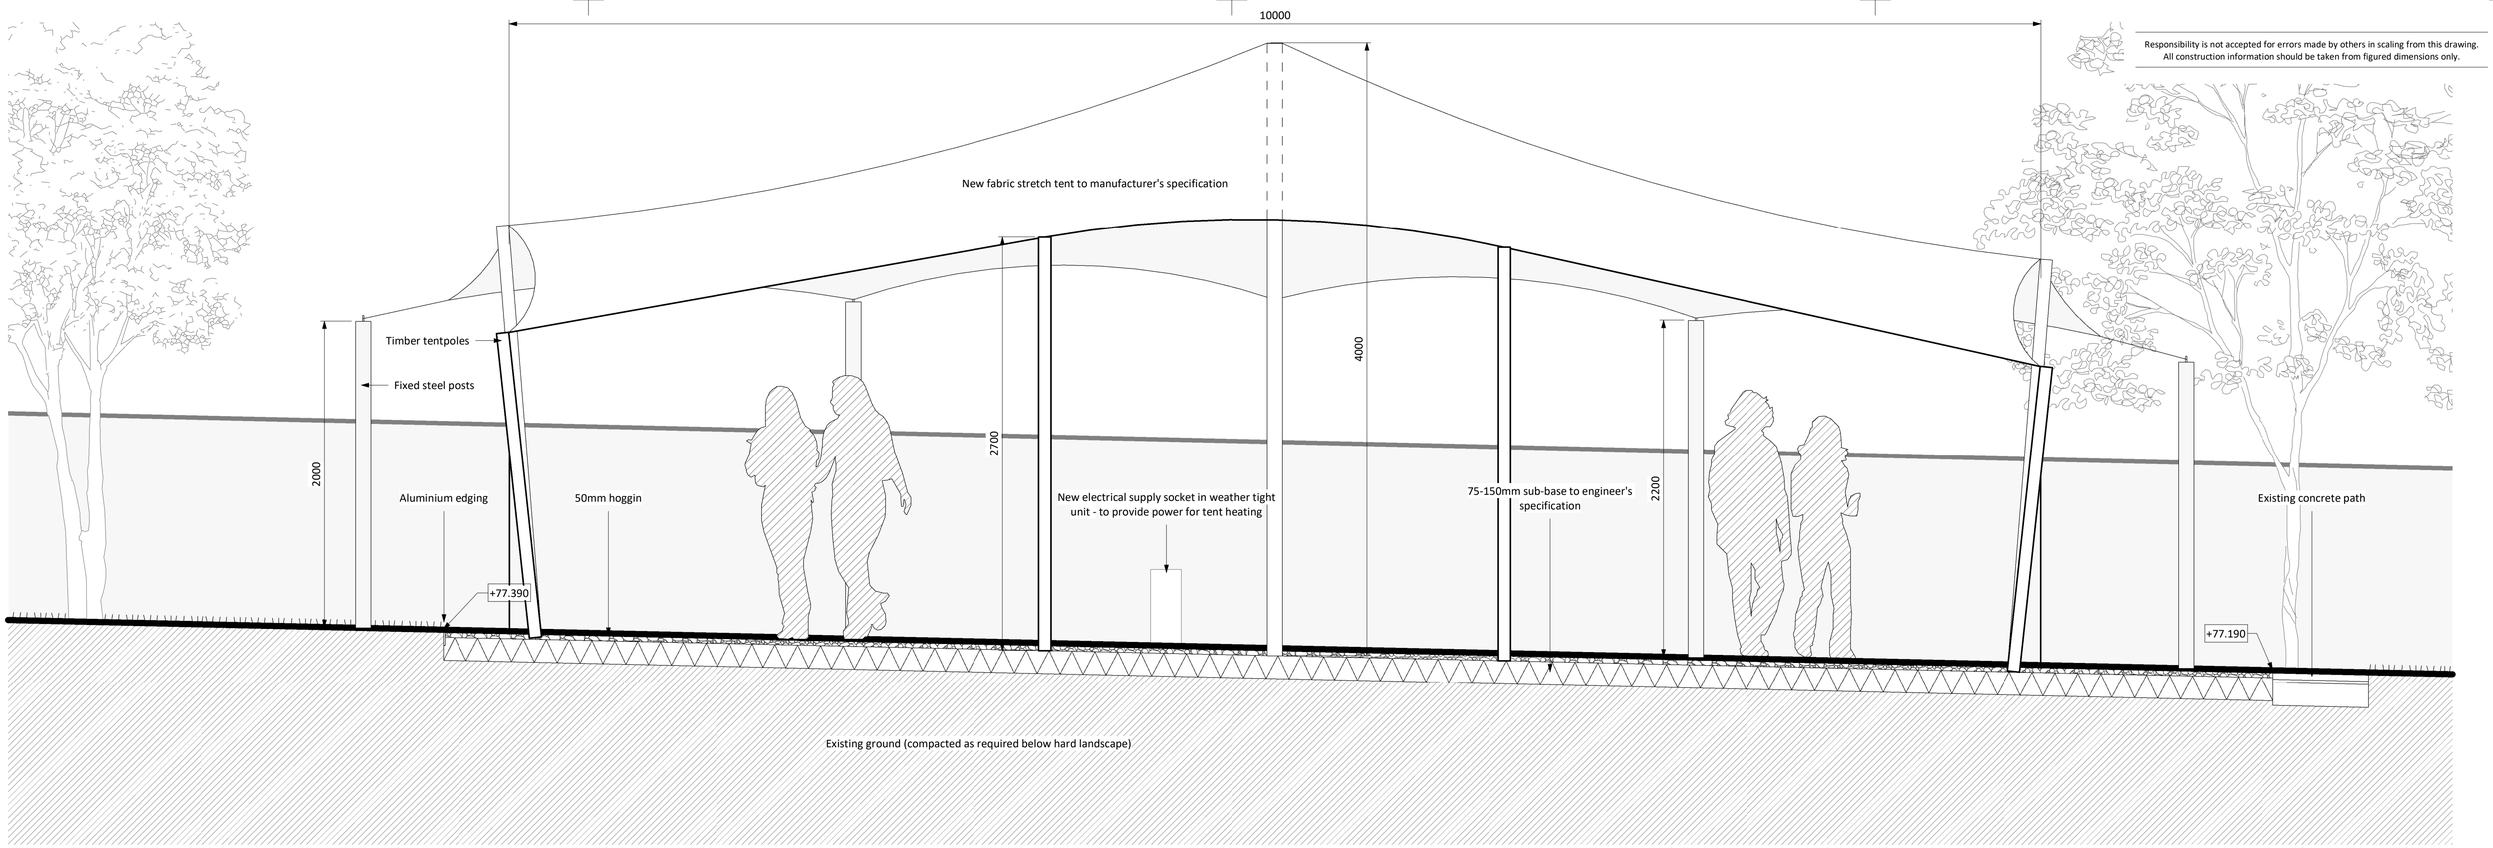

Stretch Tent Elevation 1
1 : 20

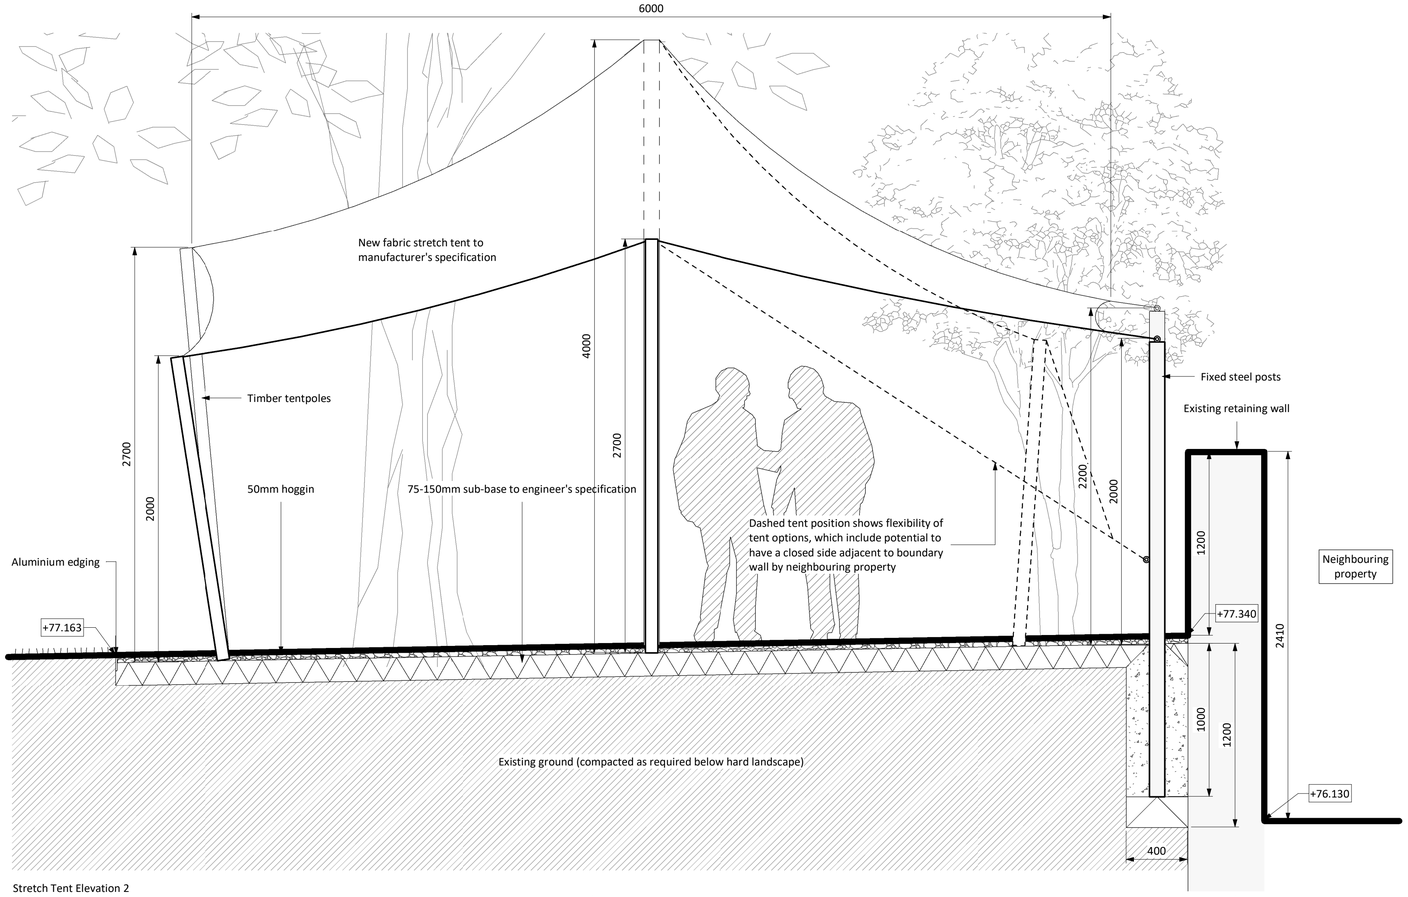

Stretch Tent Elevation 2
1 : 20

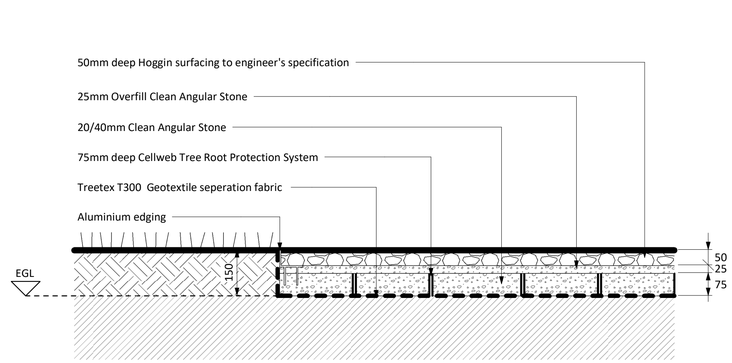

Grass - Metal Edge - Hoggin with Cellweb Build-Up
1 : 10

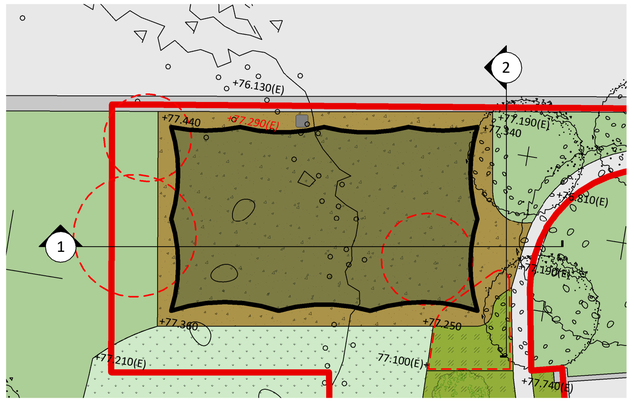

Stretch Tent Sections Location Plan
1 : 100

Responsibility is not accepted for errors made by others in scaling from this drawing.
All construction information should be taken from figured dimensions only.

STATUS	REV	DATE	DESCRIPTION
PL	PL01	11/03/2024	Issued for Planning

CLIENT
Stride Treglown

REVISED BY
ZM

CHECKED BY
BK

ORIGINATOR NO
156459

CONSULTANT
STRIDE TREGLOWN
www.stridetreglown.com
© Stride Treglown Limited 2024

PROJECT
Garden Enhancements
Promenade House
Bristol
BS8 3NE

DRAWING TITLE
Stretch Tent Elevations and Interface Details

STATUS CODE
PL : Authorized and accepted

SCALE
As indicated@A1

DRAWING USAGE: *PLANNING ISSUE*

PROJECT - ORIGINATOR - VOLUME - LEVEL - TYPE - ROLE - CLASS. - NUMBER
156459-STL-XX-XX-DR-L-09600

STATUS _ REVISION
PL_PL01