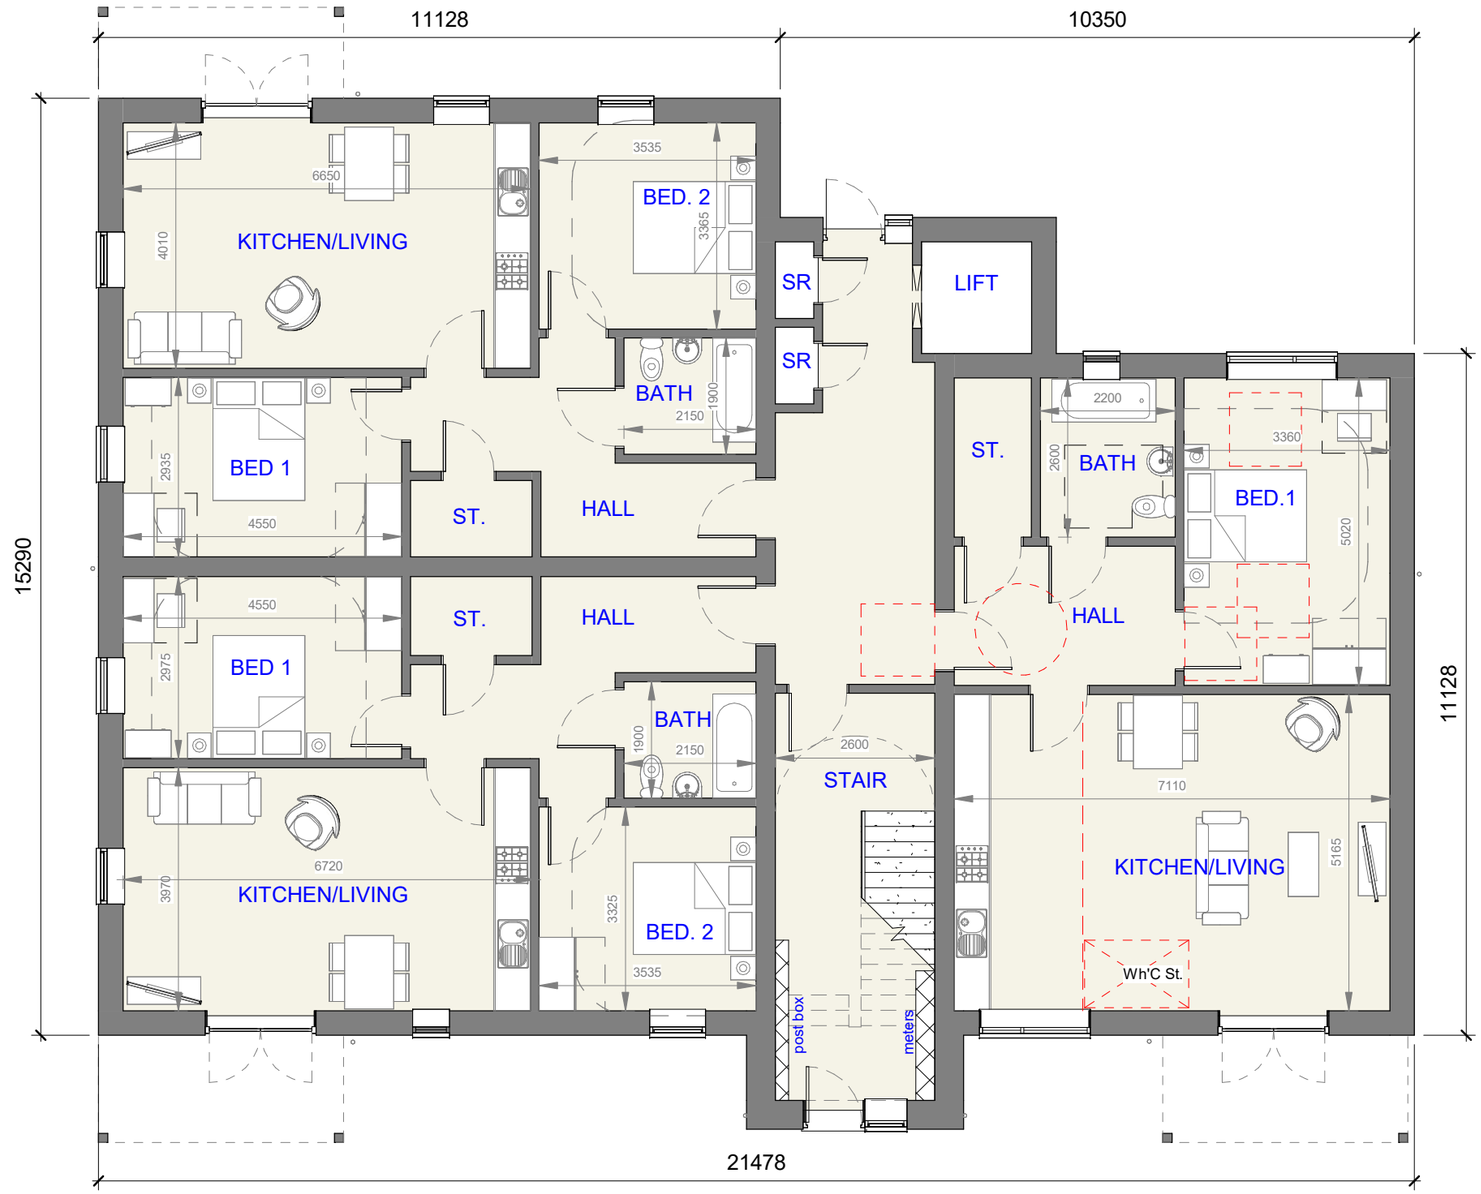

GROUND FLOOR

1 : 100

0 1 2 5

Scale bar 1:100

architecture
planning
project management
interior design
graphics

www.colesarchitects.co.uk

1 Cobbs Court, High Street, Olney, Buckinghamshire MK46 5QN
t:01234 241758 e:proactive@colesarchitects.co.uk

NOTE: NO DIMENSIONS TO BE SCALED FOR CONSTRUCTION. DRAWING MAY BE SCALED FOR PLANNING PURPOSES ONLY. ALL DIMENSIONS TO BE CHECKED ON SITE. COPYRIGHT RESERVED.

REV:	BY:	DATE:	DETAILS:
A	AG	26.06.2024	Dimensions added

CHECKED BY: Checker DATE: 26.06.2024

PROJECT:
Former Friends School Fields Saffron Walden

CLIENT:

DRAWING TITLE:
APARTMENTS PLOTS 71-76 - GF PLAN

SCALE:	DATE:	BY:
1 : 100@A3	FEB 24	AG

DRAWING NO: 23110 (D) 200

REVISION: A