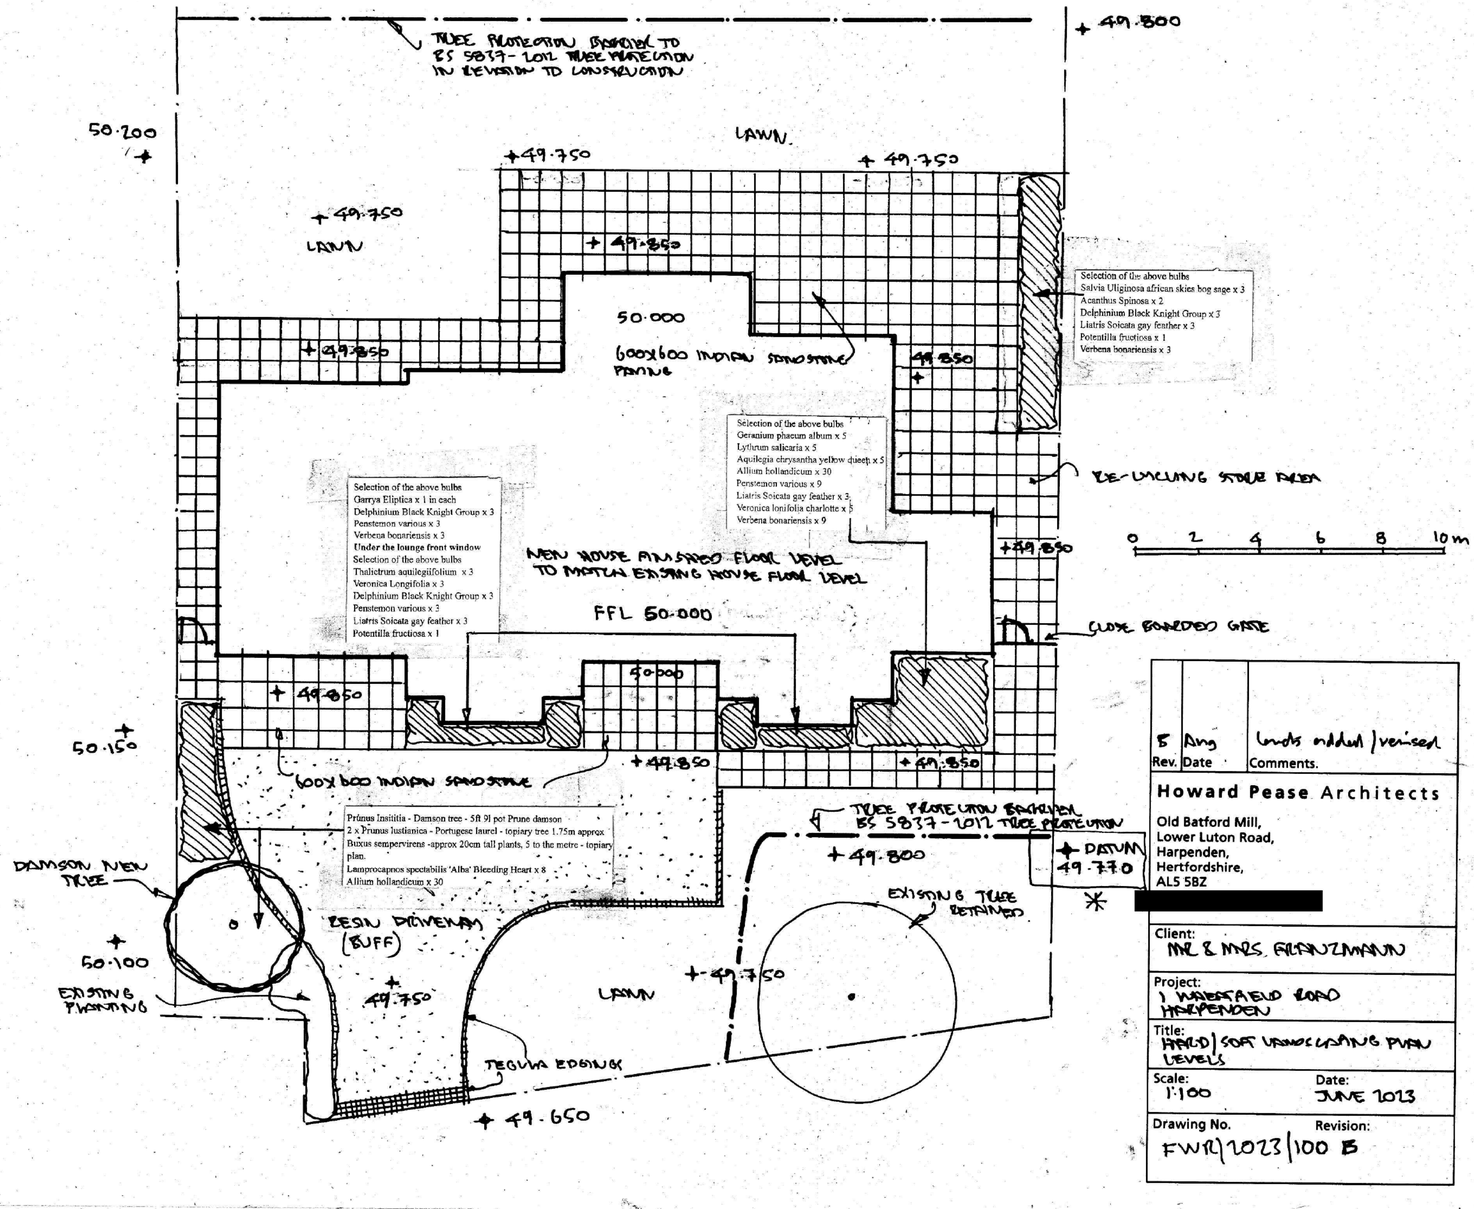

Rev.	Date	Comments.
B	Aug	Levels added / revised

Howard Pease Architects

Old Batford Mill,
Lower Luton Road,
Harpenden,
Hertfordshire,
AL5 5BZ
[redacted]

Client:
MR & MRS. FRANZMANN

Project:
1 WHEATFIELD ROAD HARPENDEN

Title:
PROPOSED SOFT LANDSCAPING PLAN LEVELS

Scale: 1:100

Date: JUNE 2023

Drawing No. FWR/2023/100

Revision: B