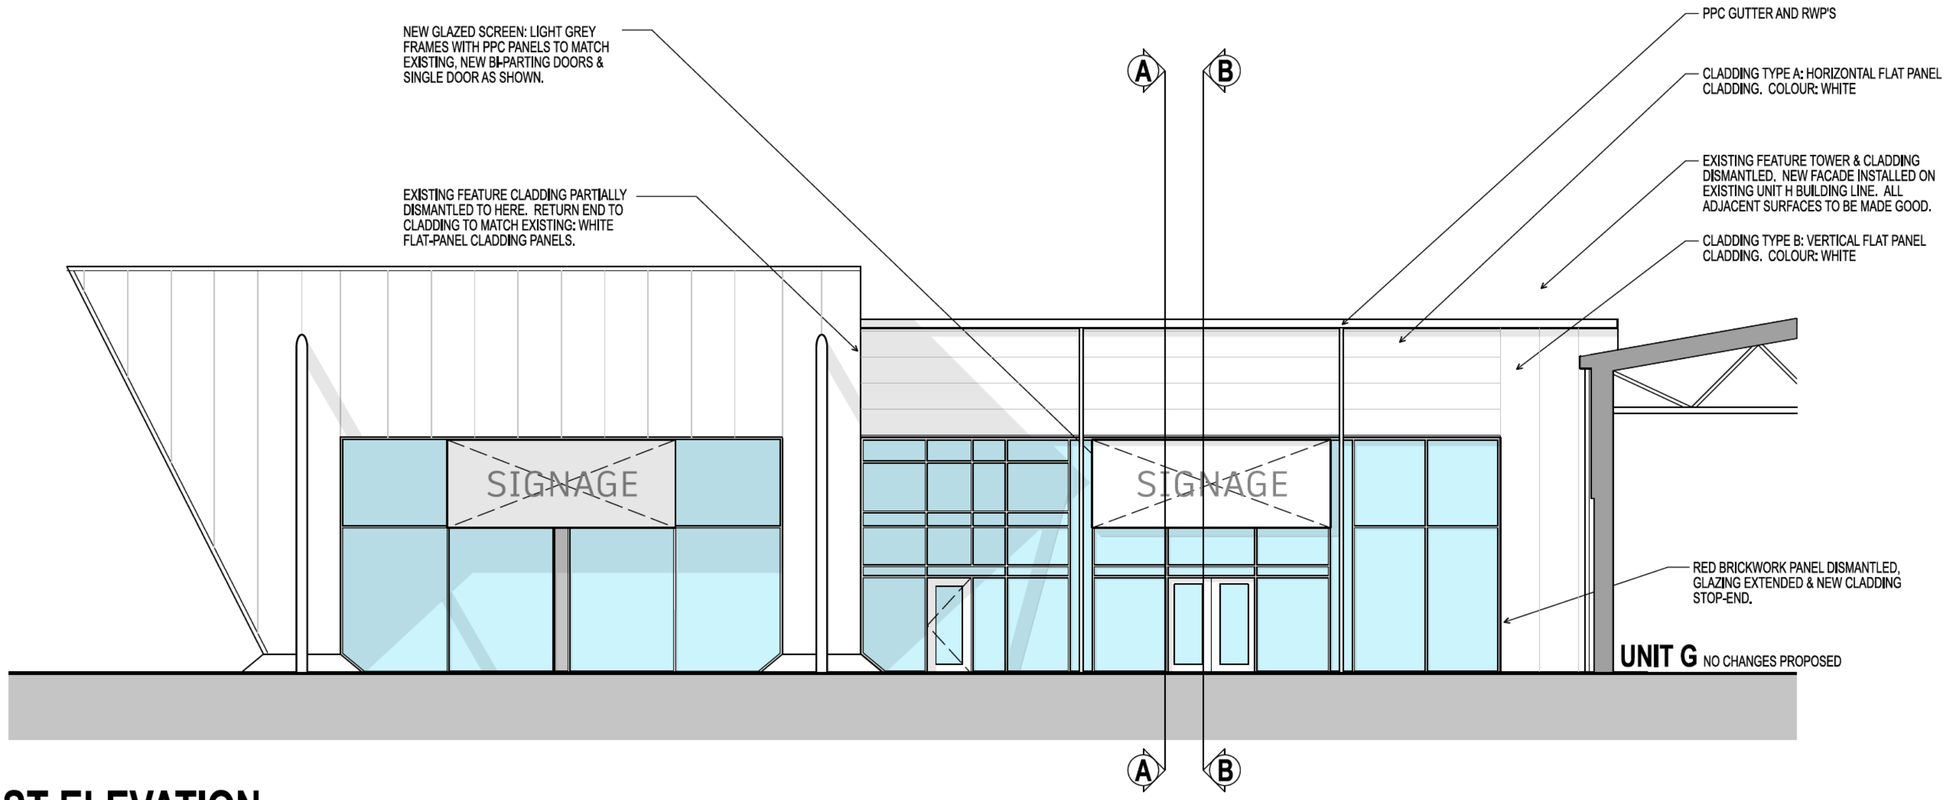

NORTH EAST ELEVATION

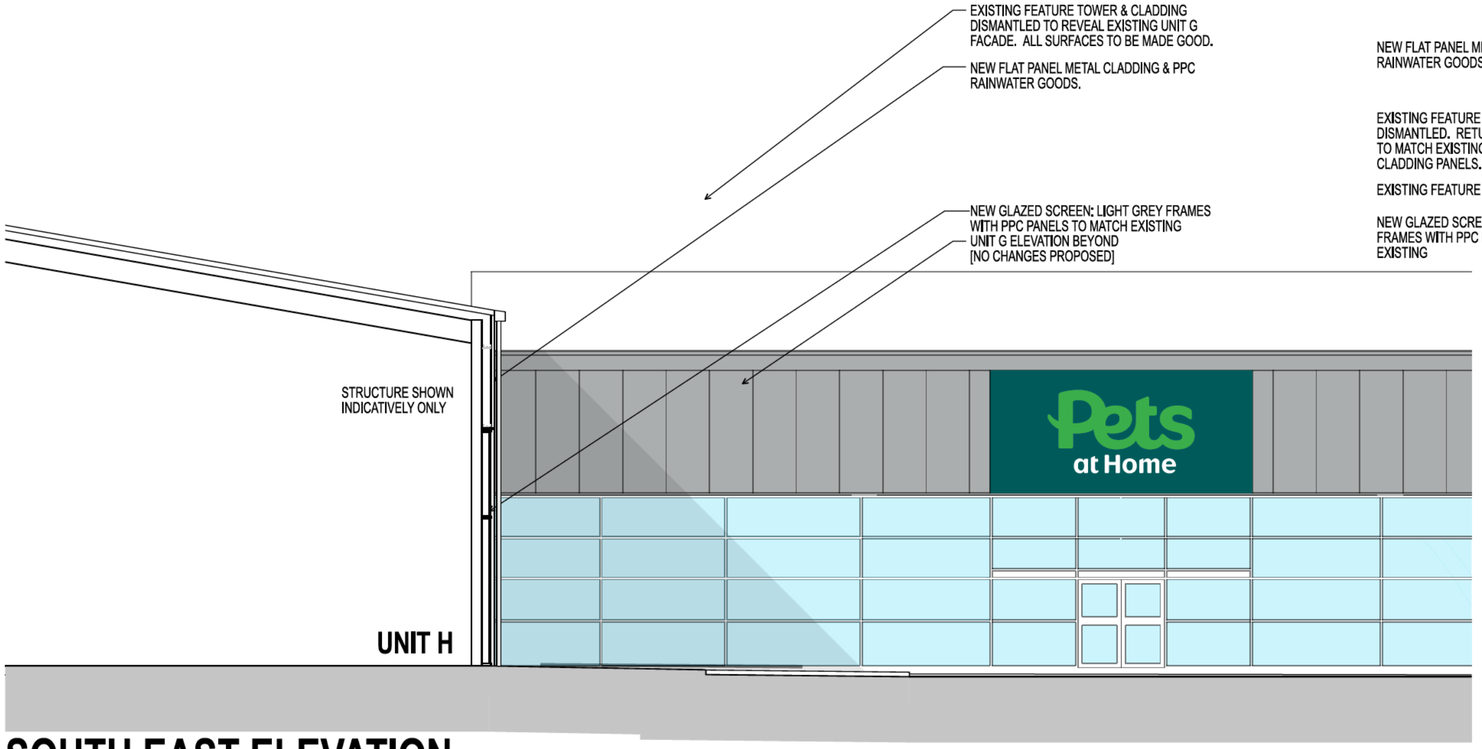

SOUTH EAST ELEVATION
[PROPOSED SECTION A-A]

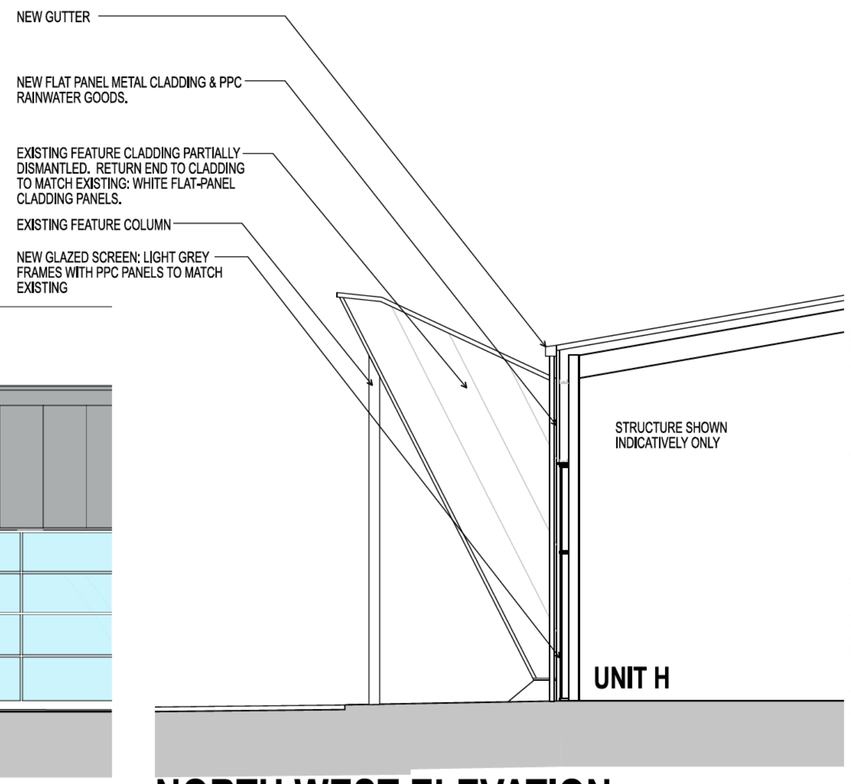

NORTH WEST ELEVATION
[PROPOSED SECTION B-B]

THIS DRAWING IS PROTECTED BY COPYRIGHT AND MUST NOT BE COPIED OR REPRODUCED WITHOUT THE WRITTEN CONSENT OF R G PARTNERSHIP LIMITED. NO DIMENSIONS ARE TO BE SCALED FROM THIS DRAWING. ALL DIMENSIONS AND SIZES TO BE CHECKED ON SITE. NORTH POINTS SHOWN ARE INDICATIVE. ©

SITE SPECIFIC HAZARDS

IN ACCORDANCE WITH THE REQUIREMENTS OF THE CDM REGULATIONS 2015 THE FOLLOWING SIGNIFICANT RESIDUAL HAZARDS HAVE NOT BEEN DESIGNED OUT OF THIS PROJECT AND MUST BE TAKEN INTO CONSIDERATION BY CONTRACTORS PLANNING TO UNDERTAKE THE WORKS SHOWN ON THIS DRAWING:

SCALE 1:100

0m 1 2 3 4 5 6

GENERAL NOTES

EXISTING ELEMENTS & STRUCTURE SHOWN INDICATIVELY, AND ARE SUBJECT TO OPENING-UP WORKS AND SURVEY ON SITE.

SIGNAGE SHOWN IS INDICATIVE ONLY, AND SUBJECT TO SEPERATE ADVERTISMENT CONSENT BY THE TENANT.

REV.	DATE	NOTES	INIT.
P1	25.06.24	PLANNING ISSUE 1	AJP

CLIENT / PROJECT

CONSOLIDATED PROPERTY GROUP

eastgate RETAIL PARK BRISTOL

DRAWING TITLE

UNIT H FRONTAGE WORKS

PROPOSED ELEVATION & SECTION

STATUS

PLANNING

DATE	DRAWN	SCALE @ A2
JUN. 24	AJP	1:100

PROJECT NUMBER	UNIT / BLOCK	CI / SFB CODE	TYPE & NUMBER	REVISION LETTER
9852	P4	PL	E02	P1

Site Location Plans	L	GA Plans	P	Elevations	E
Sections	S	Details	D	Prefbc Colour	C

THE RATCLIFFE GROVES PARTNERSHIP

MANCHESTER
105 MANCHESTER ROAD
BURY LANCASHIRE BL9 0TD
T. 0161 797 6000 E. manchester@rgp.uk.com

LONDON
19 BEDFORD ROW
LONDON WC1R 4EB
T. 020 7600 6666 E. london@rgp.uk.com

RGP architects

edenuk\bgpm BRISTOL EASTGATE RETAIL PARK 25/06/2024 09:27:40 P:\DOCUMENTS\9852-BRISTOL-EASTGATE-RETAIL-PARK\Drawings\9852-P4-PL-E02.dgn