FOR PLANNING

GROUND FLOOR FLAT (2b3P) = 73.5M²
FIRST FLOOR FLAT (2b4p over 2 storeys) = 86M²

BOTH DWELLINGS EXCEED NDSS

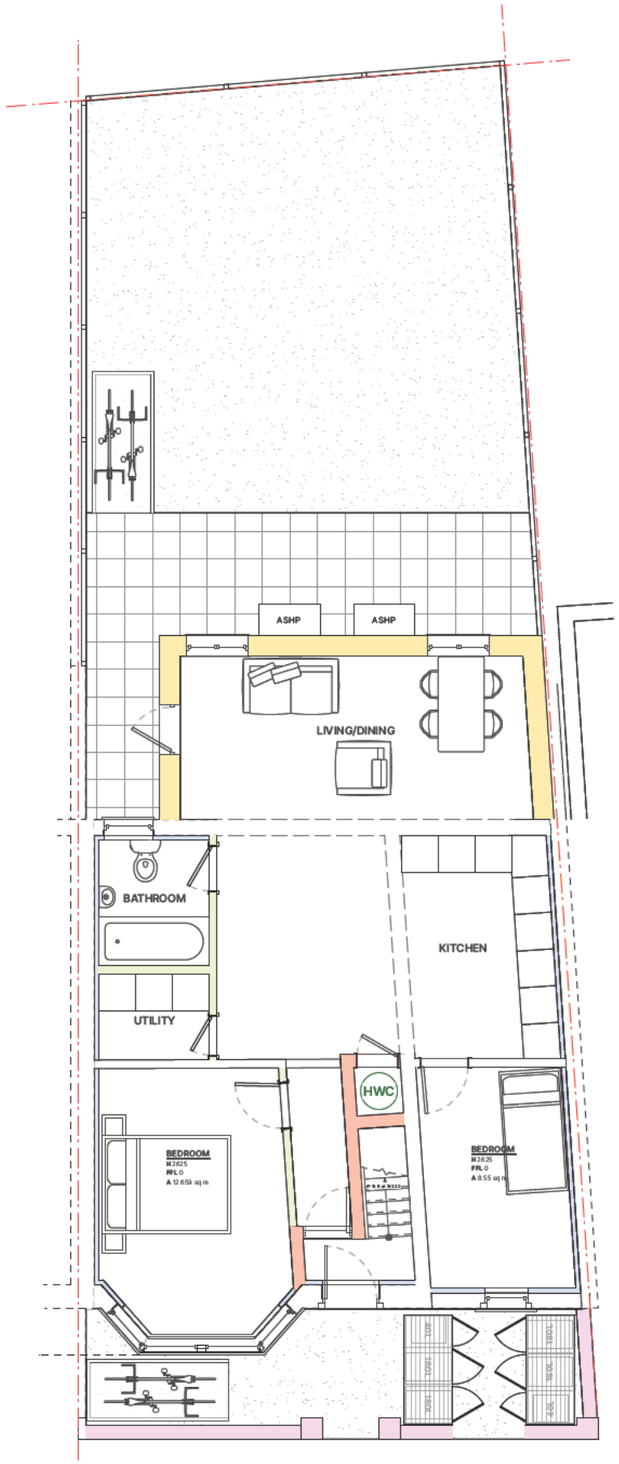

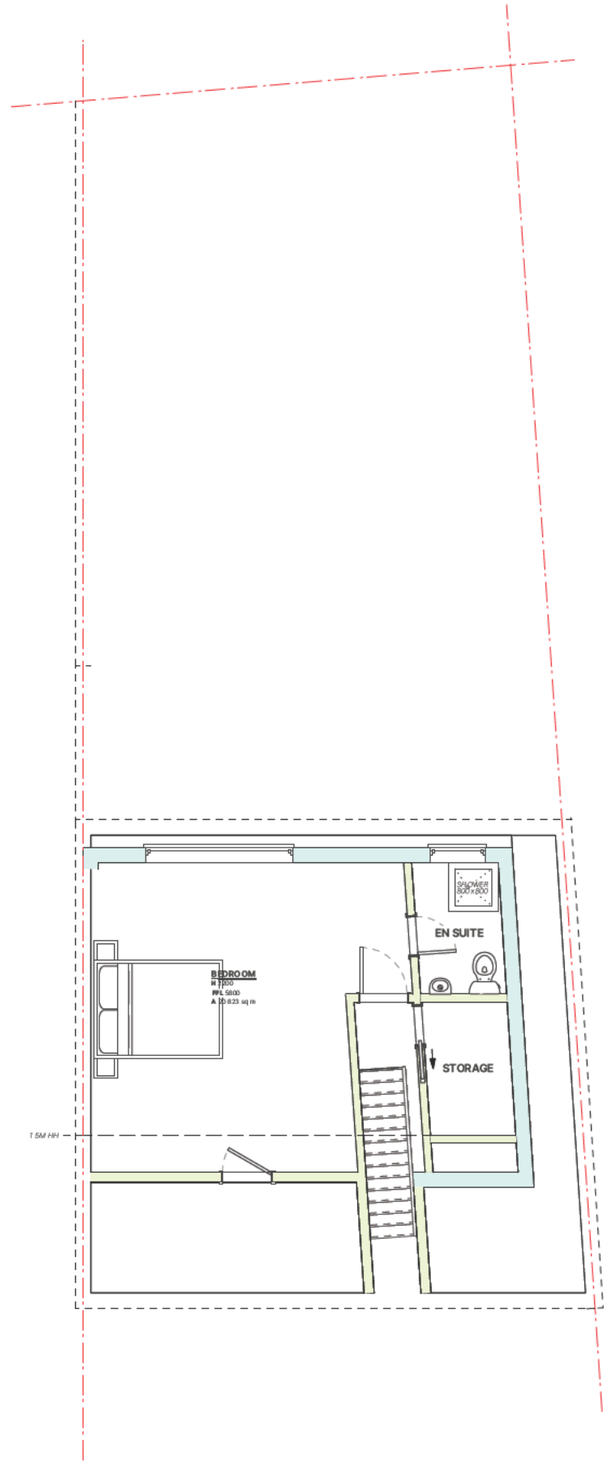

We Are Not Architects

E: studio@wearenotarchitects.co.uk W: www.wearenotarchitects.co.uk

We Are Not Architects is the trading name of WANARCHITECTURE LIMITED. Registered in England and Wales No. 11839976 | Temple 1852, Lower Approach Road, Bristol, BS1 6GS.

PROJECT
CLIENT: Tony McGreene
ADDRESS: 37 Sandholme Road, Brislington, Bristol
PROJECT REFERENCE: 202383

DRAWING
DRAWING TITLE: Proposed Floor Plans
DRAWN BY: CS
DRAWING NUMBER: 302

REVISIONS

SCALE
0 1 2 3 4 6 M
1:100