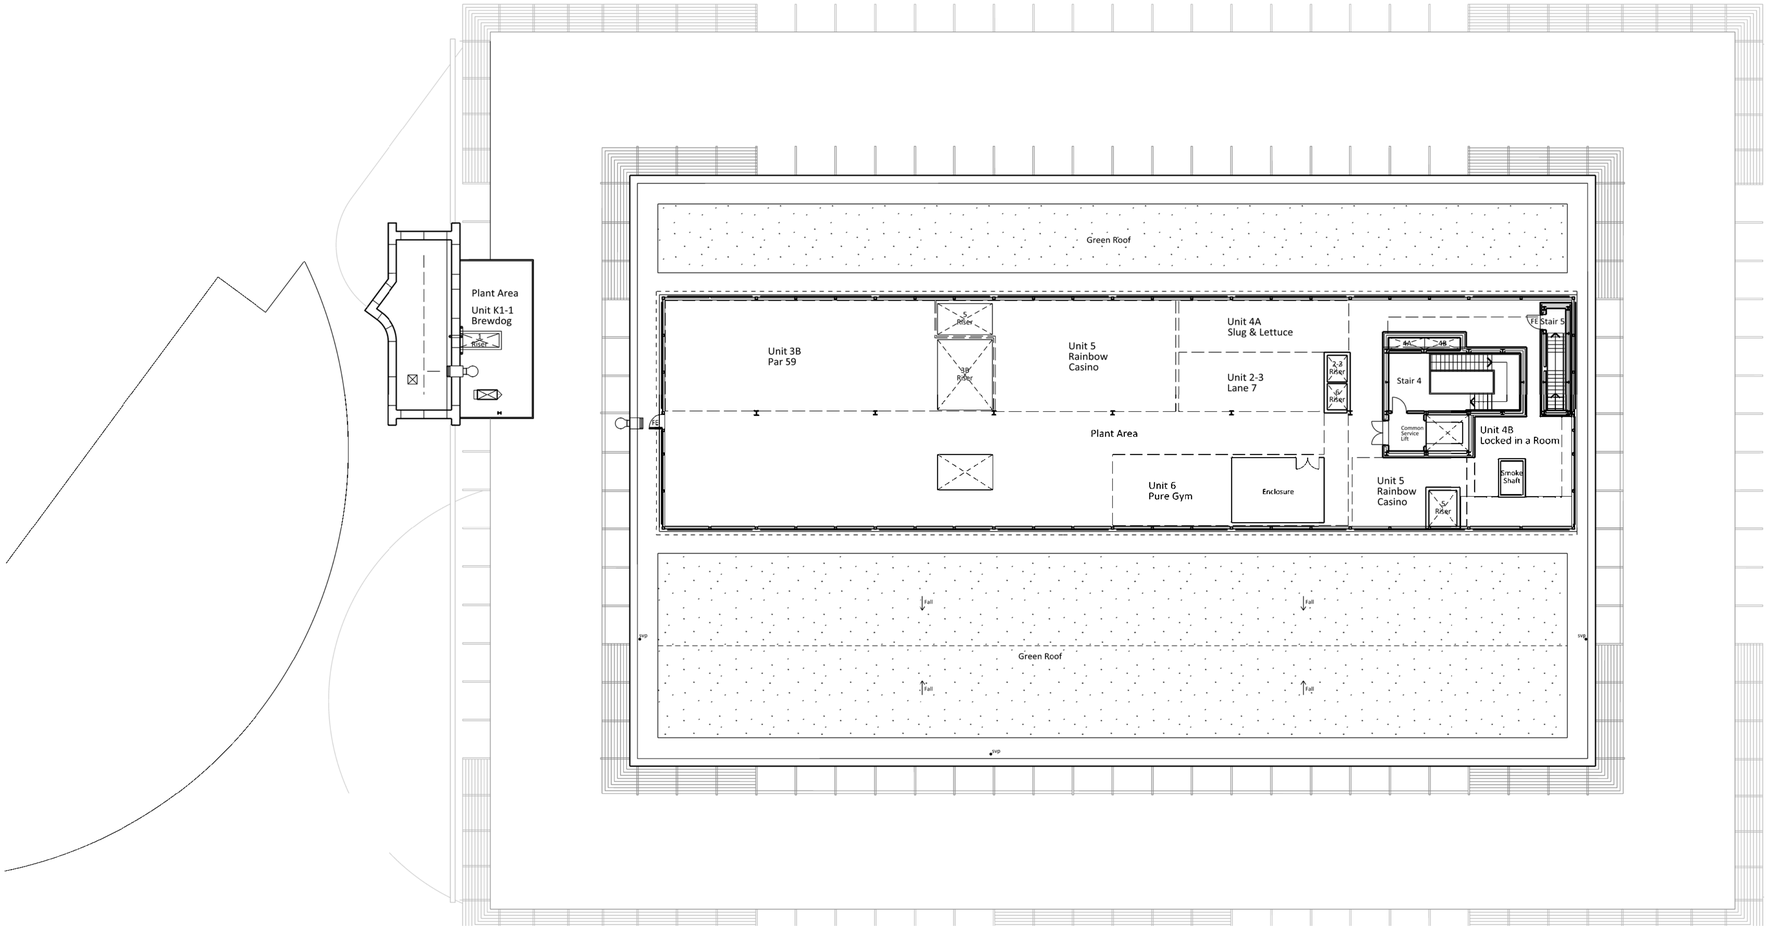

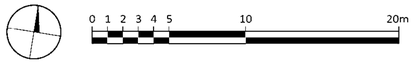

HARBOUR VIEW BRISTOL

Drawing title
Level 4
Existing

Amendments

Drawing No.
3716-HAR-SRA-XX-XX-DR-A-PL-311
Project No. Location Originator Funct. Spatial Form Disc System Number

Revision
P01

Drawn by	Checked by	A1 Scale	Date	Reason for Issue
GD	MR	1:200	14/02/2025	PLANNING

SRA | ARCHITECTS

Station House, Ashley Avenue Bath BA1 3DS | 01225 827444 | www.sra-architects.co.uk

© (UK 2025) SRA Architects Ltd.

Notes

SRA ARCHITECTS [illegible] prepared.

[illegible] solely [illegible] ing out [illegible]

[illegible]