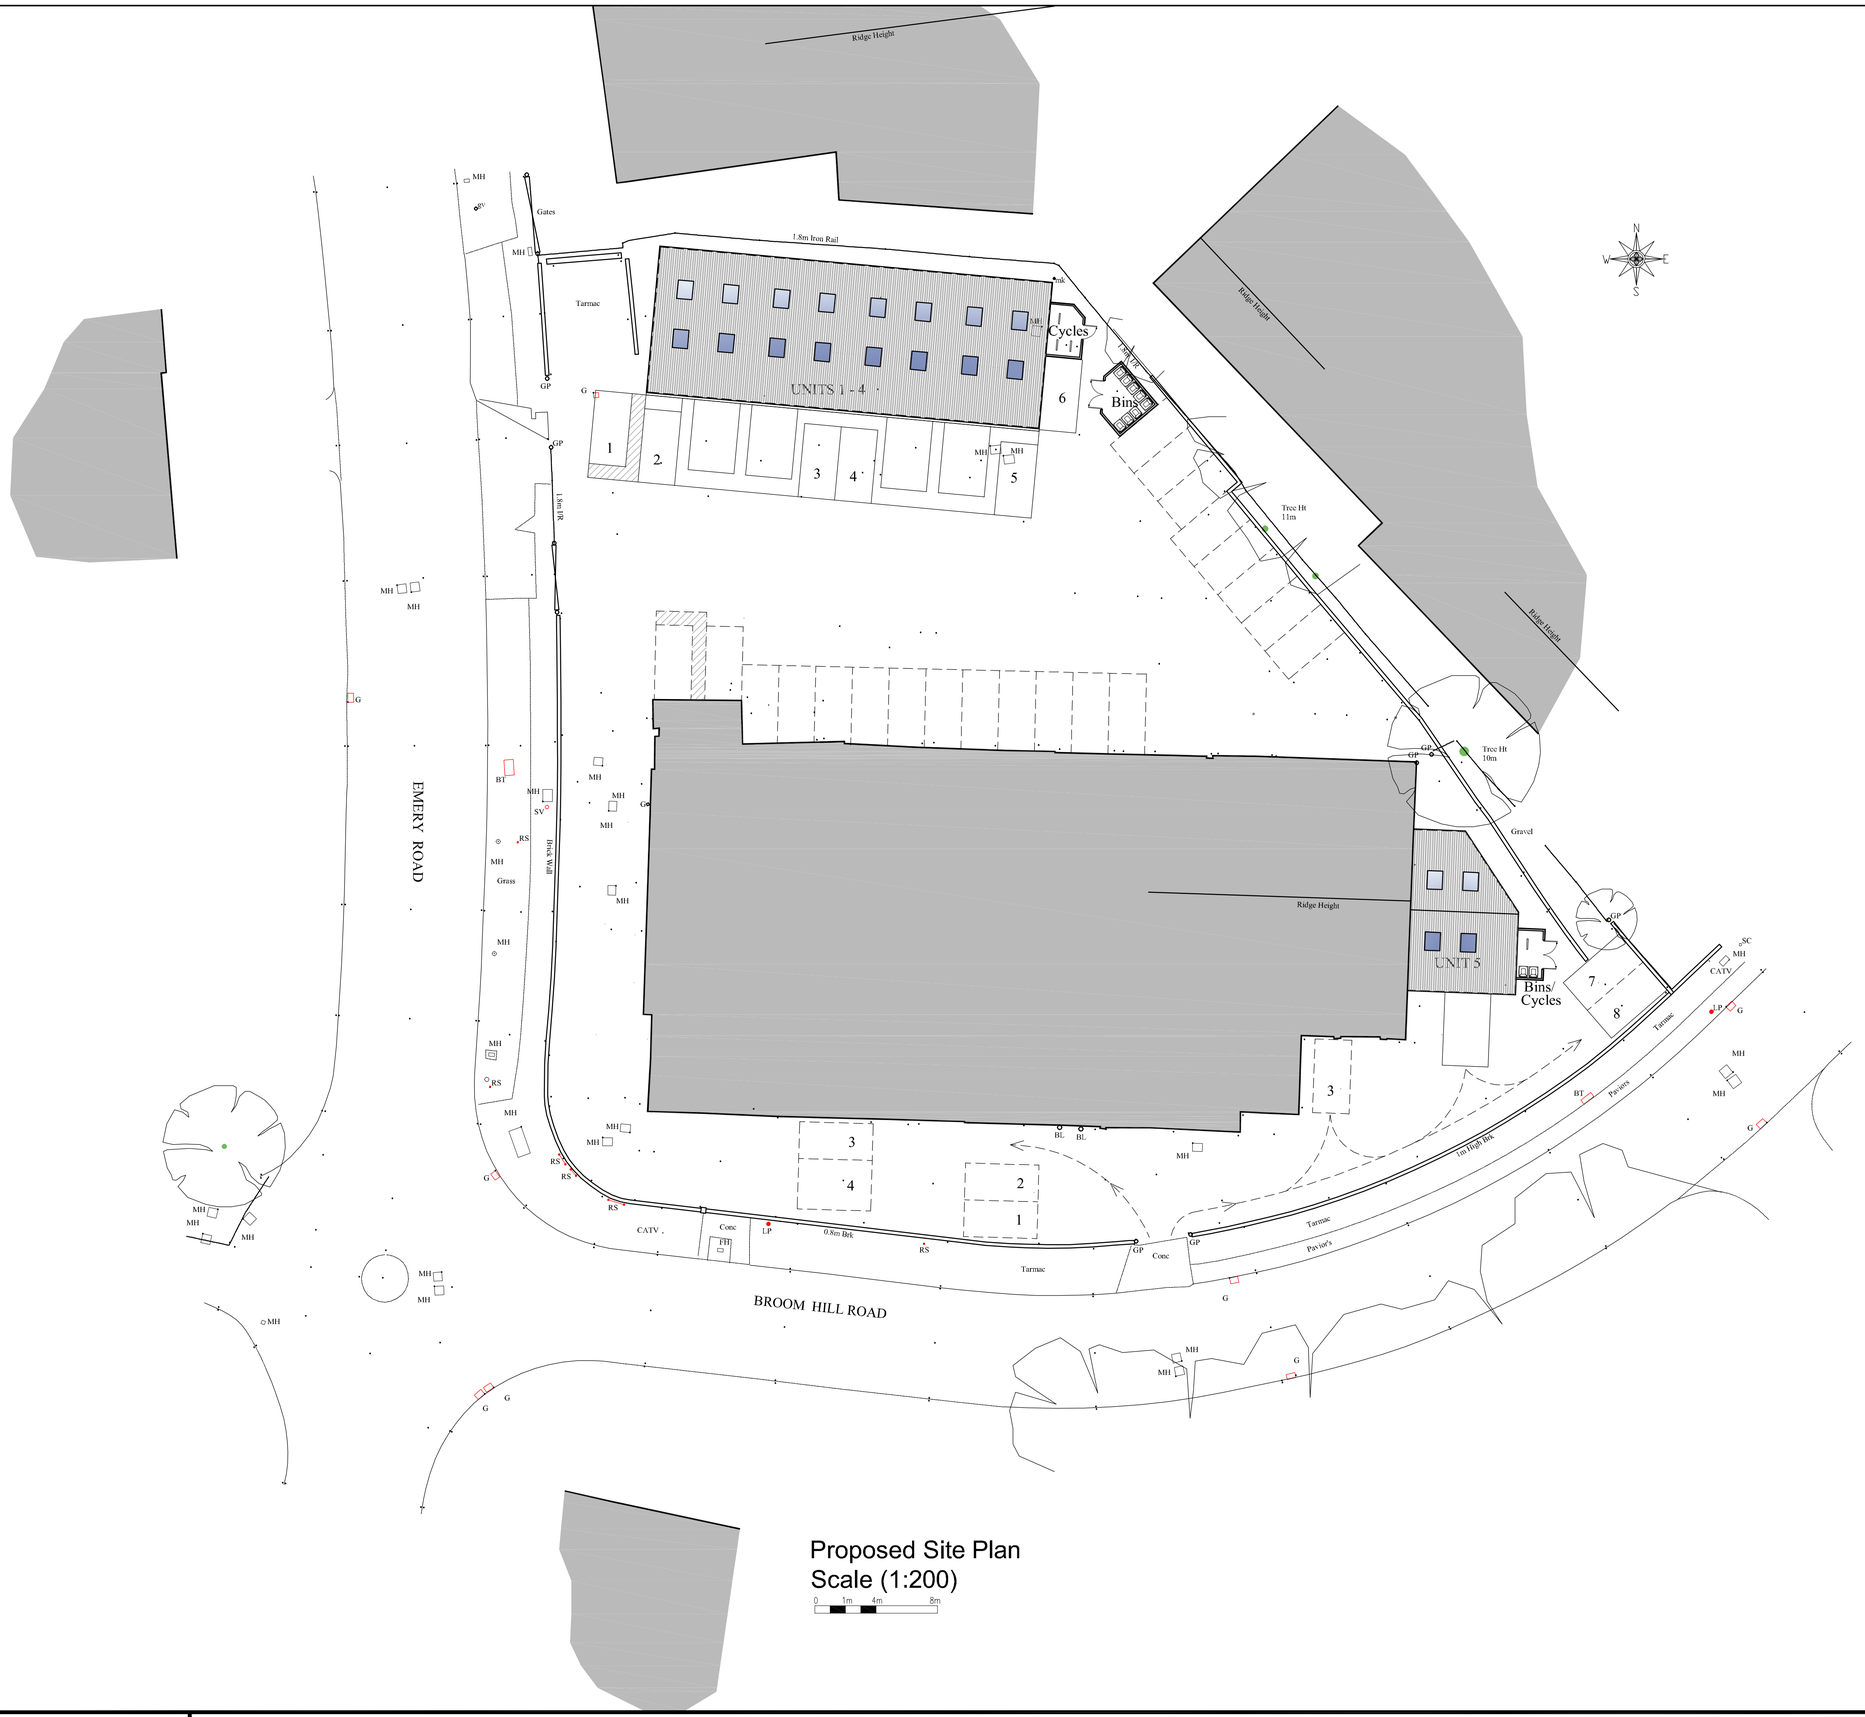

Proposed Site Plan
Scale (1:200)

DRAWING NUMBER	REVISIONS		
9116/17129-C	A	ROOFS ALTERED	05-07-25
SCALE 1:200	B	ROOFS ALTERED	11-07-25
DATE 26.04.25	C	BIN/CYCLE STORE REVISED	13-08-25
DRAWN : MJ CHECKED :			

6-8 EMERY ROAD, BRISLINGTON, BRISTOL, BS4 5PF

PROPOSED SITE PLAN

F.W. BERESFORD-SMITH & PARTNERS
CHARTERED ARCHITECTS
THE CHASE, HIGH BANNERDOWN
BATHEASTON, BATH, BA1 7JZ