PROPOSED BIKE STORE

SCALE 1:50 @ A3

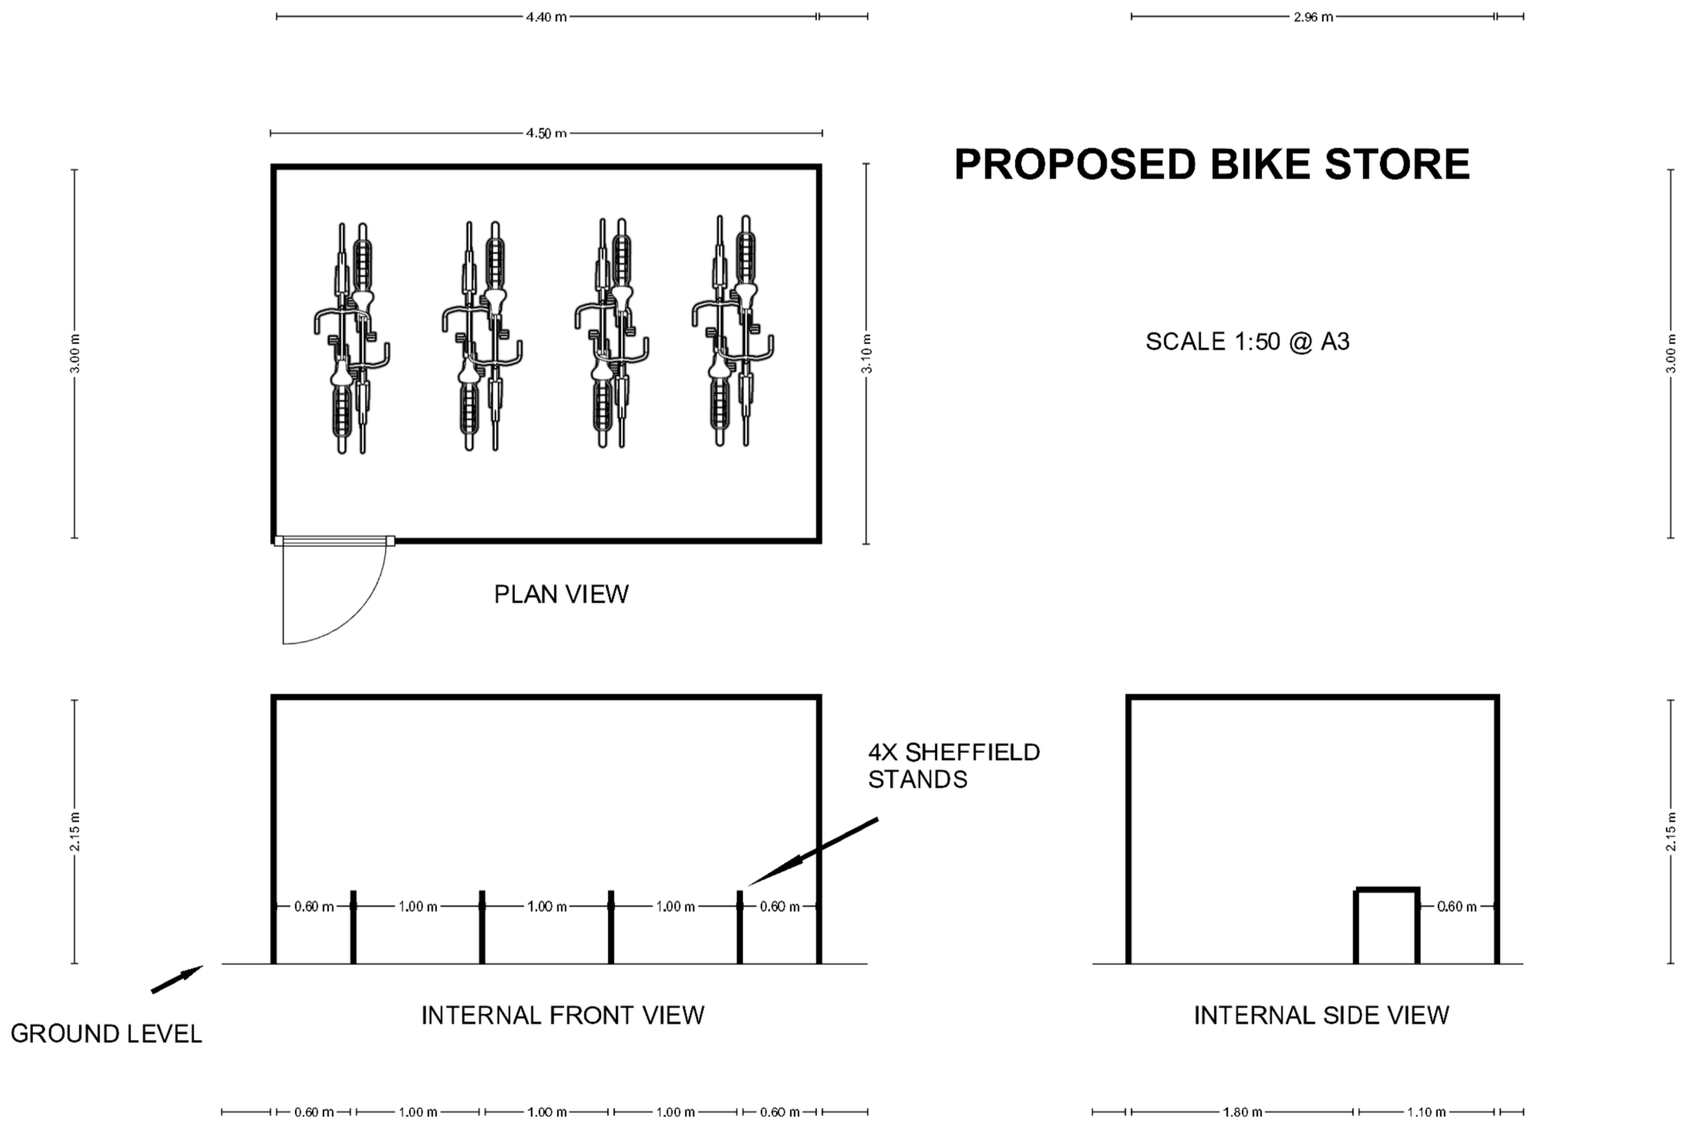

DRAWING NO: A021

0m 5m