

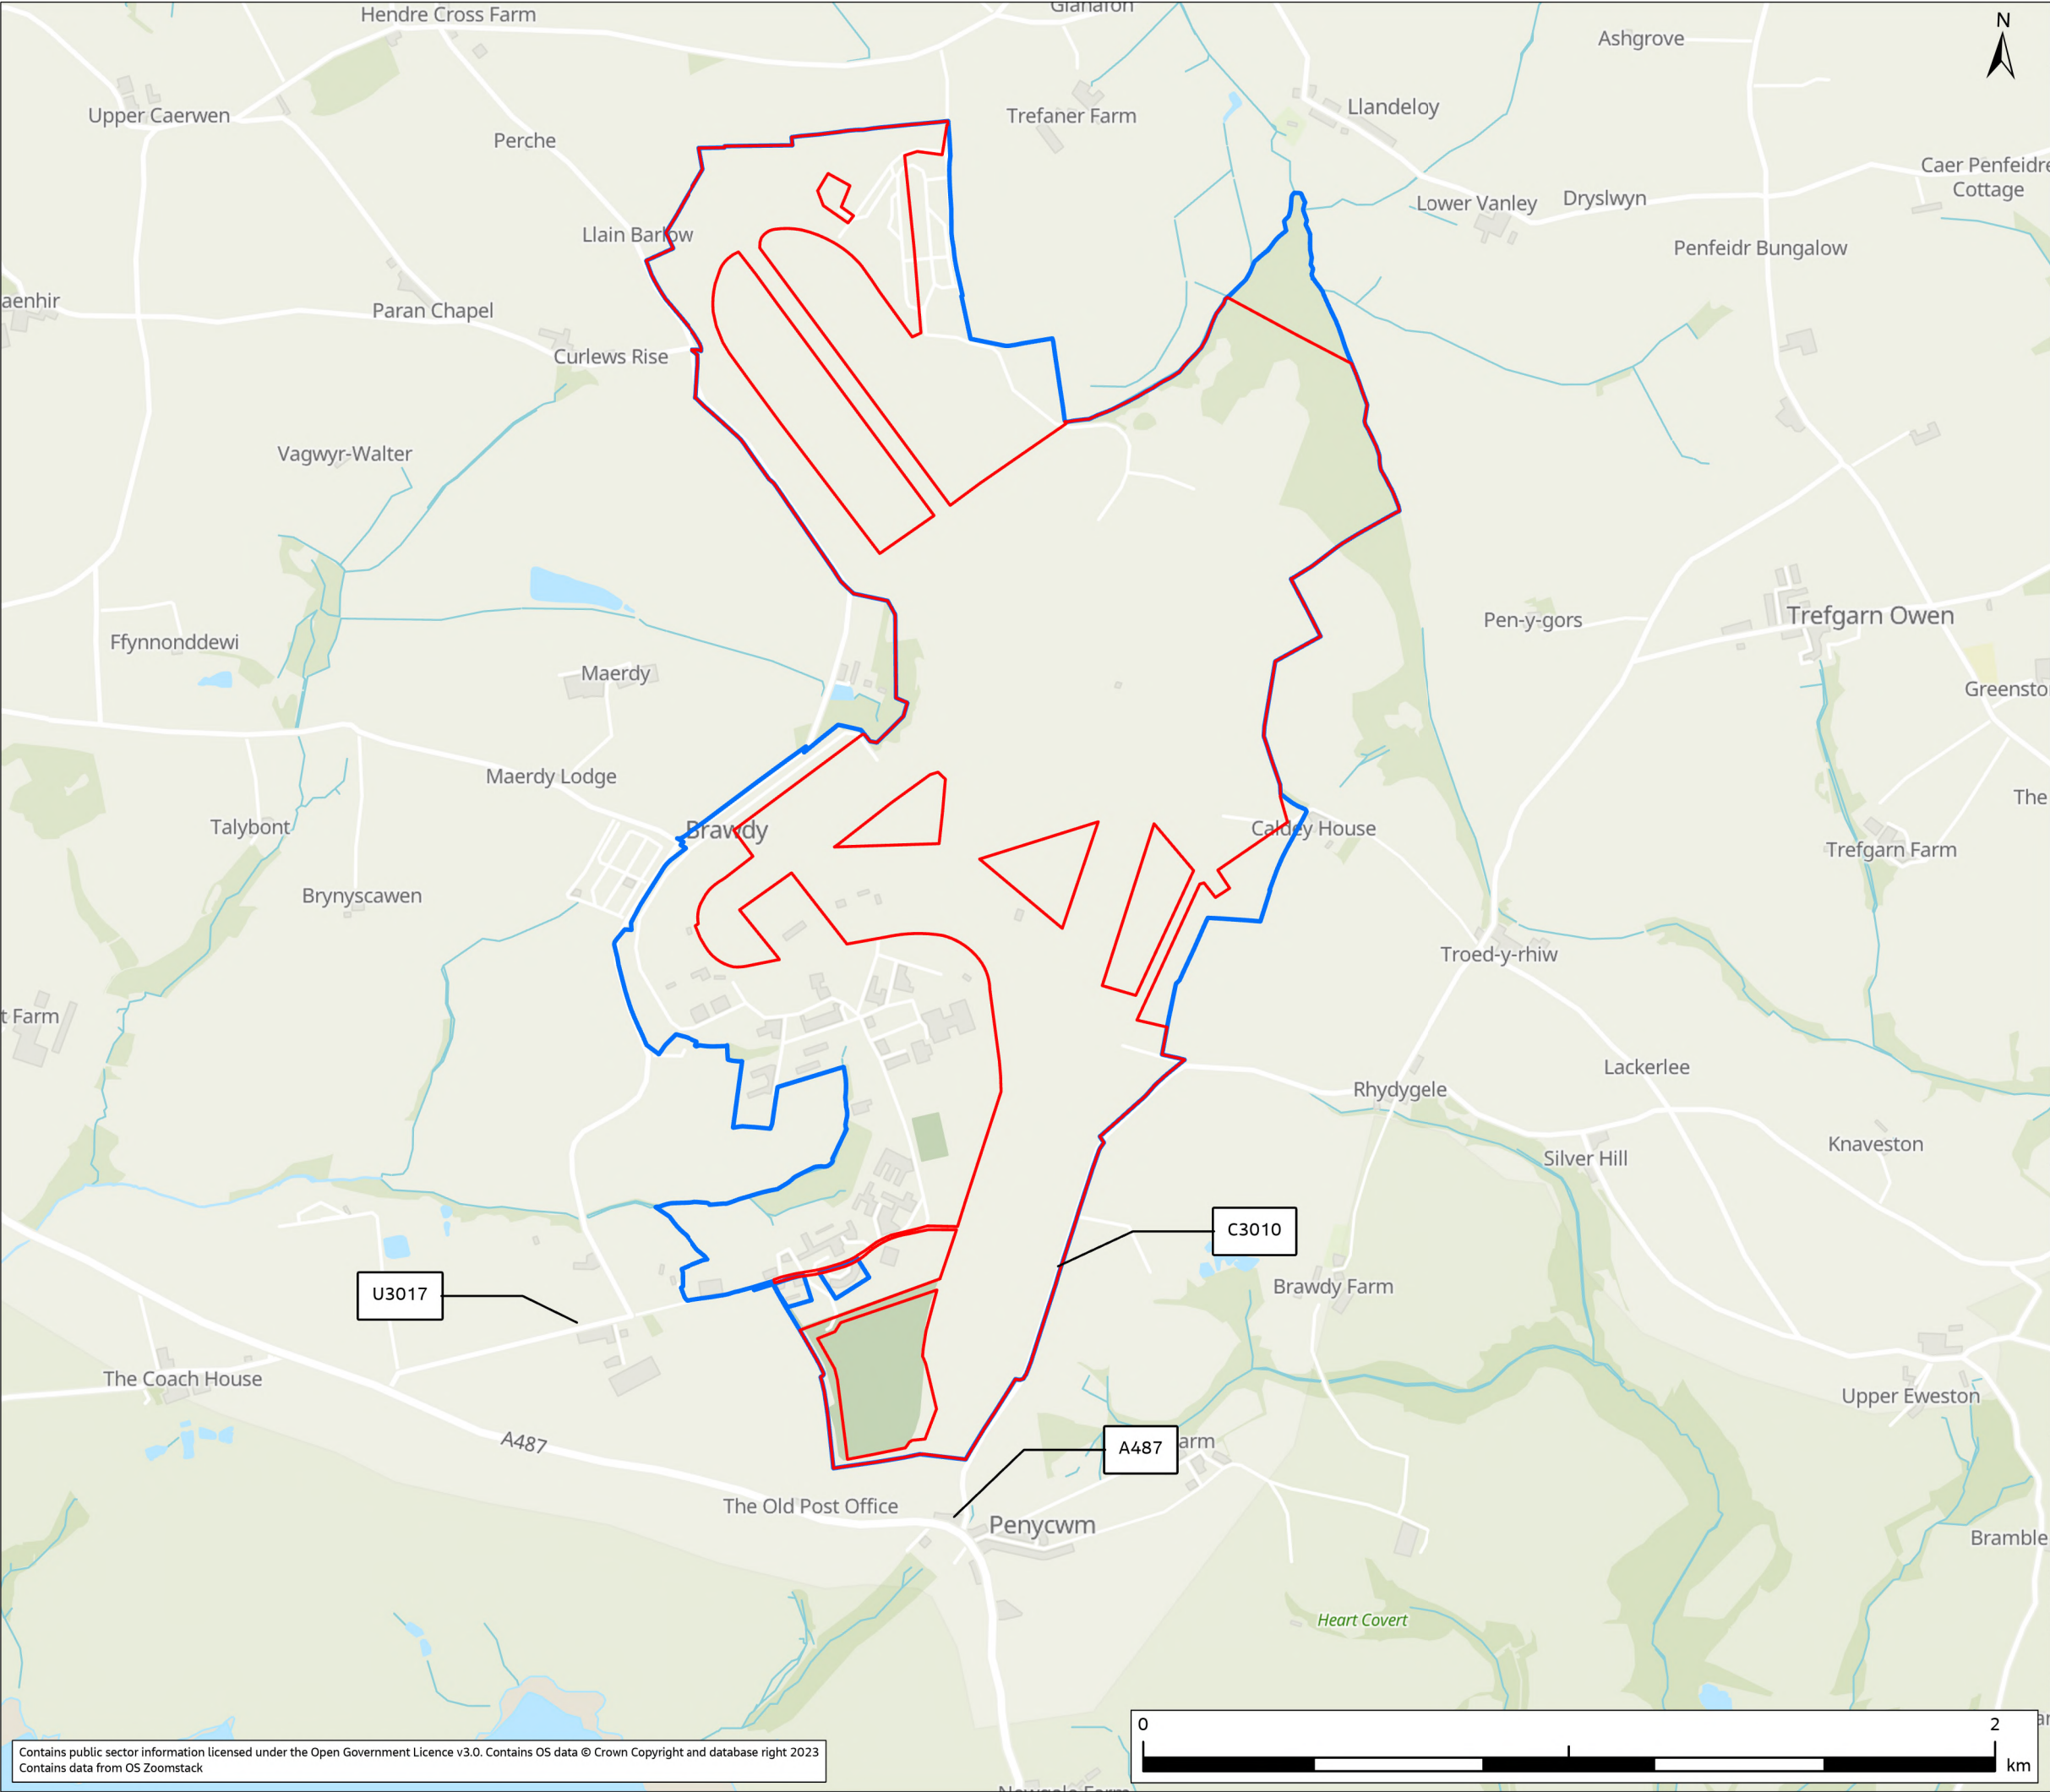


FIGURE 1.1

Legend

- Application Site
- Cawdor Barracks Site

P01	FEB 26	Draft for Pre-Application Consultation	CS	HN	DD	KW
Rev.	Date	Purpose of revision	Drawn	Check'd	Rev'd	Appr'd

Jacobs

Client

Ministry of Defence

Project

Project DARC - Cawdor Barracks

Drawing Title

Location of Proposed Development

Drawing Status

INITIAL ISSUE

Scale @ A3	1:15,000	DO NOT SCALE
Jacobs No.	B5007000	
Client No.		
Drawing No.		

© Copyright 2026 Jacobs U.K. Limited. The concepts and information contained in this document are the property of Jacobs. Use or copying of this document in whole or in part without the written permission of Jacobs constitutes an infringement of copyright. Limitation: This drawing has been prepared on behalf of, and for the exclusive use of Jacobs' Client, and is subject to, and issued in accordance with, the provisions of the contract between Jacobs and the Client. Jacobs accepts no liability or responsibility whatsoever for, or in respect of, any use of, or reliance upon, this drawing by any third party.

