1 SECTION VIEW
SCALE: 1:2500

2 SECTION VIEW
SCALE: 1:1000

3 SECTION VIEW
SCALE: 1:2500

4 SECTION VIEW
SCALE: 1:500

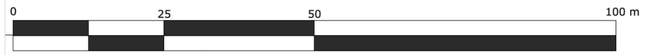

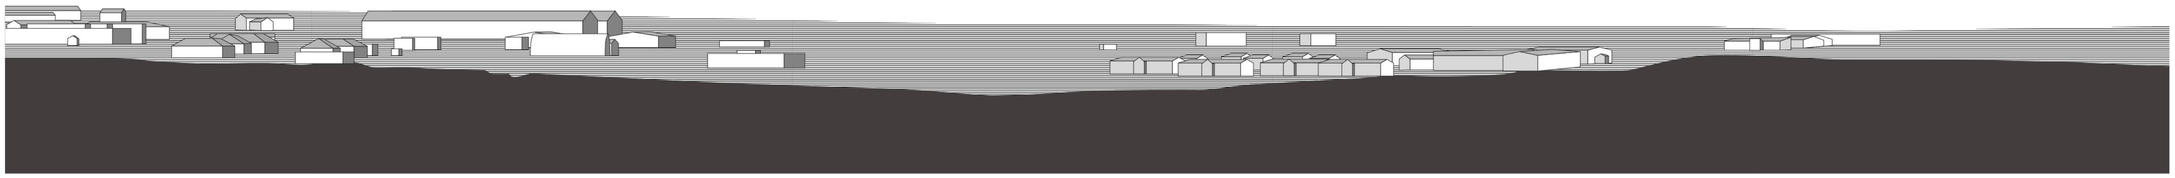

5 SECTION VIEW
SCALE: 1:1000

D4 EXISTING SECTION VIEWS

NOT FOR CONSTRUCTION

MARK	DESCRIPTION	DATE
0	ISSUED FOR PRELIMINARY COUNCIL CONSULTATION	21MAY25

ISSUE DATE: 21MAY25
SOLICITATION NO.:
CONTRACT NO.:

DESIGNED BY: JAS
DRAWN BY: JAS
CHECKED BY: NWR
SUBMITTED BY: BEC
SIZE: ISO A1

WALES, UK

POWER ENGINEERS MEMBER OF WSP

RADAR COMPLEX DESIGN AND SUPPORT CAMPUS

EXISTING SECTION VIEWS

SHEET ID

D4