PRELIMINARY NOT FOR CONSTRUCTION
11/26/2025

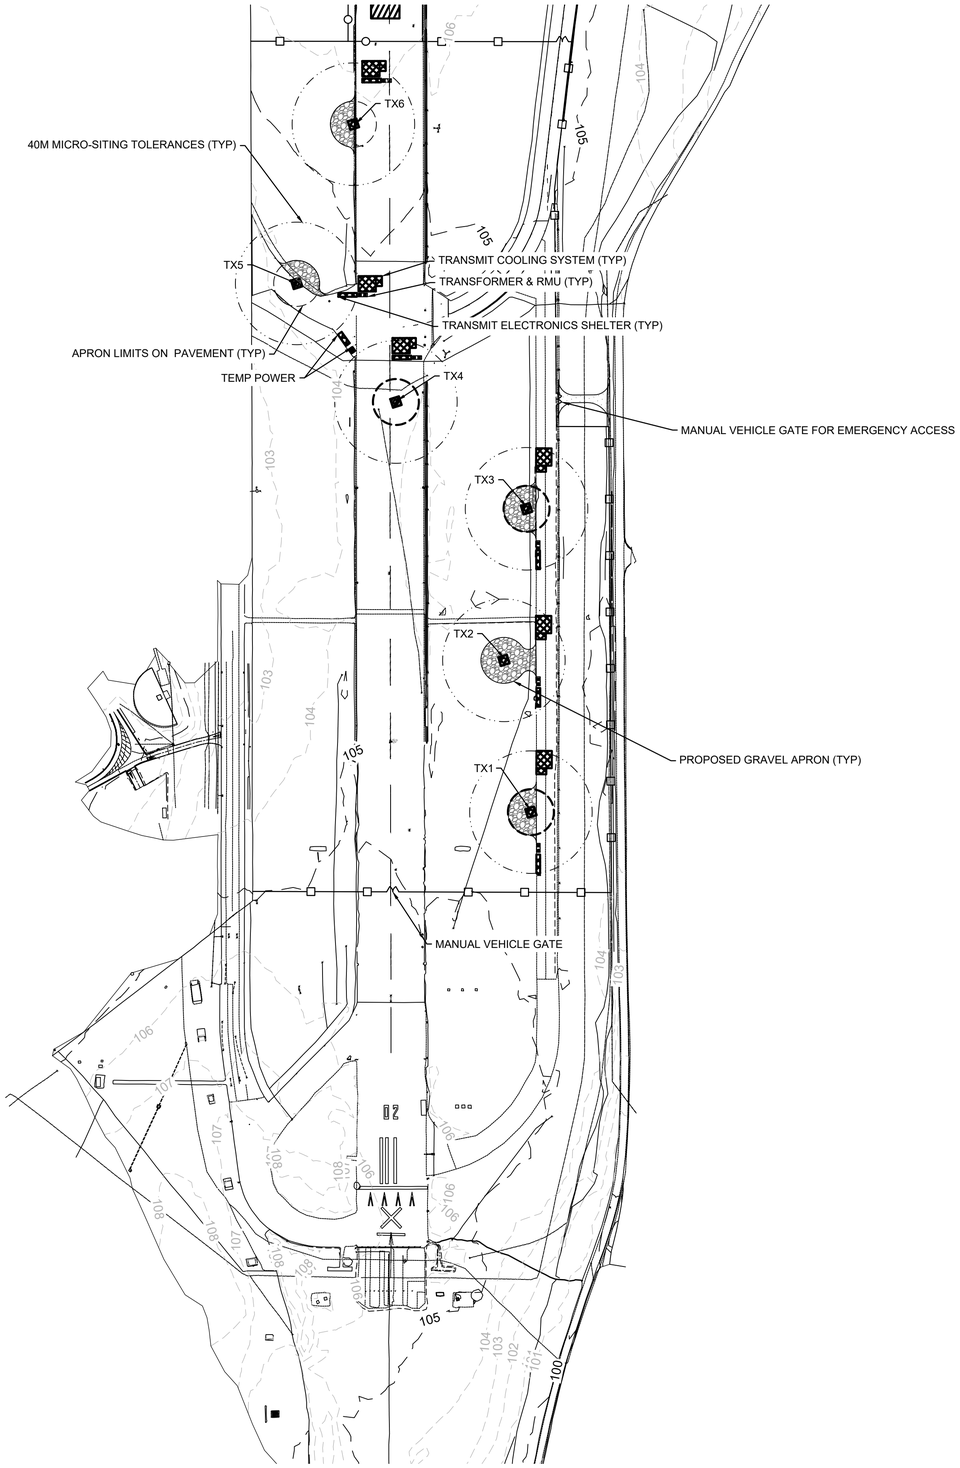

A3 TX ANTENNA ARRAY SITE PLAN
SCALE: 1:2,000 REFERENCE

0 40 80 120 160 200 M

GENERAL NOTES:

1. TOPOGRAPHIC CONTOURS AND PROPERTY LINES BASED ON PUBLICLY AVAILABLE DATA. TOPOGRAPHIC SURVEY IS REQUIRED FOR FINAL DESIGN.
2. SOME STRUCTURES ARE LOCATED WITHIN EXISTING PAVED SURFACES. LIMITS OF EXCAVATION WILL BE REPAVED.

LEGEND

- EXISTING MAJOR CONTOURS 10M
- EXISTING MINOR CONTOURS 2M
- PROPOSED BUILDINGS
- PROPOSED SUPPORT EQUIPMENT
- PROPOSED GRAVEL ROAD & APRON
- PROPOSED PAVED ROAD
- PROPOSED PL3 FENCE
- PROPOSED NPSA FENCE
- PROPOSED CHAIN LINK FENCE
- 40M MICRO-SITING TOLERANCES

NORTH

MARK	DESCRIPTION	DATE

DESIGNED BY: JAS
DRAWN BY: JAS
CHECKED BY: NWR
SUBMITTED BY: BEG
SIZE: ISO A1
ISSUE DATE: 14JUL25
SOLICITATION NO.:
CONTRACT NO.:

PINEHURST
WALES, UK

POWER ENGINEERS
MEMBER OF WSP

RADAR COMPLEX AND SUPPORT CAMPUS DESIGN

SITE RADAR
TX ANTENNA ARRAY SITE PLAN

SHEET ID
SITE
CS104