PRELIMINARY NOT FOR
CONSTRUCTION
11/26/2025

GENERAL NOTES:

1. TOPOGRAPHIC CONTOURS AND PROPERTY LINES BASED ON PUBLICLY AVAILABLE DATA. TOPOGRAPHIC SURVEY IS REQUIRED FOR FINAL DESIGN.

LEGEND

- ENLARGED PLAN BOUNDARY
- EXISTING MAJOR CONTOURS 10M
- EXISTING MINOR CONTOURS 2M
- PROPOSED PL3 FENCE
- PROPOSED NPSA FENCE
- PROPOSED CHAIN LINK FENCE
- 40M MICRO-SITING TOLERANCES

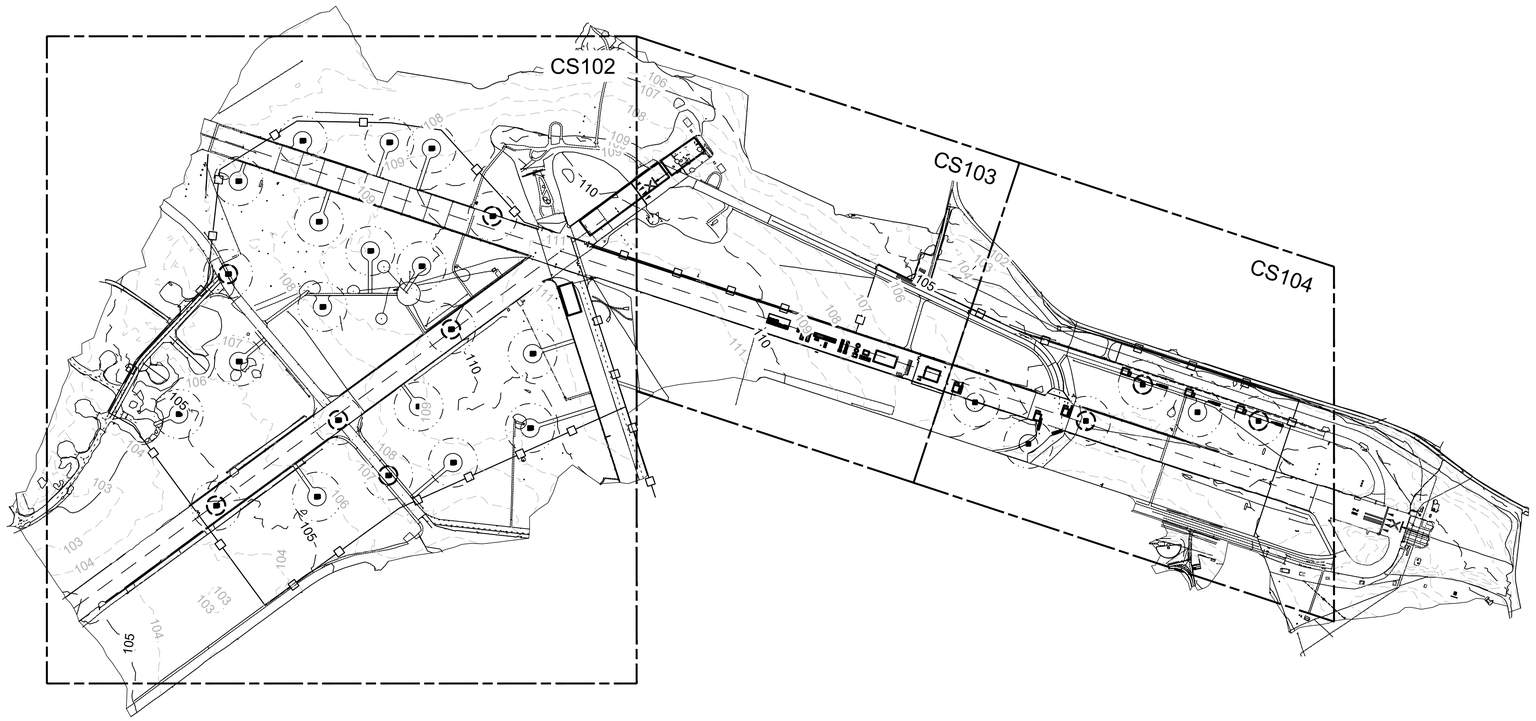

A3 OVERALL SITE PLAN

SCALE: 1:5,000 REFERENCE

0 100 200 300 400 500 M

NORTH

MARK	DESCRIPTION	DATE

DESIGNED BY: JAS
DRAWN BY: JAS
CHECKED BY: NWR
SUBMITTED BY: BEG
SIZE: ISO A1
ISSUE DATE: 14JUL25
SOLICITATION NO.:
CONTRACT NO.:

PINEHURST
WALES, UK

POWER ENGINEERS
MEMBER OF WSP

RADAR COMPLEX AND SUPPORT CAMPUS DESIGN

SITE RADAR
OVERALL SITE PLAN

SHEET ID
SITE
CS101