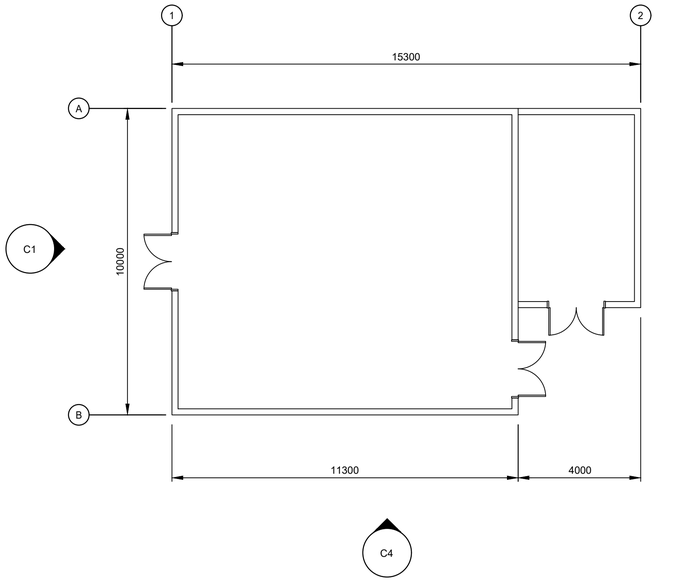

E1 FLOOR PLAN

SCALE: 1:100

0 2000 4000 6000 8000 10000 mm

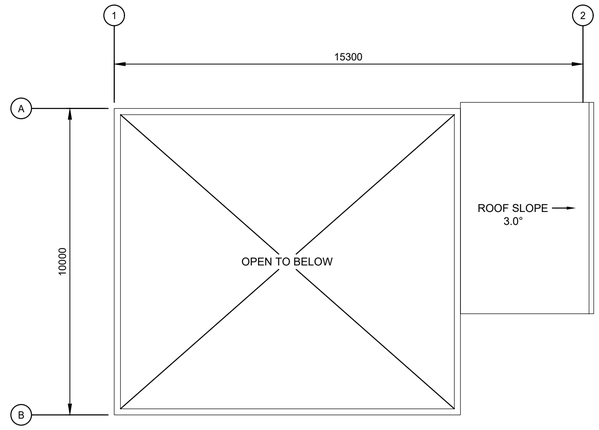

E4 ROOF PLAN

SCALE: 1:100

0 2000 4000 6000 8000 10000 mm

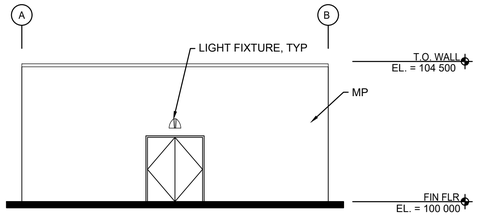

C1 WEST ELEVATION

SCALE: 1:100

0 2000 4000 6000 8000 10000 mm

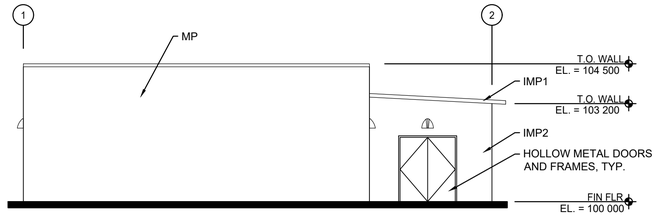

C4 SOUTH ELEVATION

SCALE: 1:100

0 2000 4000 6000 8000 10000 mm

MATERIAL LEGEND:

IMP1- INSULATED STANDING SEAM ROOF PANEL
PREFINISHED METAL PANEL W/ FOAM
COLOR: TBD

IMP2- INSULATED METAL WALL PANEL
PREFINISHED METAL PANEL W/ FOAM CORE.
COLOR: TBD

MP- METAL WALL PANEL
PREFINISHED METAL PANEL.
COLOR: TBD

MARK	DESCRIPTION	DATE
A	RE-ISSUED FOR 30% REVIEW	21JUL25

DESIGNED BY: AR
DRAWN BY: AR
CHECKED BY: SB
SUBMITTED BY: BEG
SIZE: ISO A1
ISSUE DATE: 21JUL25
SOLICITATION NO.:
CONTRACT NO.:

PINEHURST
WALES, UK

POWER ENGINEERS
MEMBER OF WSP

RADAR COMPLEX AND SUPPORT CAMPUS DESIGN

TRANSMIT COOLING BUILDING
PLANS & ELEVATIONS

SHEET ID
-
A-161