
MATERIAL LEGEND:


SMS- STEEL MODULAR STRUCTURE
PREFABRICATED, MODULAR ENCLOSURE
COLOR: TBD

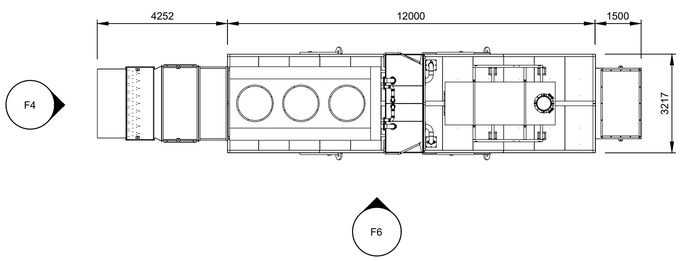

F1 GENERATOR ENCLOSURE - PLAN VIEW

SCALE: 1:100


0 2000 4000 6000 8000 10000 mm

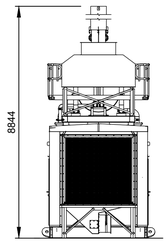

F4 GENERATOR ENCLOSURE - FRONT VIEW

SCALE: 1:100


0 2000 4000 6000 8000 10000 mm

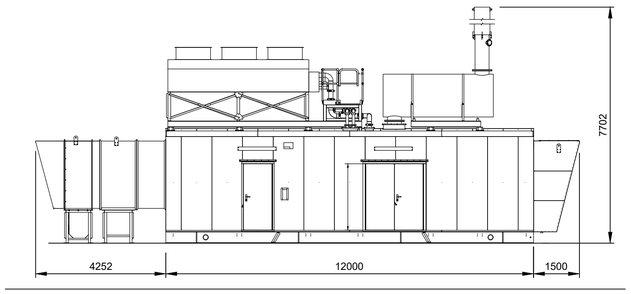

F6 GENERATOR ENCLOSURE - SIDE VIEW

SCALE: 1:100


0 2000 4000 6000 8000 10000 mm

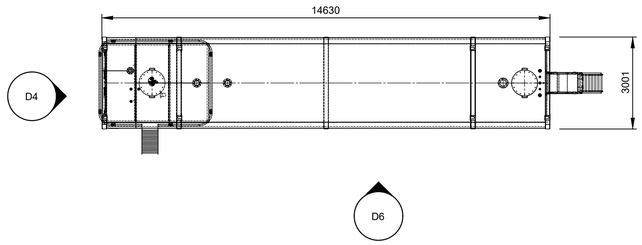

D1 DIESEL STORAGE TANK - PLAN VIEW

SCALE: 1:100


0 2000 4000 6000 8000 10000 mm

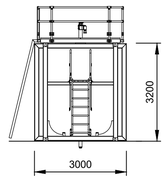

D4 DIESEL STORAGE TANK - FRONT VIEW

SCALE: 1:100


0 2000 4000 6000 8000 10000 mm

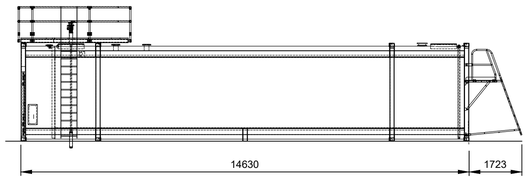

D6 DIESEL STORAGE TANK - SIDE VIEW

SCALE: 1:100


0 2000 4000 6000 8000 10000 mm

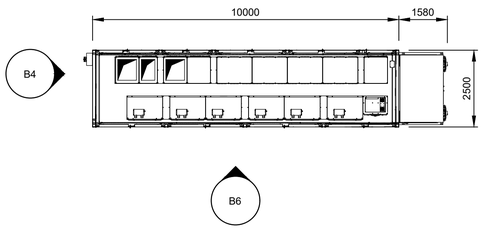

B1 BESS ENCLOSURE - PLAN VIEW

SCALE: 1:100


0 2000 4000 6000 8000 10000 mm

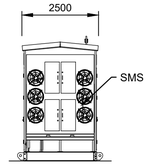

B4 BESS ENCLOSURE - FRONT VIEW

SCALE: 1:100

0 2000 4000 6000 8000 10000 mm

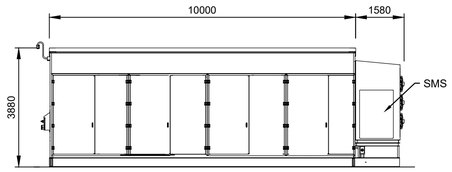

B6 BESS ENCLOSURE - SIDE VIEW

SCALE: 1:100

0 2000 4000 6000 8000 10000 mm

MARK	DESCRIPTION	DATE
A	RE-ISSUED FOR 30% REVIEW	21JUL25

DESIGNED BY: AR
DRAWN BY: AR
CHECKED BY: SB
SUBMITTED BY: BEG
SIZE: ISO A1
ISSUE DATE: 21JUL25
SOLICITATION NO.:
CONTRACT NO.:

PINEHURST
WALES, UK

POWER ENGINEERS
MEMBER OF WSP

RADAR COMPLEX AND SUPPORT CAMPUS DESIGN

ENCLOSURES
PLANS & ELEVATIONS

SHEET ID
-
A-182