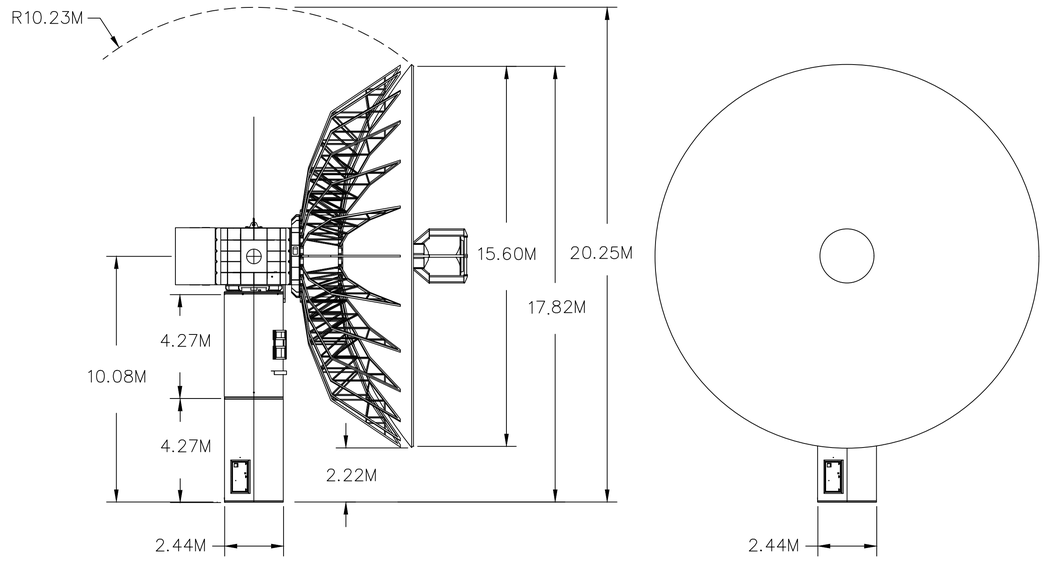

1S RX SECTION VIEW
SCALE: 1:20

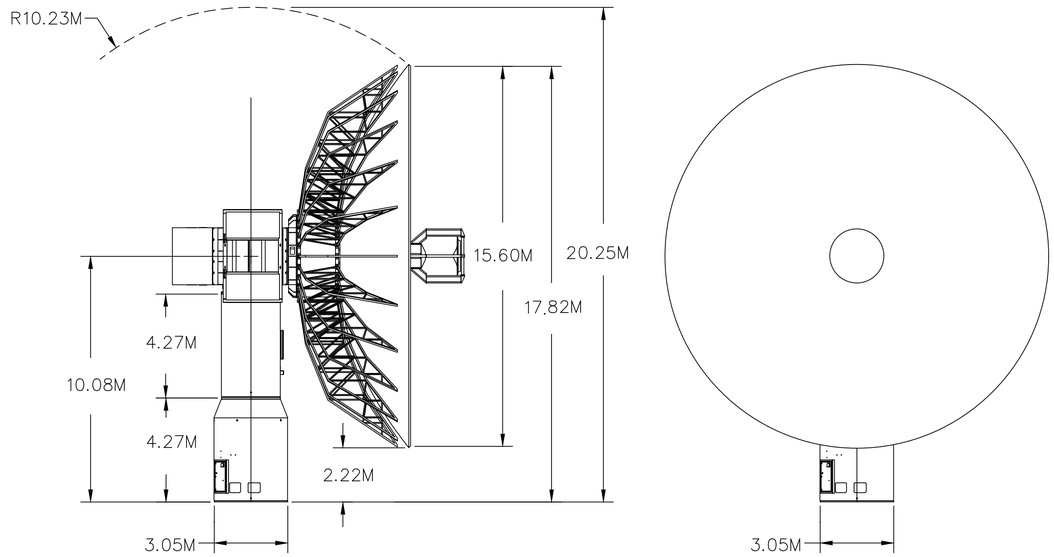

2S TX SECTION VIEW
SCALE: 1:20

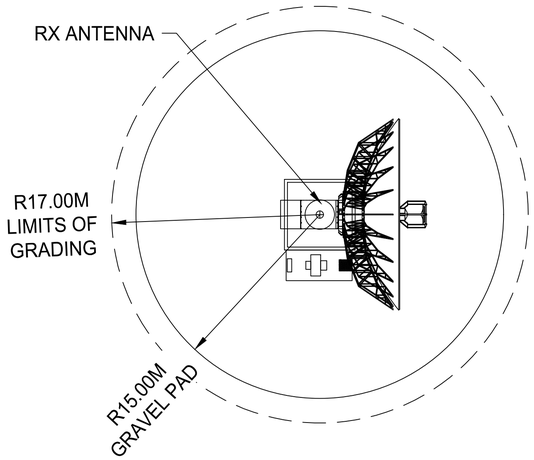

1P RX PLAN VIEW
SCALE: 1:10

0 200 400 600 800 1000 mm

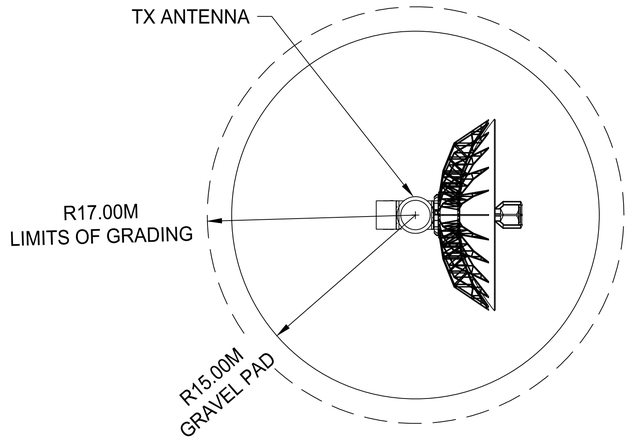

2P TX PLAN VIEW
SCALE: 1:10

D3 ANTENNA ELEVATIONS
SCALE: NTS

NOT FOR CONSTRUCTION

MARK	DESCRIPTION	DATE
0	ISSUED FOR PRELIMINARY COUNCIL CONSULTATION	21MAY25

DESIGNED BY: JAS
DRAWN BY: JAS
CHECKED BY: NWR
SUBMITTED BY: BEB
SIZE: ISO A1
ISSUE DATE: 21MAY25
SOLICITATION NO.:
CONTRACT NO.:

WALES, UK

POWER ENGINEERS MEMBER OF WSP

RADAR COMPLEX DESIGN AND SUPPORT CAMPUS

ANTENNA ELEVATIONS

SHEET ID
D3